SIGNAGE NOTES:

a)Contractor supplier to provide artwork for the complete signage package for client team review and acceptance.

b) Full allowance for Statutory Signage is to be incorporated and coordinated by the Contractor team within the RIBA Stage 4 detailled design package. to Building Control approval.

c) All statutory signage is to be coordinated by the Contractor with relevant enforcing authorities and statutory Responsible Persons.

d) All wayfinding signage is to be coordinated and set out in accordance with the Government Property Agency Wayfinding and Signage Guidelines.

e) No team identification to be shown within the lift lobby area. BD Signage to ensure anonymity of teams. Indicate Facilities and meeting rooms only. Location of BO signage to be confirmed during Artwork Review. Amount to vary, allow for 3No. BO Per Floor TBA During Stage 4.

SIGNAGE MOUNTING LEGEND

XX0-00 Wall Mounted Sign

XX0-00 Projected Sign

SIGNAGE CODE SYNTAX

XX0-00

Sign ID — Facility Identifier

CLIENT SPECIFIC REQUIREMENT AND GPA WAYFINDING SIGNAGE ID LEGEND

RI	**Room Identification Signage**
RI1	Room Identifier Sign
RI2	Occupancy Sign
FI	**Facility Identification Signage**
FI1	Existing Fire Exit Sign
FI2	Defibrillator Inside Sign
FI2a	Defibrillator Direction Sign
FI3	Fire Action Notice
FI4	Reception Sign
FI5	Client Logo
FI6	Facility Identifier Flag Sign
FI7	Building Security Level Sign
FI8	Coat Store Sign
FI9	Hot Water Warning Sign
FI10	CCTV Data Sign
BD	Building Directory Signage


FACILITY IDENTIFIER LEGEND

Level 7 - Sunlight House

Number	Programme	Area
7.01	Offices	33 m²
7.02	Offices	16 m²
7.03	Offices	24 m²
7.04	Collaboration Area	23 m²
7.05	Amenity	49 m²
7.06	Amenity	23 m²
7.07	Meeting Rooms	22 m²
7.08	Meeting Rooms	24 m²
7.09	Collaboration Area	18 m²
7.10	Collaboration Area	37 m²
7.11	Open Plan Office Areas	71 m²
7.12	Open Plan Office Areas	158 m²
7.13	Meeting Rooms	39 m²
7.14	Open Plan Office Areas	59 m²
7.15	Collaboration Area	30 m²
7.16	Amenity	46 m²
7.17	MEP Services	7 m²
7.18	MEP Services	2 m²
7.19	Do Not Disturb Area	20 m²
7.20	Meeting Rooms	57 m²
7.21	Meeting Rooms	54 m²
7.22	Open Plan Office Areas	143 m²
7.23	Collaboration Area	19 m²
7.24	Open Plan Office Areas	37 m²
7.25	Collaboration Area	18 m²
7.26	Circulation	24 m²
7.27	Circulation	59 m²
7.28	Circulation	37 m²
7.29	Circulation	38 m²
7.30	Circulation	44 m²
7.31	Circulation	68 m²

NOTE 01:
Some Fire Action Notices are provisionally located on the doors. Final positions to be confirmed during the Contractor Design Phase.

NOTE 02:
CCTV Data Signage is provisionally located on doors. Final positions to be confirmed during the Contractor Design Phase.

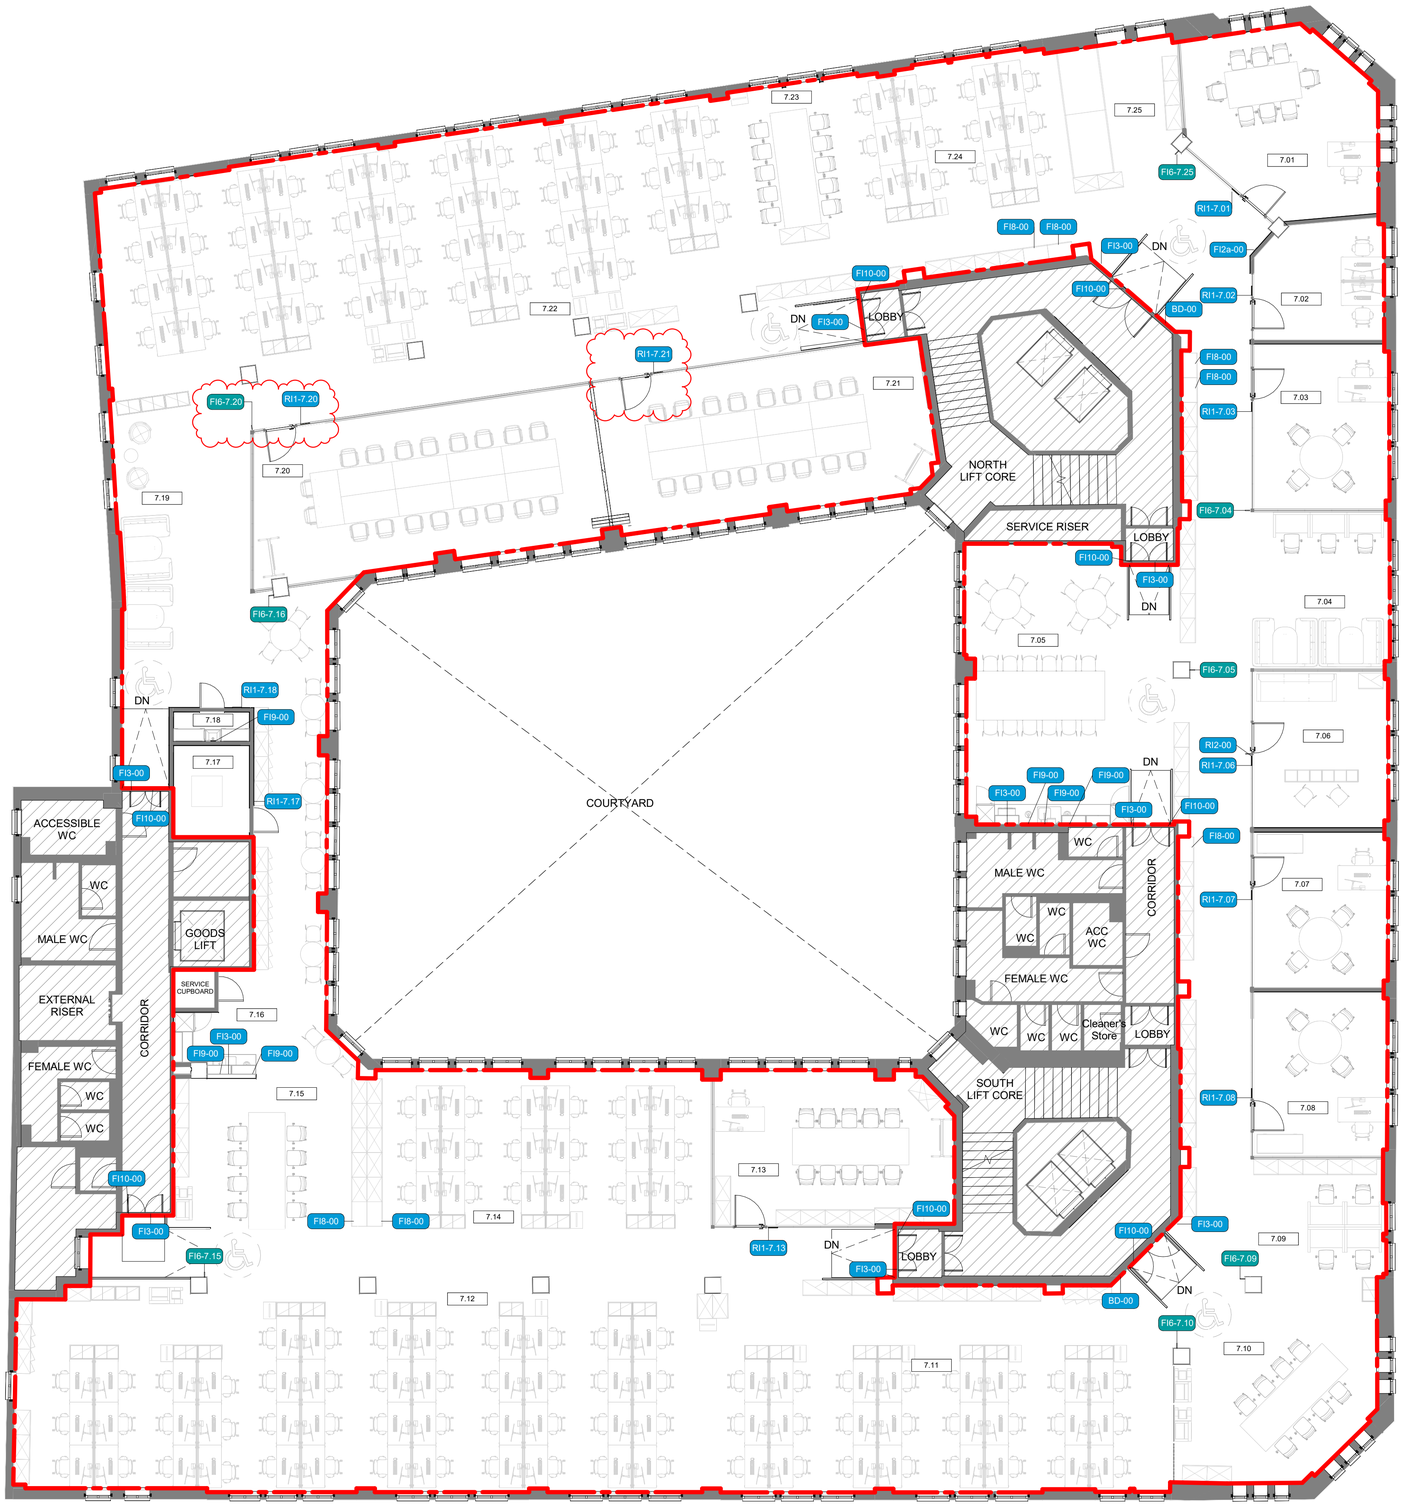

1 Level 07 - Proposed Signage Plan
1 : 100

N

0 2.5 5 7.5 10m
Scale 1:100


NOTES:

This drawing is produced for use in this project only and may not be used for any other purpose. Arcadis (UK) accept no liability for the use of this drawing other than the purpose for which it was intended in connection with this project as recorded on the title block fields 'Purpose of Issue' and 'File Status Code'.
This drawing may not be reproduced in any form without prior written agreement.

RESPONSIBILITY IS NOT ACCEPTED FOR OTHERS SCALING DIRECTLY FROM THIS DRAWING. DO NOT SCALE FROM THIS DRAWING, USE WRITTEN DIMENSIONS ONLY.

Existing building information based on measured survey data which is included within the Appendices of end of Stage Reports – Contractor to undertaken localised checks following strip-out for technical design and coordination, in conjunction with review of Landlord O&M Information.

KEY PLAN

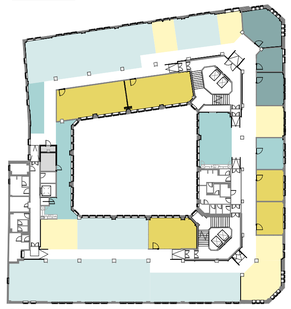

Signage Zone

- Circulation
- Collaboration Area
- Enclosed Offices
- Meeting Rooms
- Open-Plan Offices
- Services and Storage
- Support Areas

Rev	Date	Description	Prod.	Chk.	Rvd.	App.
L02	13/03/26	LBC Submission	CC/MD	GR	JO	LC
L01	03/12/25	LBC Submission	SC/JB	JO	LC	GH/KP

Client: Government Property Agency

ARCADIS

Registered office: 80 Fenchurch Street, London EC3M 4BT
Coordinating office: 80 Fenchurch Street, London EC3M 4BT

www.arcadis.com

Project: Sunlight House - Floors 7 and 8

Site: Sunlight House, Little Quay Street, Manchester M3 3HP

Drawing Title: Level 07 - Proposed Signage Plan

Designed: ARCADIS	Signed: ARCADIS	Date: 13MAR26
Drawn: CC/MD	Signed: CC/MD	Date: 13MAR26
Checked: GR	Signed: GR	Date: 13MAR26
Reviewed: JO	Signed: JO	Date: 13MAR26
Approved: LC	Signed: LC	Date: 13MAR26

Design Stage: Listed Building Consent

Original Size: A1	Grid:	Datum:
Suitability Code: A3	Scale: As indicated	Project Number: 30279810

Suitability Description: OFFICIAL-SENSITIVE

Listed Building Consent Submission

Drawing Number: 30279810-ARC-MAN-07-DR-AR-O7001
Revision: L02

100mm on Original

Print Date: 13/03/2026 2:23:10 pm

© Copyright reserved