


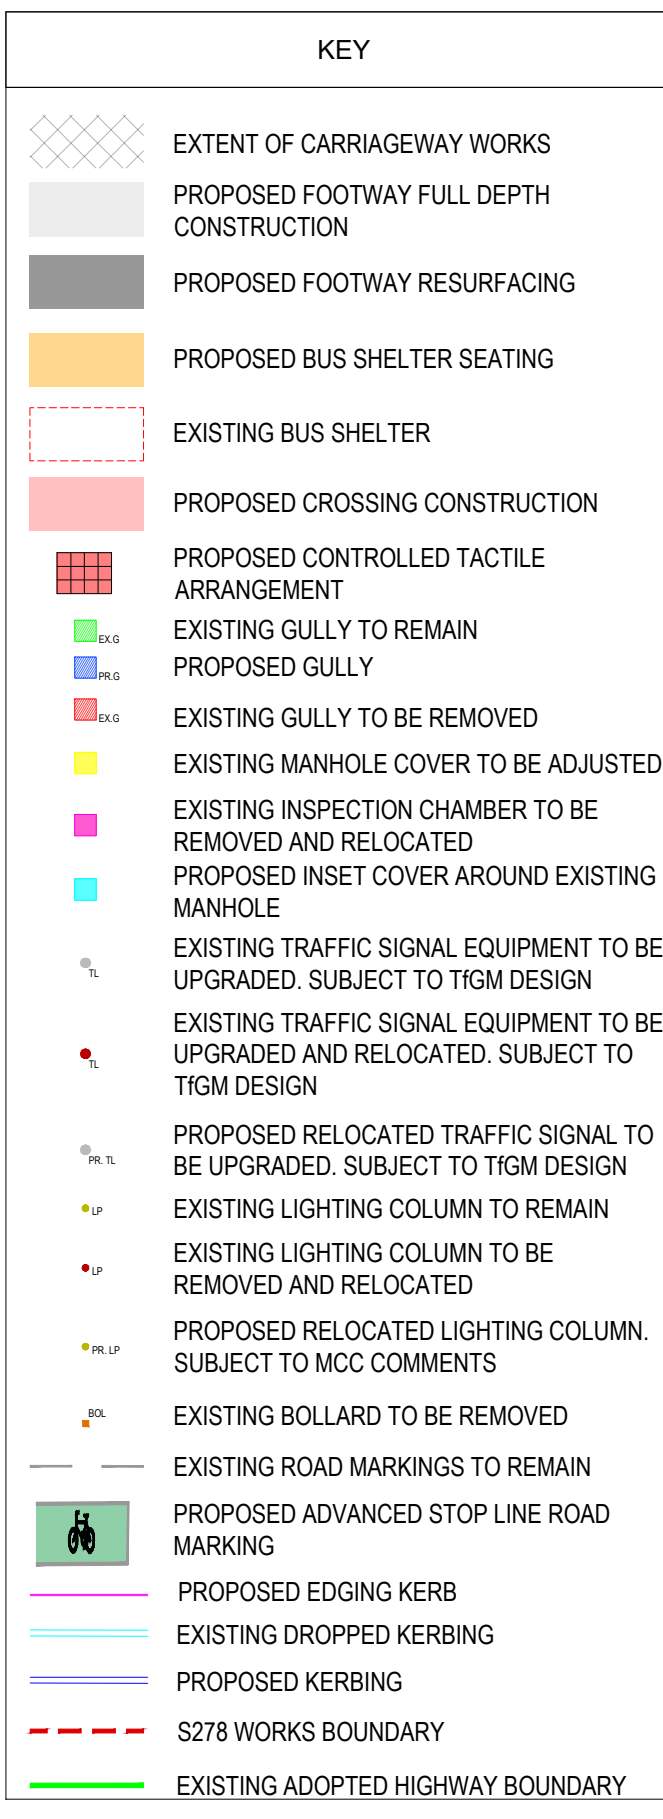

- ALL UTILITY COVERS TO BE ADJUSTED TO
SUIT NEW FOOTWAY LEVELS
- INSET COVER REQUIRED FOR ALL INSPECTION
CHAMBERS/COVERS AND MANHOLE COVERS
THAT FALL WITHIN THE TACTILE PAVING



SCP

Transportation Planning : Infrastructure Design

Colewyn Chambers, 19 York Street, Manchester, M2 3BA, Tel 0161 832 4400,
www.scptransport.co.uk, Email info@scptransport.co.uk



Drawing Title:

S278 SIGNALISED CROSSING
GENERAL ARRANGEMENT

Drawing No.	Rev.
SCP-230708-S278-0000-101	C