


1 7.16 Refresh Area 2 - Enlarged Plan
1 : 50


2 7.16 Refresh Area 2 - Enlarged RCP
1 : 50

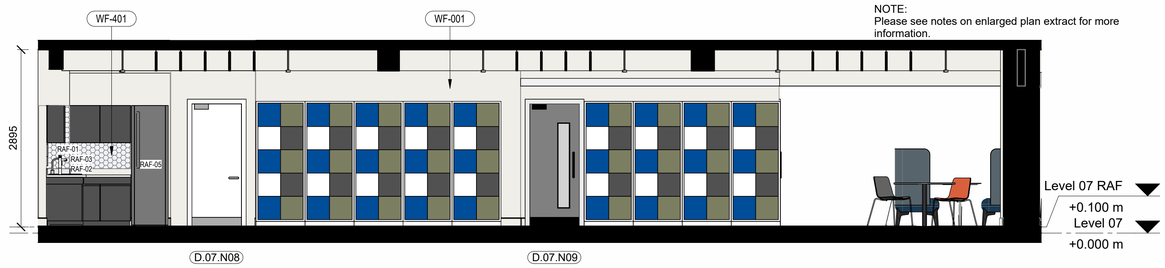


3 7.16 Refresh Area 2 - Elevation A
1 : 50




4 7.16 Refresh Area 2 - Elevation B
1 : 50

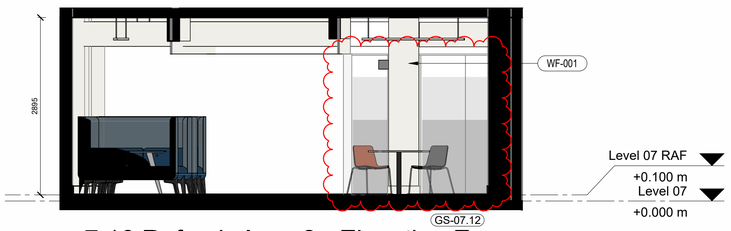

8 7.16 Refresh Area 2 - Elevation E
1 : 50

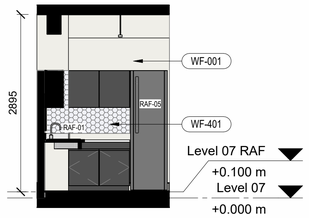

5 7.16 Refresh Area 2 - Elevation C
1 : 50

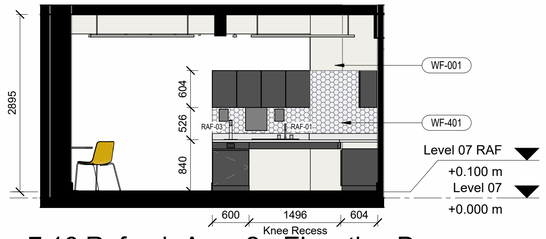

6 7.16 Refresh Area 2 - Elevation D
1 : 50



7 7.16 Refresh Area 2 - Axonometric View 1



9 7.16 Refresh Area 2 - Axonometric View 2

KITCHEN FIXTURES LEGEND

RAF-01	Sink Unit
RAF-02	Standard Hot/Cold Mixer Tap
RAF-03	Hot and Cold Filtered Water Dispenser Taps
RAF-04	Small Refrigerator (Integrated)
RAF-05	Tall Refrigerator
RAF-06	Microwave (Standalone)
RAF-07	Free-standing Waste Bin
RAF-08	Soap Dispenser
RAF-09	Paper Towel Dispenser

NOTE:
Please see notes on enlarged plan extract for more information.

NOTES:

This drawing is produced for use in this project only and may not be used for any other purpose. Arcadis (UK) accept no liability for the use of this drawing other than the purpose for which it was intended in connection with this project as recorded on the title block fields 'Purpose of Issue' and 'File Status Code'.
This drawing may not be reproduced in any form without prior written agreement.

RESPONSIBILITY IS NOT ACCEPTED FOR OTHERS SCALING DIRECTLY FROM THIS DRAWING. DO NOT SCALE FROM THIS DRAWING, USE WRITTEN DIMENSIONS ONLY.

Existing building information based on measured survey data which is included within the Appendices of end of Stage Reports – Contractor to undertaken localised checks following strip-out for technical design and coordination, in conjunction with review of Landlord O&M Information.

LEGEND:

PROPOSED CEILING ELEMENTS:

Autex Frontier Acoustic Ceiling Baffle

EXISTING CEILING ELEMENTS:

CL-01 Existing Plasterboard Ceiling

CL-02 Existing Central Bulkhead Ceiling

NOTE 01:
The lighting elements that appear in the RCP enlarged plans are indicative to show the setting out of the suspended acoustic fins. The position of the lighting elements is referenced on the MEP package sheets: 30279810-ARC-MAN-07-DR-EE-06301-P1-Proposed Level 07 Lighting System and 30279810-ARC-MAN-08-DR-EE-06302-P1-Proposed Level 08 Lighting System

N

0 1 2 3 4 5m
Scale 1:50

Rev	Date	Description	Prod.	Chk.	Rvd.	App.
L02	13/03/26	LBC Submission	CC/MD	GR	JO	LC
L01	03/12/25	LBC Submission	SC/JB	JO	LC	GH/KP

Client:
Government Property Agency

ARCADIS
Registered office: 80 Fenchurch Street, London EC3M 4BT
Coordinating office: 80 Fenchurch Street, London EC3M 4BT
www.arcadis.com

Project:
Sunlight House - Floors 7 and 8

Site
Sunlight House, Little Quay Street, Manchester M3 3HP

DrawingTitle:
Enlarged 7.16 Refresh Area 2

Designed: ARCADIS	Signed: ARCADIS	Date: 13MAR26	
Drawn: CC/MD	Signed: CC/MD	Date: 13MAR26	
Checked: GR	Signed: GR	Date: 13MAR26	
Reviewed: JO	Signed: JO	Date: 13MAR26	
Approved: LC	Signed: LC	Date: 13MAR26	
Design Stage: Listed Building Consent			
Original Size: A1	Grid:	Datum:	
Suitability Code: A3	Scale: As indicated	Project Number: 30279810	

Suitability Description: OFFICIAL-SENSITIVE

Listed Building Consent Submission

Drawing Number: 30279810-ARC-MAN-07-DR-AR-O5014
Revision: L02

© Copyright reserved

100mm on Original

Print Date: 3/13/2026 3:28:23 PM