



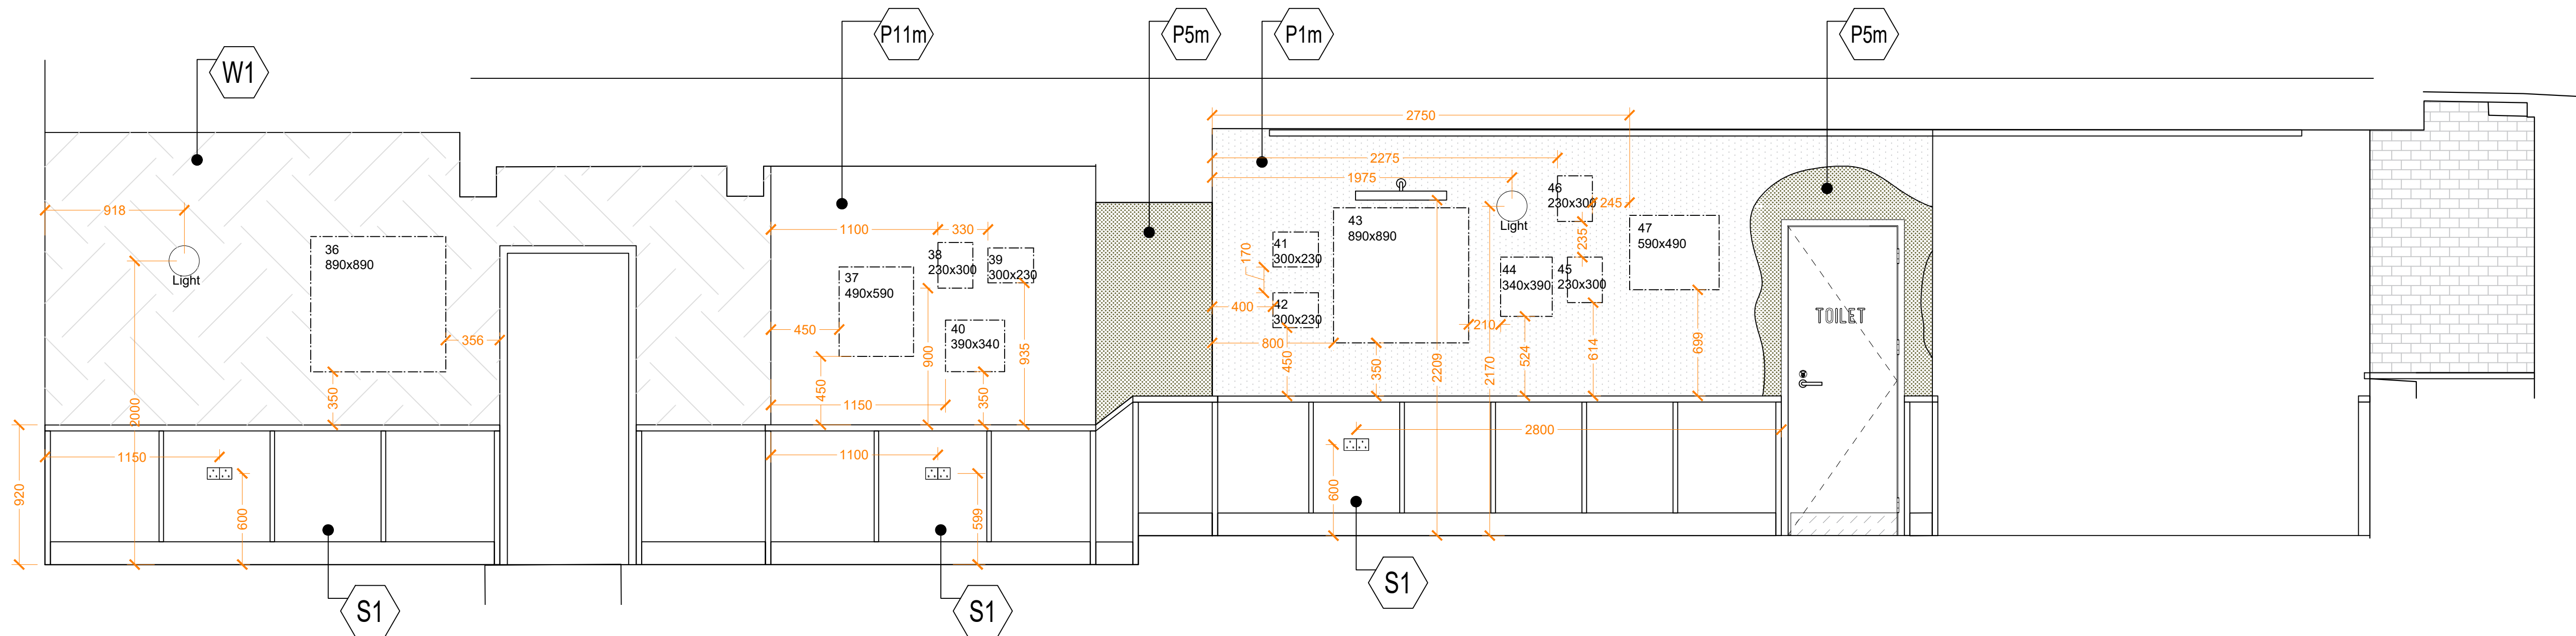


II Section II

Scale: 1:25@A1

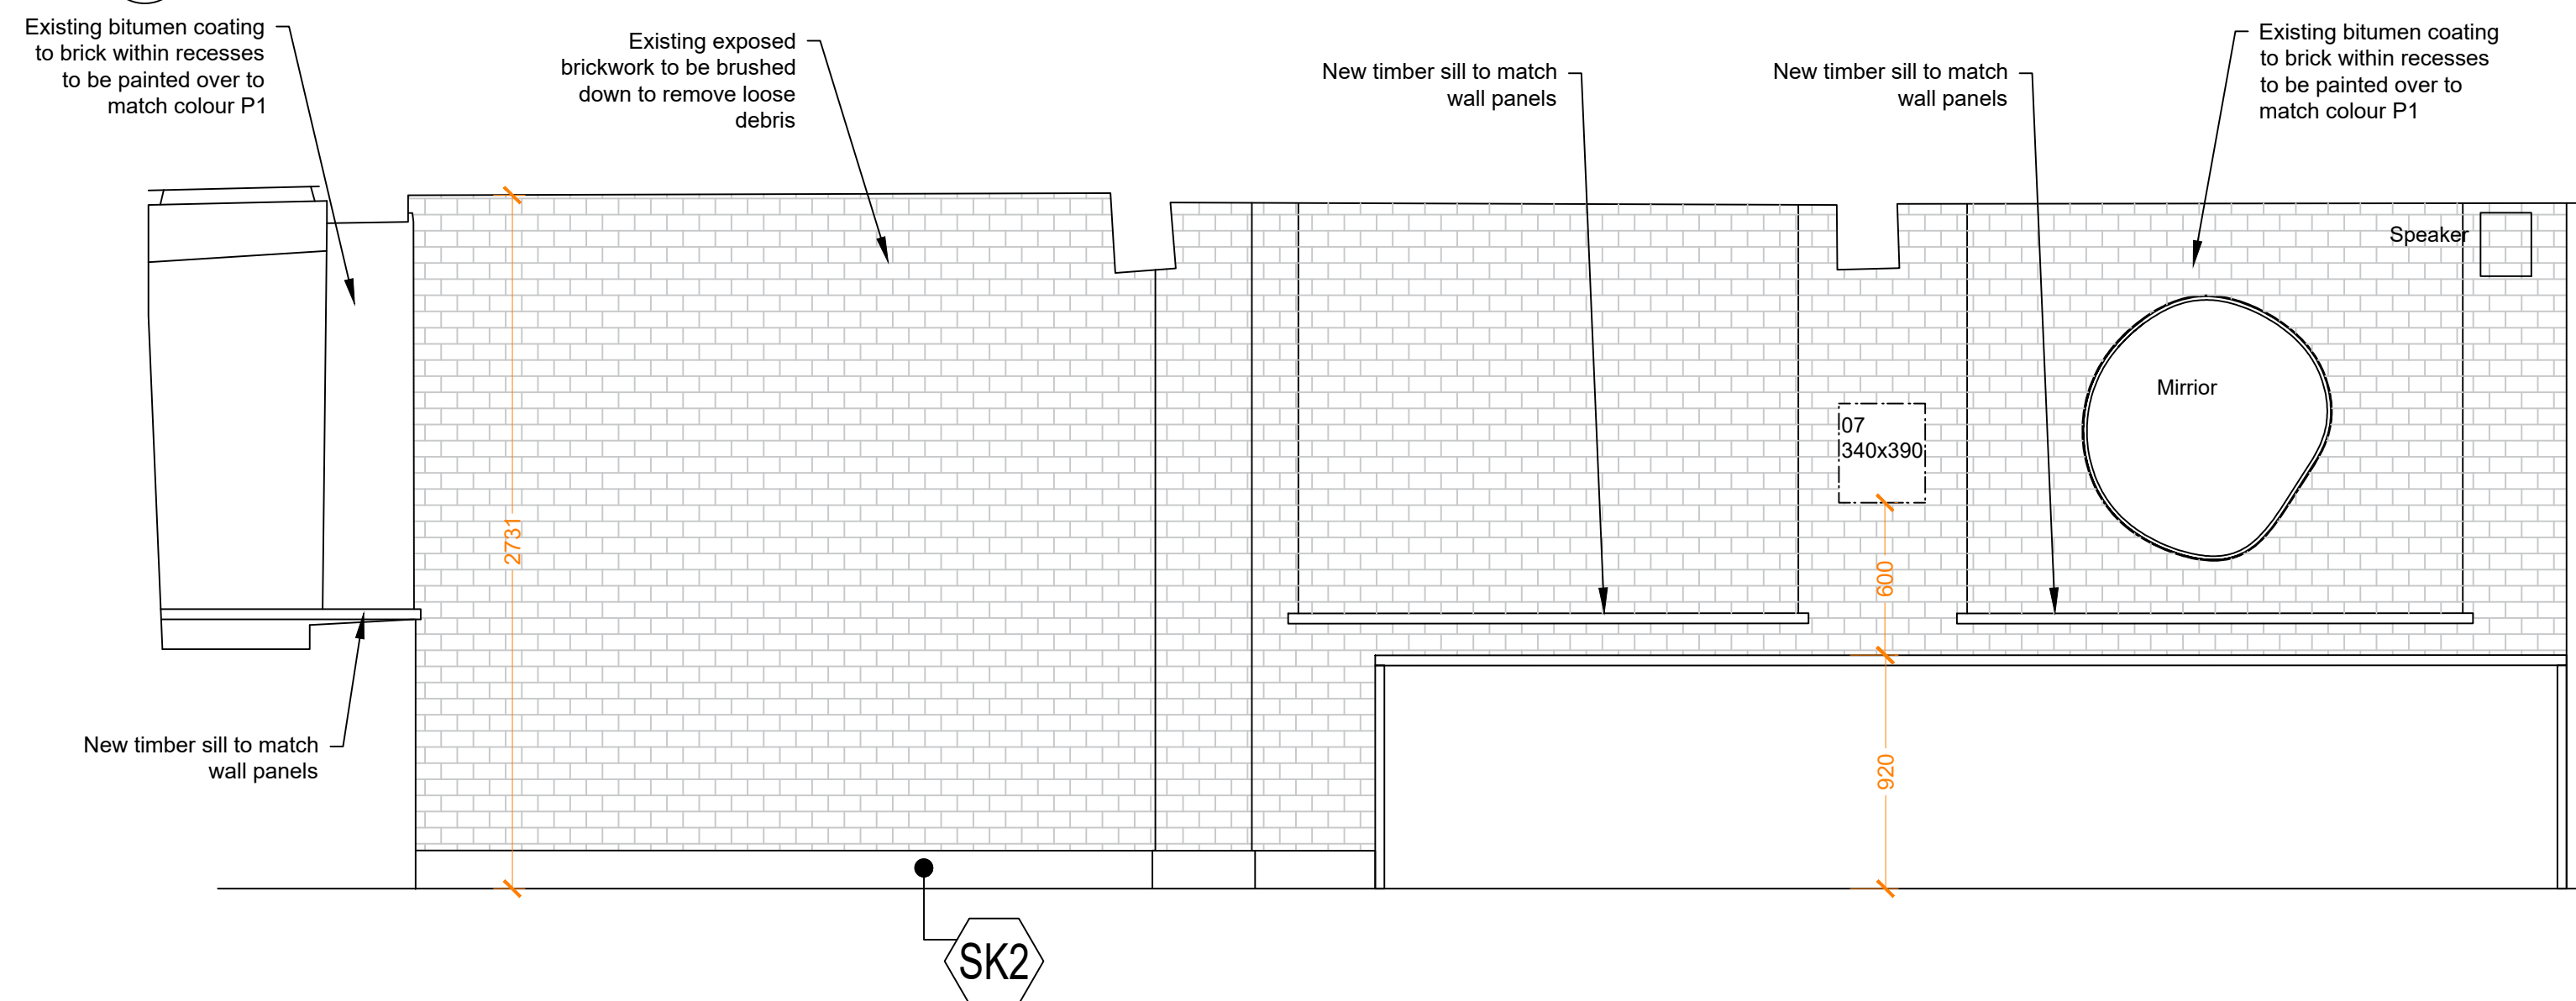



JJ Section JJ

Scale: 1:25@A1

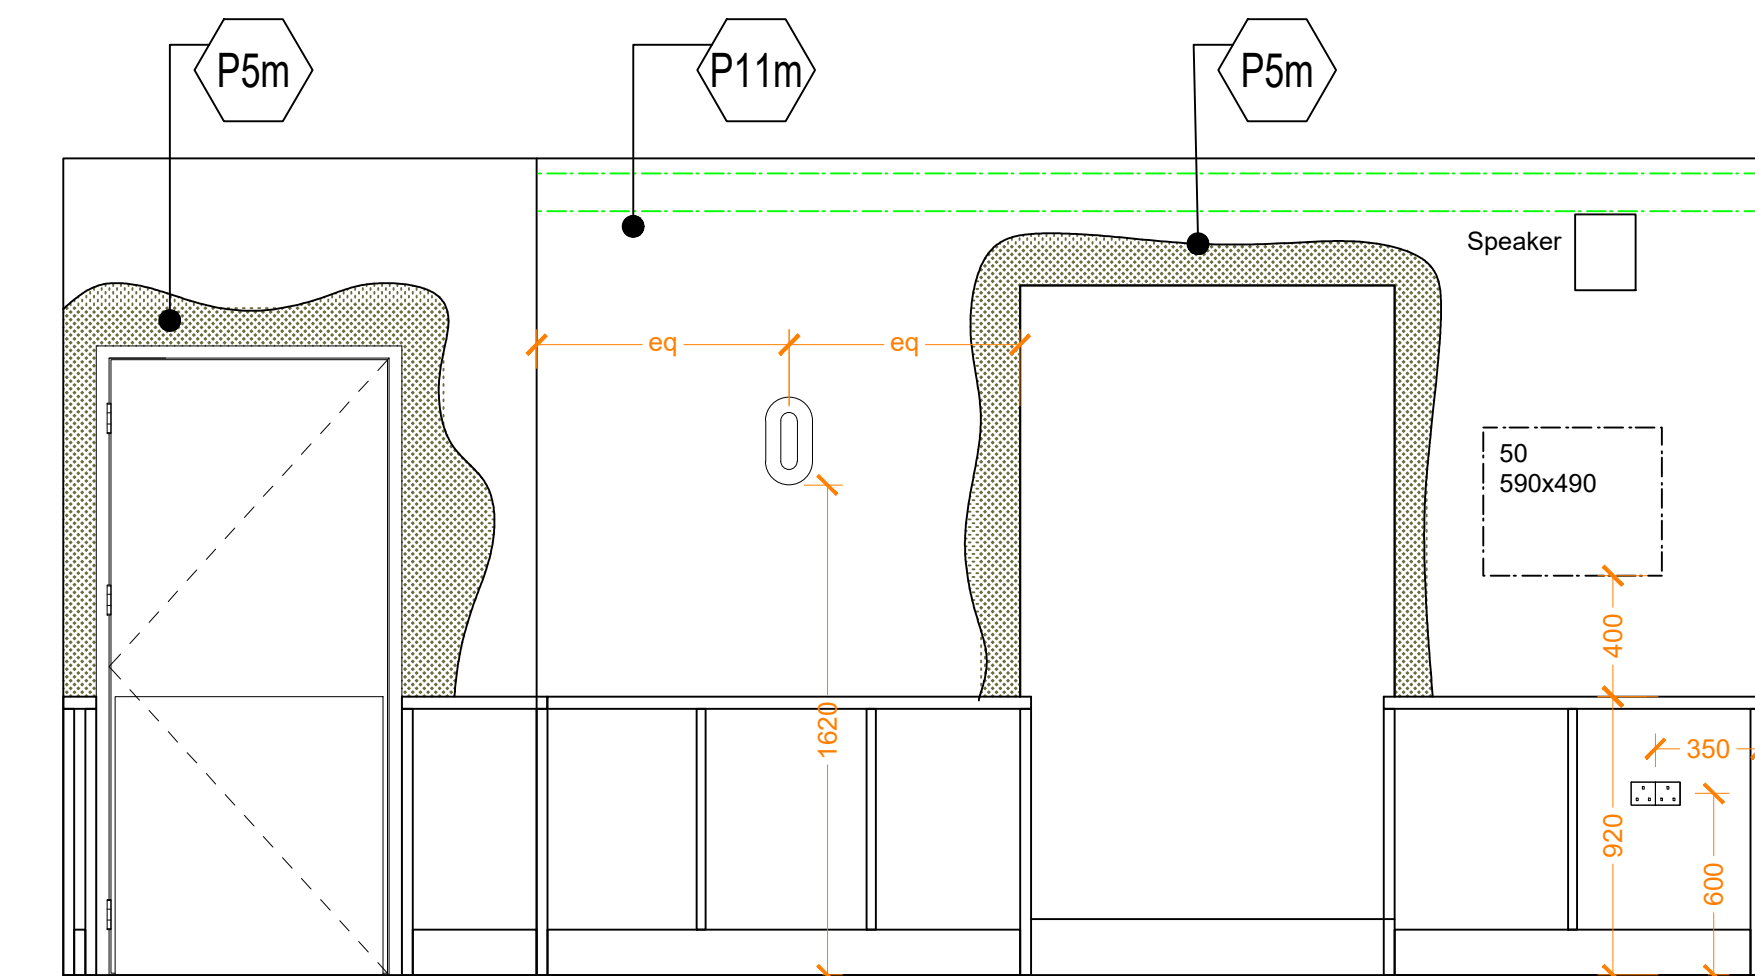

MM Section MM

Scale: 1:25@A1

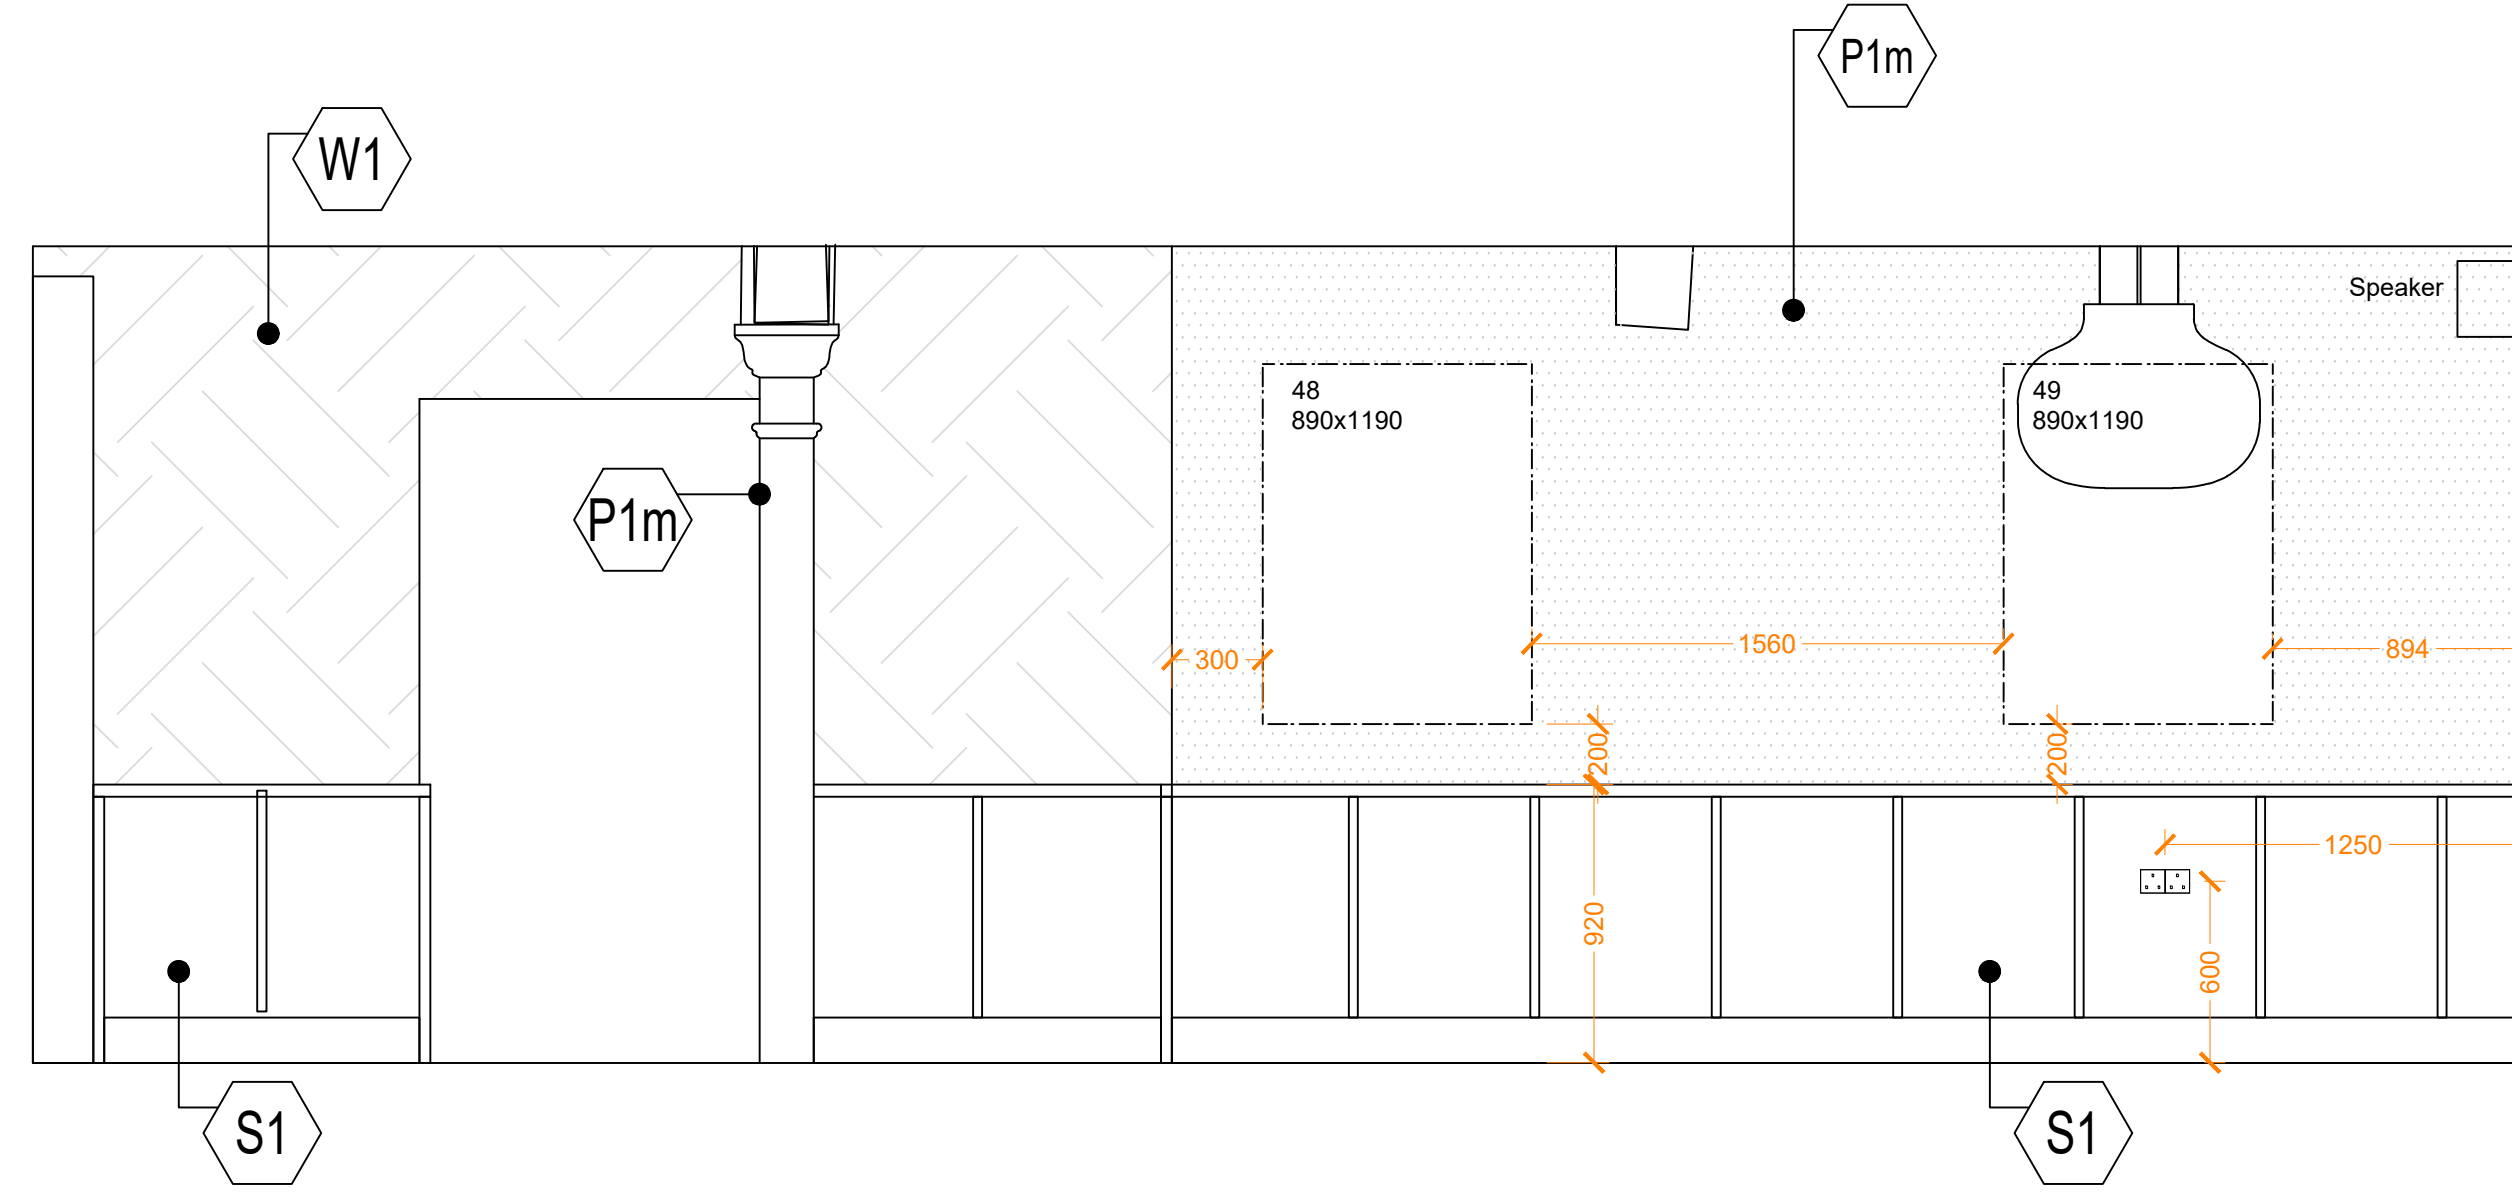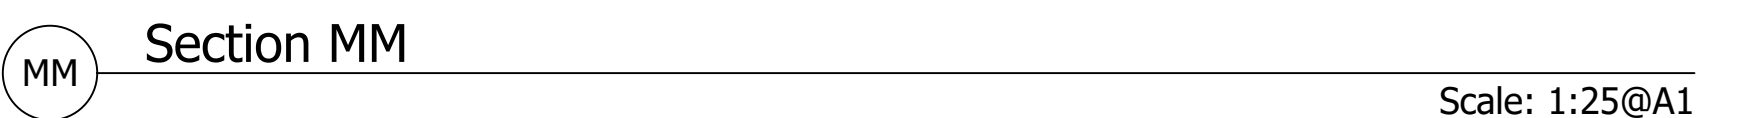

KK Section KK

Scale: 1:25@A1

Paint Type			Colour Reference			Wall Tiles			Wall Panels			Skirting				
m	Use	Internal walls & ceilings	P1	Ref	P1	T3	Use	Bar Area	H1	Type	2.5mm Hygienic PVC Wall Cladding	SK1	Ref	SK1		
	Supplier	Dulux Trade	RAL 7032	Range	Dulux Trade		Supplier	Domus		Supplier	AM-Clad		Location	FOH Area (Without Wall Panels)		
	Type	Dulux Diamond Matt		Colour	RAL 7032 Pebble Grey		Range	Marazzi Lume		Code	AMC28 / 1W		Type	Soft Wood Square Edge		
	Sheen	2-5 %		LRV	43		Finish	Caramel Lux		Colour	White		Size	150mm (h) x 18mm		
e	Use	Internal walls & ceilings	P2	Ref	P2	T5	Ref	-	S1	Finish	Stain	SK2	Finish	To Match Wall Finish		
	Supplier	Dulux Trade	RAL 7033	Range	Dulux Trade		Size	240 x 60- 10mm Thick		LRV	92		Ref	SK2		
	Type	Dulux Diamond Eggshell		Colour	RAL 7033 Cement Grey		Type	Porcelain- Non rectified		Type	Low Level Timber Panels		Location	FOH Area (Without Wall Panels)		
	Sheen	10-25%		LRV	22		Grout	2mm / Mapei 113 Cement Grey		Supplier	Client Direct		Type	Veneered MDF Square Edge		
s	Use	Internal Woodwork	P5	Ref	P2	W1	Pattern	Laid Soldier Course	S1	Height	920mm	SK3	Size	150mm (h) x 18mm		
	Supplier	Dulux Trade	90YY 15 / 279	Range	Dulux Trade		Use	Bar Area		Ref	Refer to standard Details		Finish	To Match Wall Panels		
	Type	Dulux Diamond Satinwood		Colour	90YY 15 / 279 Ludlow Falls		Supplier	Domus		Colour	Mid-Tone Version		Ref	SK3		
	Sheen	25-35 %		LRV	TBA		Range	Etoile		Type	Self-Coved skirting deatl with cover former with transition strip to hygienic wall panel above		Location	BOH - Under H1 Panels		
g	Use	Internal Woodwork	P11	Ref	P11		Finish	Gloss								
	Supplier	Dulux Trade	Pure White	Range	Dulux Trade		Ref	DREL03 Glossy							Ref	W1
	Type	Dulux High Gloss		Colour	90YY 15 / 279 Ludlow Falls		Size	1197mm x 597mm x 9.5mm							Supplier	Belarte Studio
	Sheen	85% +		LRV	TBA		Type	Porcelain- rectified							Range	Clay Marble Green
			P12	Ref	P12	Wall Paper										
			Anthracite Grey	Range	RAL Classic		Grout	2mm / Mapei 113 Cement Grey								
				Colour	RAL 9010 Pure White		Pattern	Laid Vertically							Type	Non Woven 147g matt finish
				LRV	85										Note	Custom size mural made to order. Contractor to confirm site dimensions

REVISION	DATE	DETAILS
PROJECT		
Mosley Street Manchester		
JOE THE JUICE		
FLOOR		
Ground Floor		
DRAWING TITLE		
Internal Sections		
SCALE	PAPER SIZE	
1:50	A1	
DRAWING NUMBER	REVISION	
7042-08.5	H	
DRAWN BY	DATE	
SE	02.01.25	
STATUS		
L1		
ad@designtime.com 2-Work, 7 Culter Mill www.designtime.uk.com Theyard North WF1 5FY		