


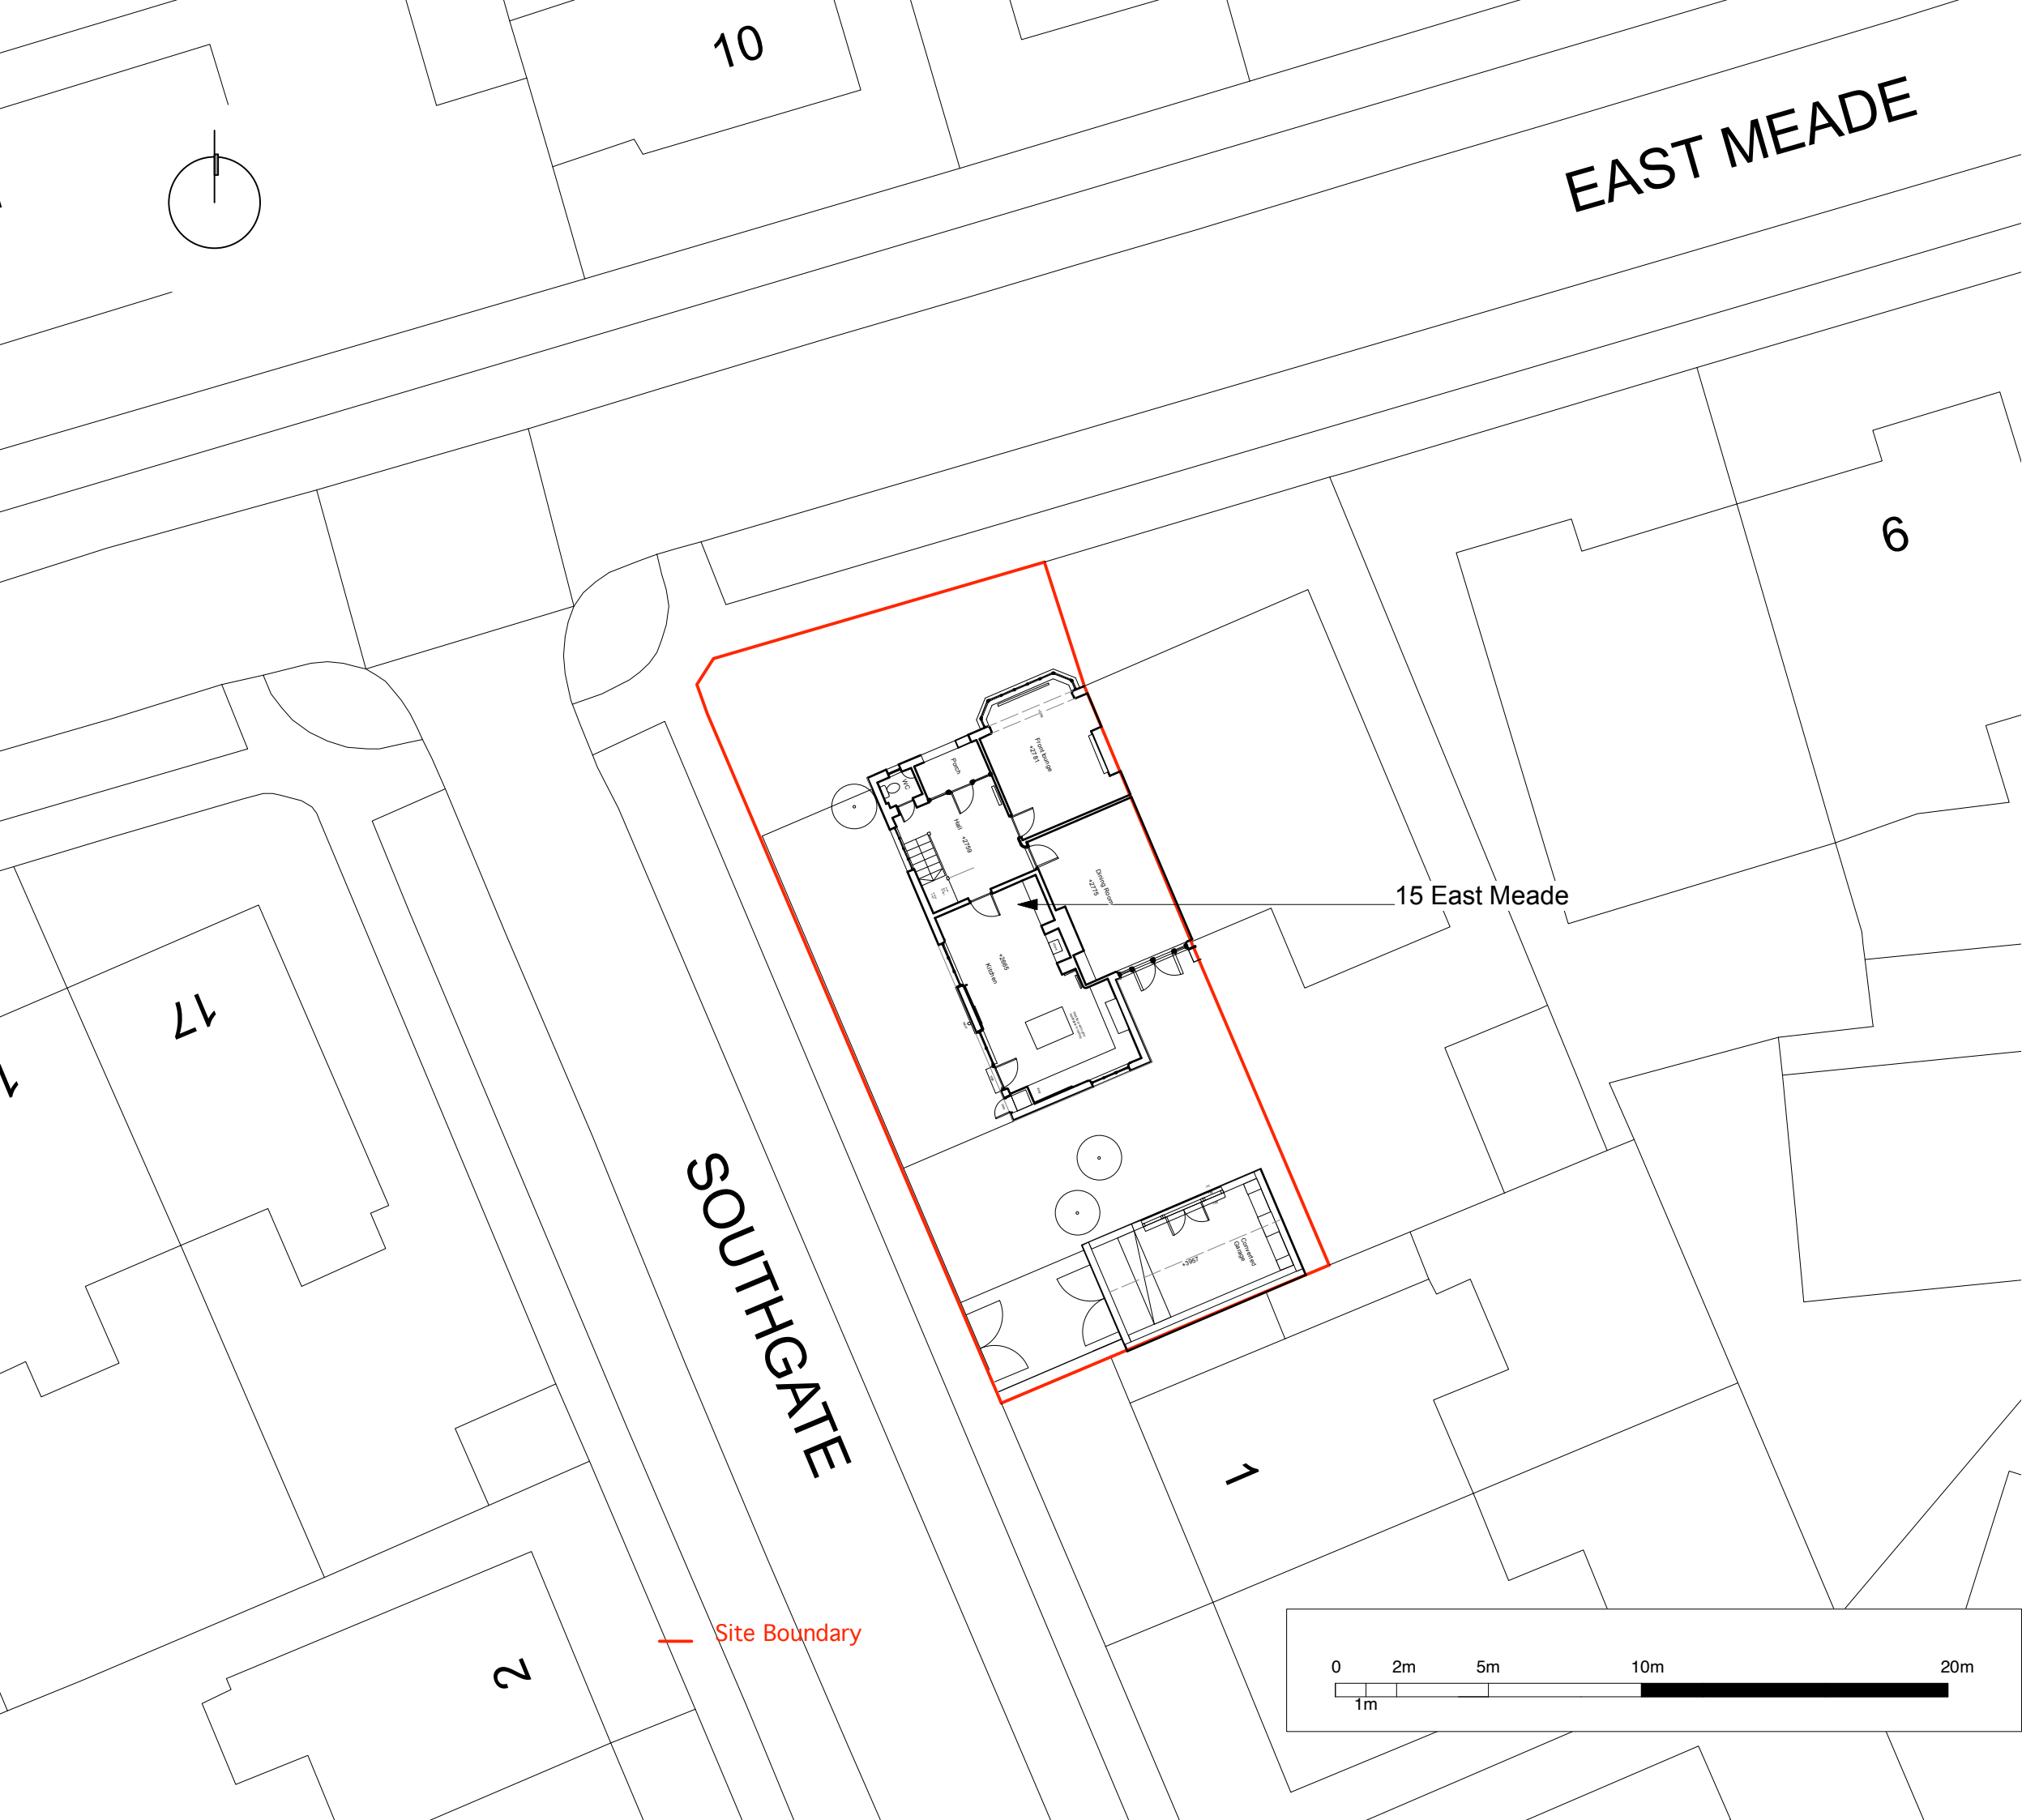

TITLE			EXISTING SITE PLAN		
DWG.NO.			2306/2 EX - 001		
SCALE	1:200 @ A3		ISSUE	PLANNING	
DATE	14-04-26		REVISION	JOB NO.	
00			2306/2		
NOTES					
Rev	Date	Description			
CLIENT			Mr and Mrs Fordham		
ADDRESS			15 East Meade, Chorltonville, Manchester, M21 8GA		
PROJECT DESCRIPTION			143377/FH/2025 Internal remodeling, loft reconversion including flat roof dormer,partial hip to gable extension, rear infill extension and garage demolition Proposed external plant room to the side elevation of the house, proposed relocation of existing soil pipe to accommodate proposed plant room, proposed soil pipe to rear elevation, proposed window reduction to formerly approved scheme 143377/FH/2025 to kitchen/side elevation.		
PROJECT ADDRESS			As above		
paula architecture design reimagining spaces					
W \ WWW.PAULA ARCHITECTURE DESIGN.CO.UK E \ PAULA@PAULAARCHITECTUREDESIGN.CO.UK M \ +44 (0)7779302856 102 ROSENEATH ROAD, URMSTON, MANCHESTER, M41 5AZ					
©COPYRIGHT This drawing is protected by copyright. It may not be reproduced in any form or by any means for any purpose, without gaining written permission from Paula Architecture Design.					
NOTES This drawing is to be read in conjunction with all relevant Paula Architecture Design, Structural Engineer's, Service Engineer's, and Subcontractor drawings. Review all drawings and report any discrepancies to Paula Architecture Design prior to consulting. All structural walls to be confirmed by SE / Contractor on site. Do not scale from this drawing. All dimensions and levels including any abutment to existing structures to be checked on site prior to commencement. All dimensions in millimetres unless stated otherwise. Work from figured dimensions only. No deviation from details shown on this drawing is allowed without Paula Architecture Design's prior permission in writing. All work is to be carried out in accordance with British Standard Codes of Practice, Statutory requirements and the Contract Documents.					