


01 Proposed Tree Detail on 1:3 Slope
1:20 @ A3

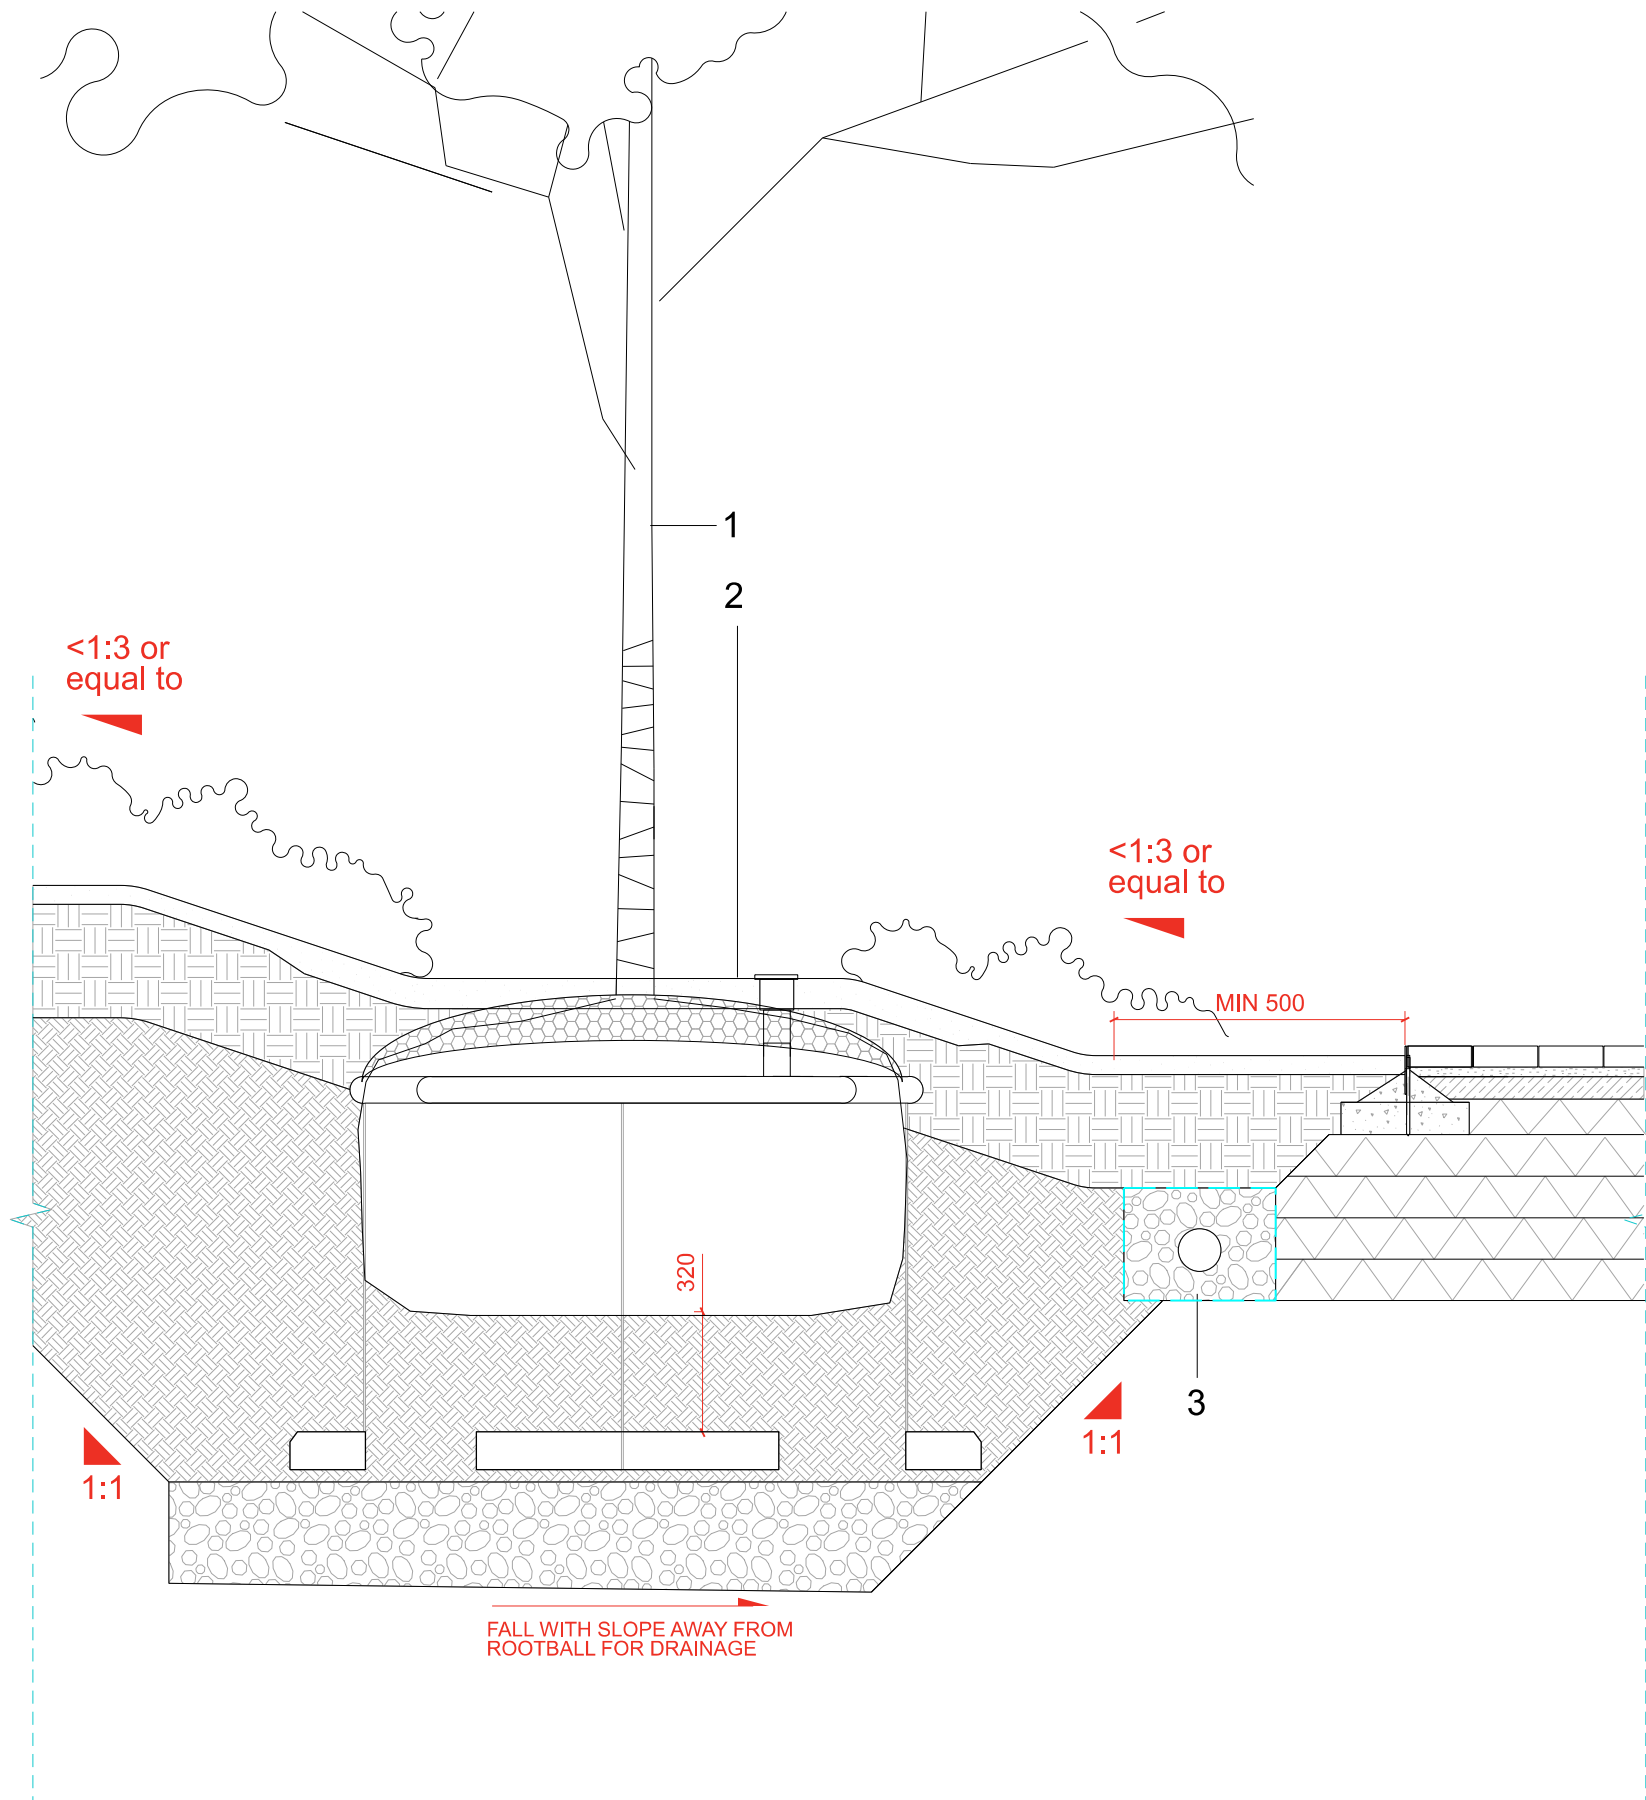

1. Proposed tree. Refer to typical tree pit proposals 0198_MAY-SEW-N01-1000-DR-L-203504
Provide flat base to the top of rootball, raise profile of mulch and topsoil as slope begins to descend.
2. Soft landscape proposals, maximum 1:3 slope.
3. Buried french drain at base of planted slope, beneath top soil. Perforated pipe surrounded by granular material, wrapped with hessian mat. To engineers detail and specification.

General Notes

Do not scale from this drawing. All setting out, levels and dimensions to be agreed on site. The dimensions of all materials must be checked on site before being laid out. This drawing must be read with the relevant specification clauses and detail drawings, Order of construction and setting out to be agreed on site.

This drawing is copyright protected and may not be reproduced in whole or part without written authority. All Dimensions are in millimetres unless Otherwise Stated. Services are present in the area. Contractor to establish the precise line and Depth of all services prior to commencing any excavation works.

All structural concrete/ building work to Engineer's details & dwgs. All dimensions are to finished surface levels. All sub-surface build-ups to Engineer's details.

Dwgs not to be scaled. Used dimensioned measurements only. Contractor to check and confirm.

All discrepancies must be reported to and resolved by the Landscape Architect before works commence

All works and materials to be in accordance with current applicable statutory legislation and to comply with all relevant Codes of Practice & British Standards.

All annotations in italics are provided by the Project engineers.

P01	24.03.26	Stage 3	SEW
Rev	Date	Reason for Issue	Chk

Keyplan

N

Scale Bar

Studio Egret West

0207 549 1730
hello@egretwest.com
studio@egretwest.com
©2015 SEW Ltd

Studio Egret West
3 Brewhouse Yard
London EC1V 4JQ

Client

Mayfield Medlock Ltd

Project

Mayfield Phase 1_
Public Realm

Drawing Title

Typical Soft Landscape Details
Tree Pit on 1:3 Slope

Project Number	Status
0436	STAGE 3
Scale at A3	Date
1:20	24.03.26
Drawn by	Checked by
TH	SEW

Drawing Number	Revision
0198_MAY-SEW-N01-1000-DR-L-203502	P01