


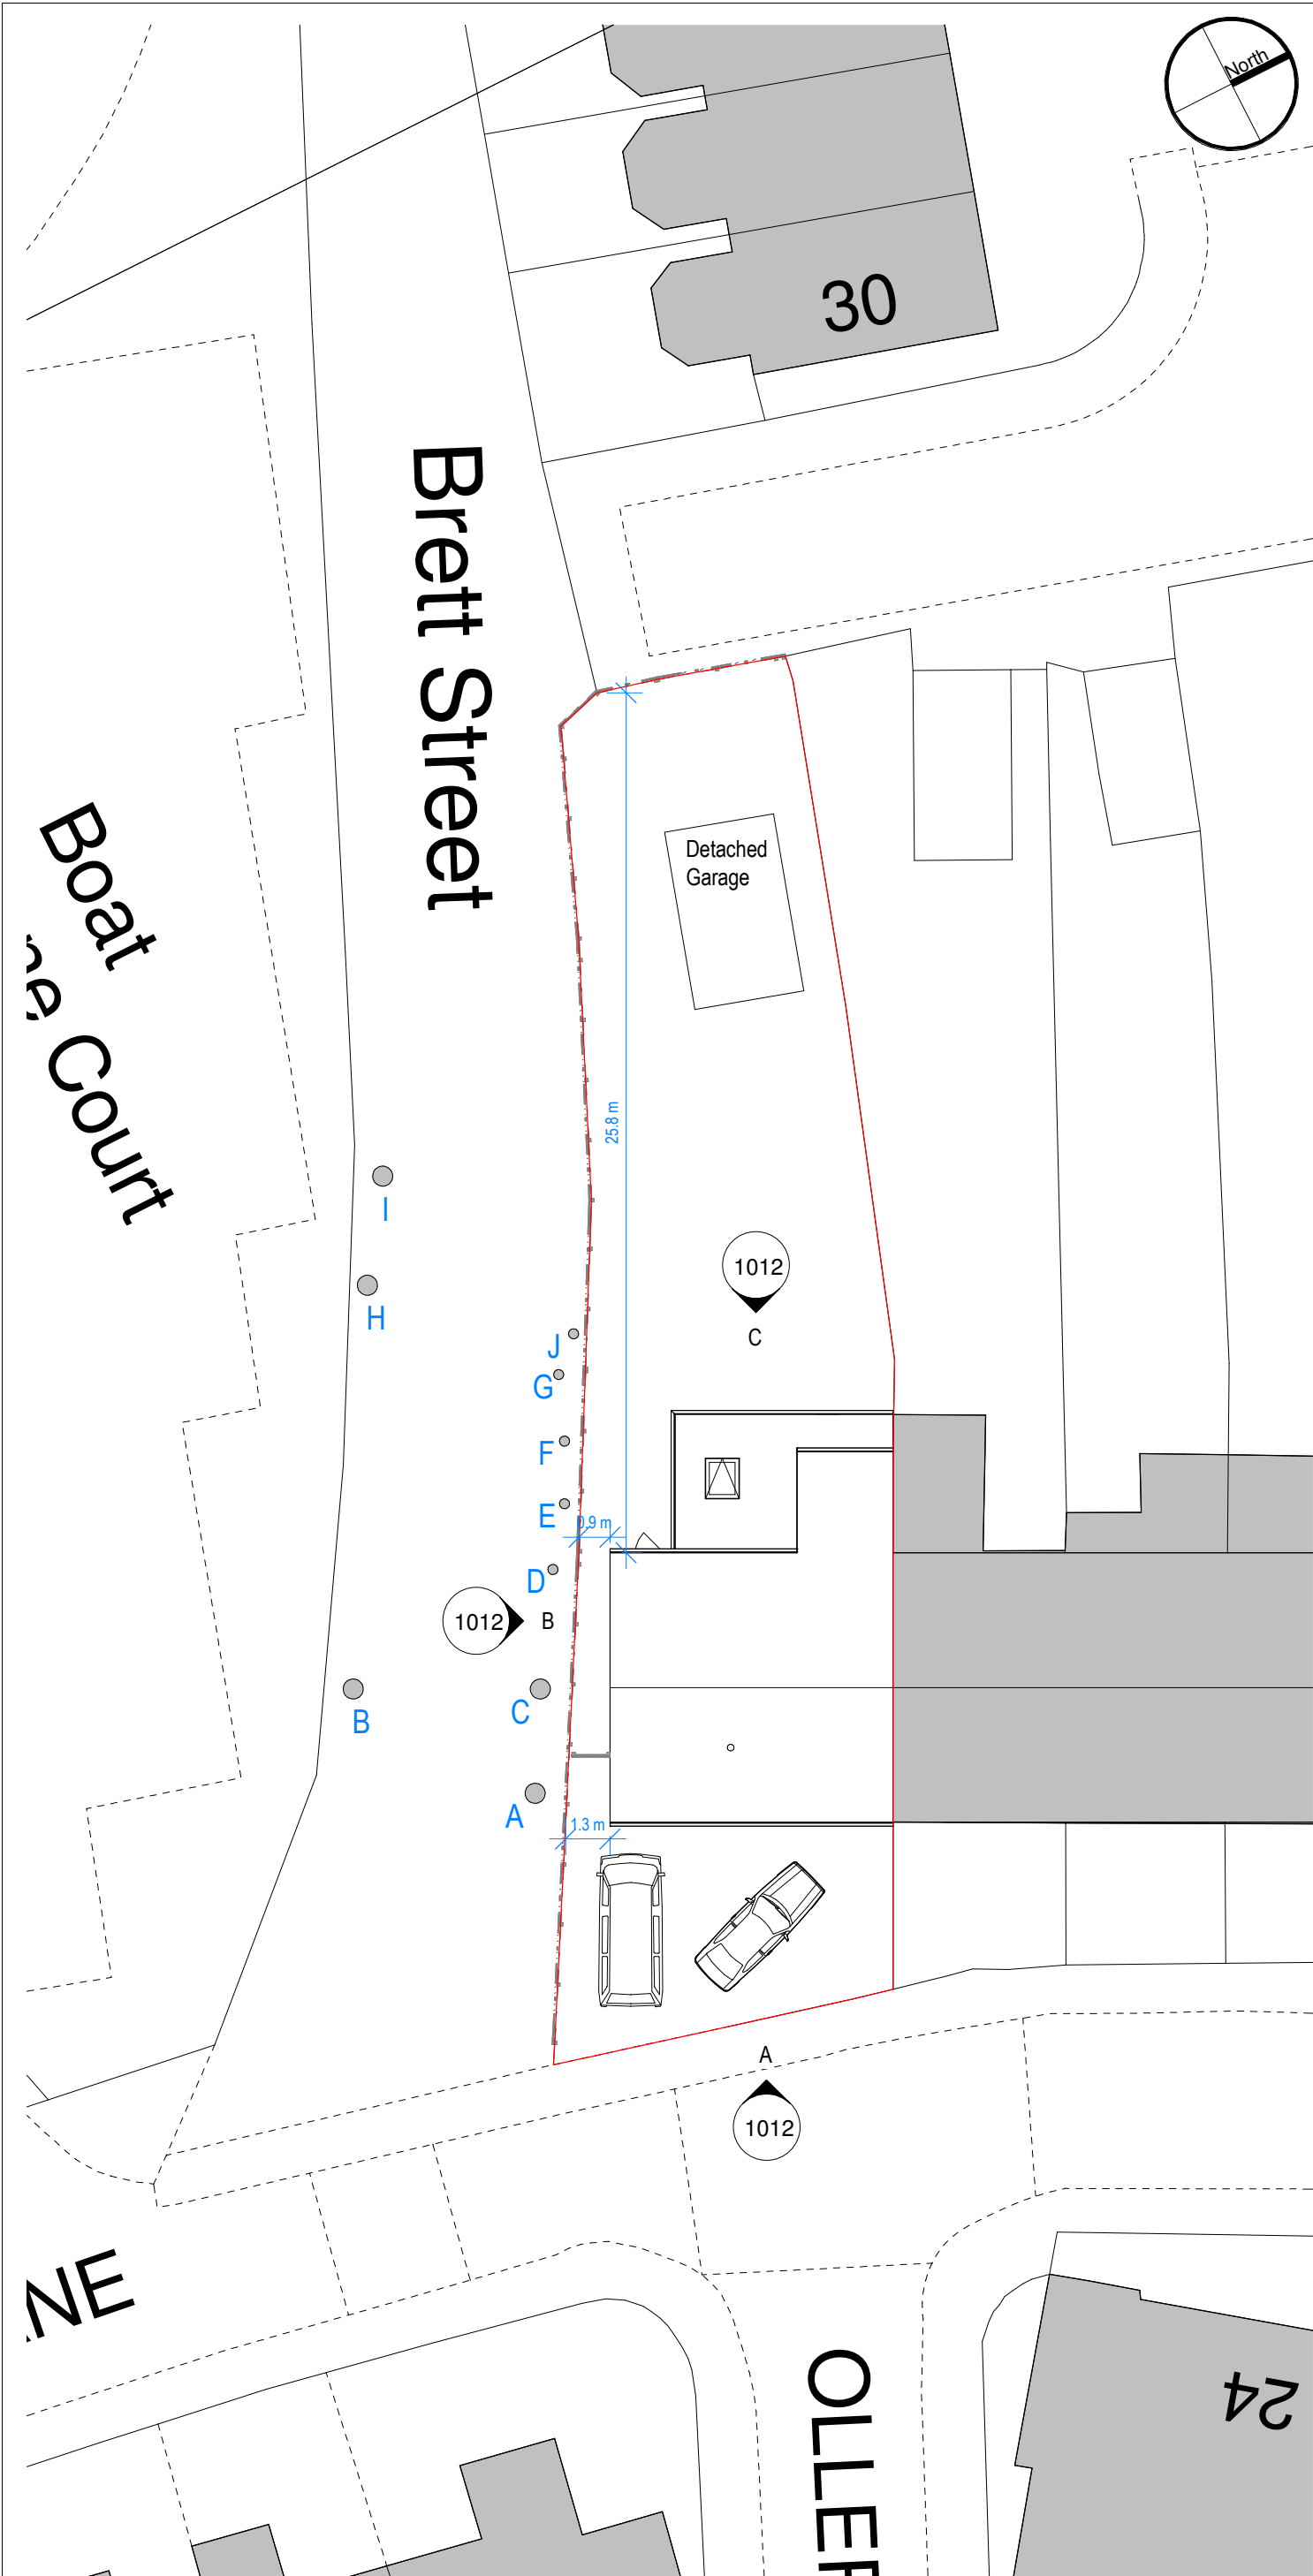

Notes

The Contractor is to check all dimensions and conditions on site before commencing.

COPYRIGHT ALM ARCHITECT LTD. ALL RIGHTS RESERVED. THIS DOCUMENT IS ISSUED FOR THE PARTY WHO COMMISSIONED IT AND FOR THE SPECIFIC PURPOSES CONNECTED WITH THE PROJECT ONLY. IT SHOULD NOT BE RELIED UPON BY ANY OTHER PARTY OR USED FOR ANY OTHER PURPOSE. ALM ARCHITECT LTD ACCEPTS NO RESPONSIBILITY OR LIABILITY WHICH MAY ARISE FROM RELIANCE OR USE OF THIS DOCUMENT OR THE DATA CONTAINED HEREIN BY ANY OTHER PARTY OR FOR ANY OTHER PURPOSE

Scale Bars

TO BE USED ONLY AS GUIDANCE

1:100	mm	1000	3000	5000
1:200	mm	5000	8000	
1:500	M	5	15	25
1:1250	M	10	30	50 70

KEY - TREES

A - Sycamore approx 10m
B - Beech approx 10m
C, D, E, F - Approx 5m
G - Stump - remains approx 4m
H - Beech approx 12m
I - Beech approx 12m
J - approx 3m
K - Beech approx 12m
L - Beech approx 12m

NB. Refer to tree survey for full details

A	Approximate location and size of trees shown		30.03.26
Rev	Description	By	Date
Client	Mike and Roma Walker		
Job	9 Boat Lane - Side Extension		
Drawing	Planning - Proposed Site and Roof Plan		
Ref.	P15_1010	Rev	A
Date	23.03.26	Scale	1 : 200 @ A3



ARCHITECT

ALM Architect

07443 476 967
anna@alm-architect.co.uk
www.alm-architect.co.uk
Beech Avenue, Northenden