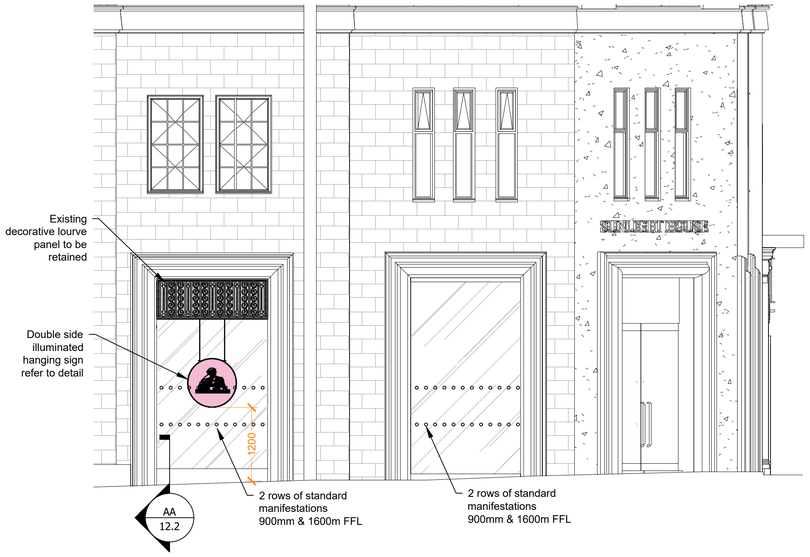

12 Part South Elevation | Quay Street Side

Scale: 1:50@A1

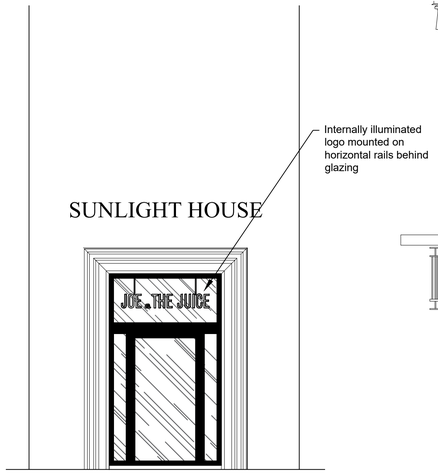

12 Corner Elevation

Scale: 1:50@A1

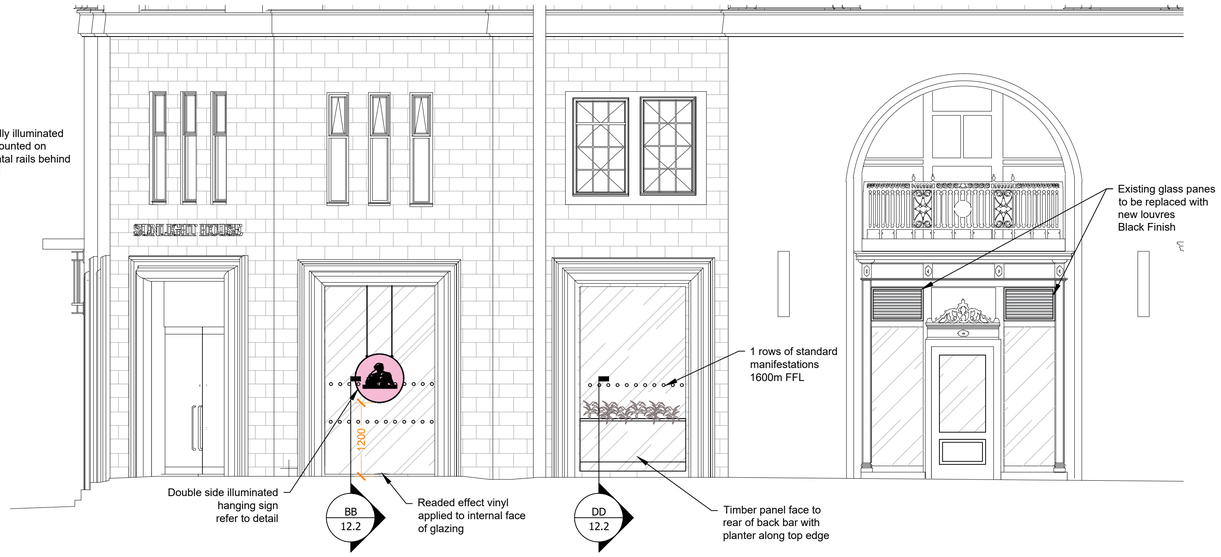

12 Part East Elevation | Little Quay Street Side

Scale: 1:50@A1

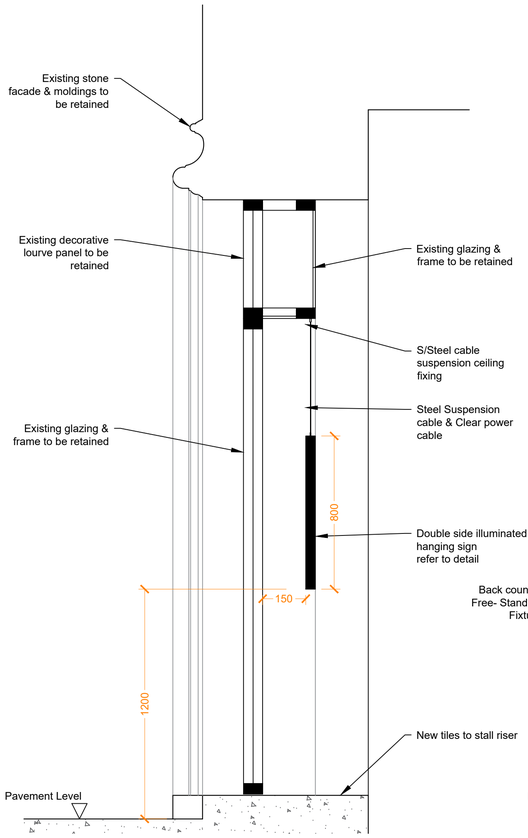

12 Section AA

Scale: 1:16@A1

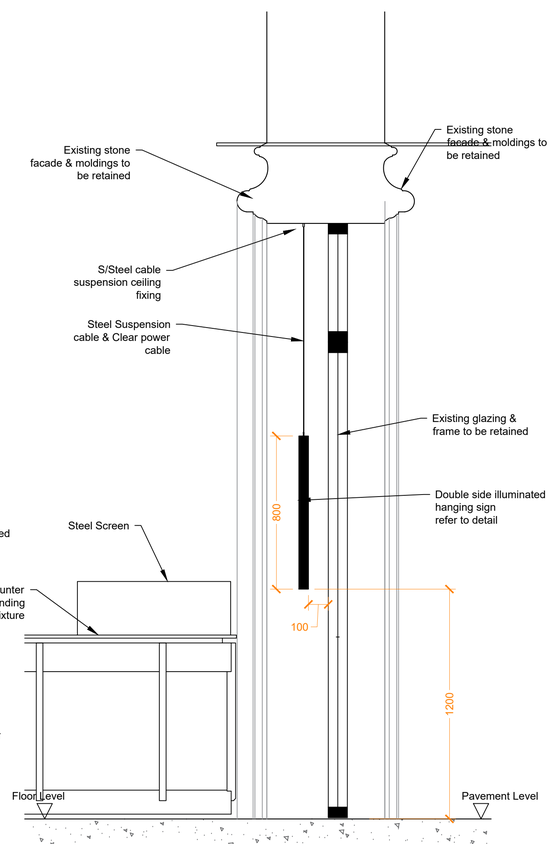

12 Section BB

Scale: 1:16@A1

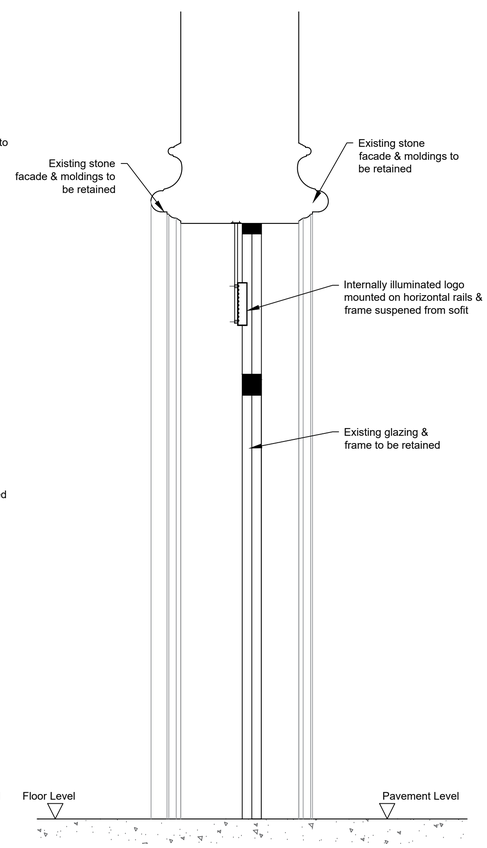

12 Section CC

Scale: 1:16@A1

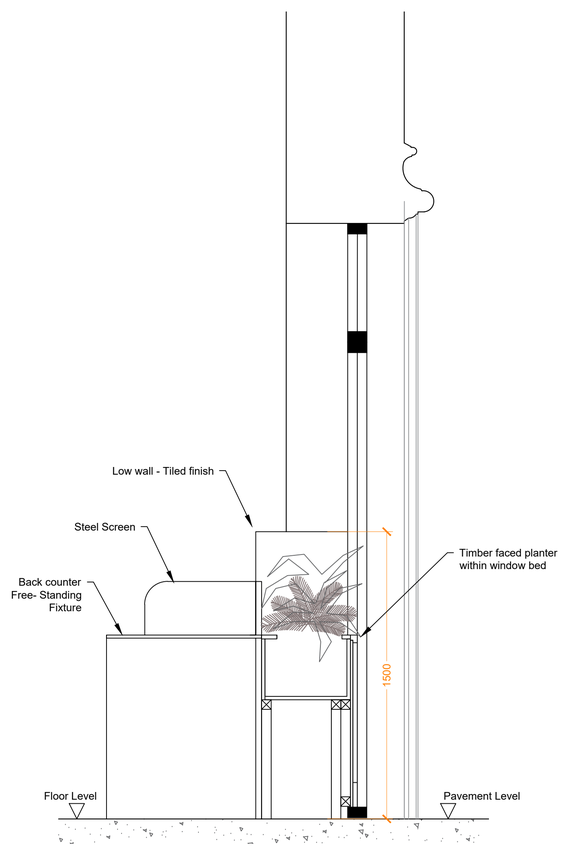

12 Section DD

Scale: 1:16@A1

REVISION	DATE	DETAILS

PROJECT

Unit 3 Sunlight House
Manchester

JOE & THE JUICE

FLOOR

External

DRAWING TITLE

South & East Elevations

SCALE	PAPER SIZE
1:50	A1
DRAWING NUMBER	REVISION
7063-12.2	B
DRAWN BY	DATE
SE	27.11.25

STATUS

L1

designtime

adt@adesigntime.com
www.designtime.uk.com
2-Work, 7 Cutter Mill
Tileyard North WF1 5FY