
Wythenshawe Sports Ground

Creation of 4 Artificial Grass Pitches

Scale: 1:750

0 15 45 75m

30 60

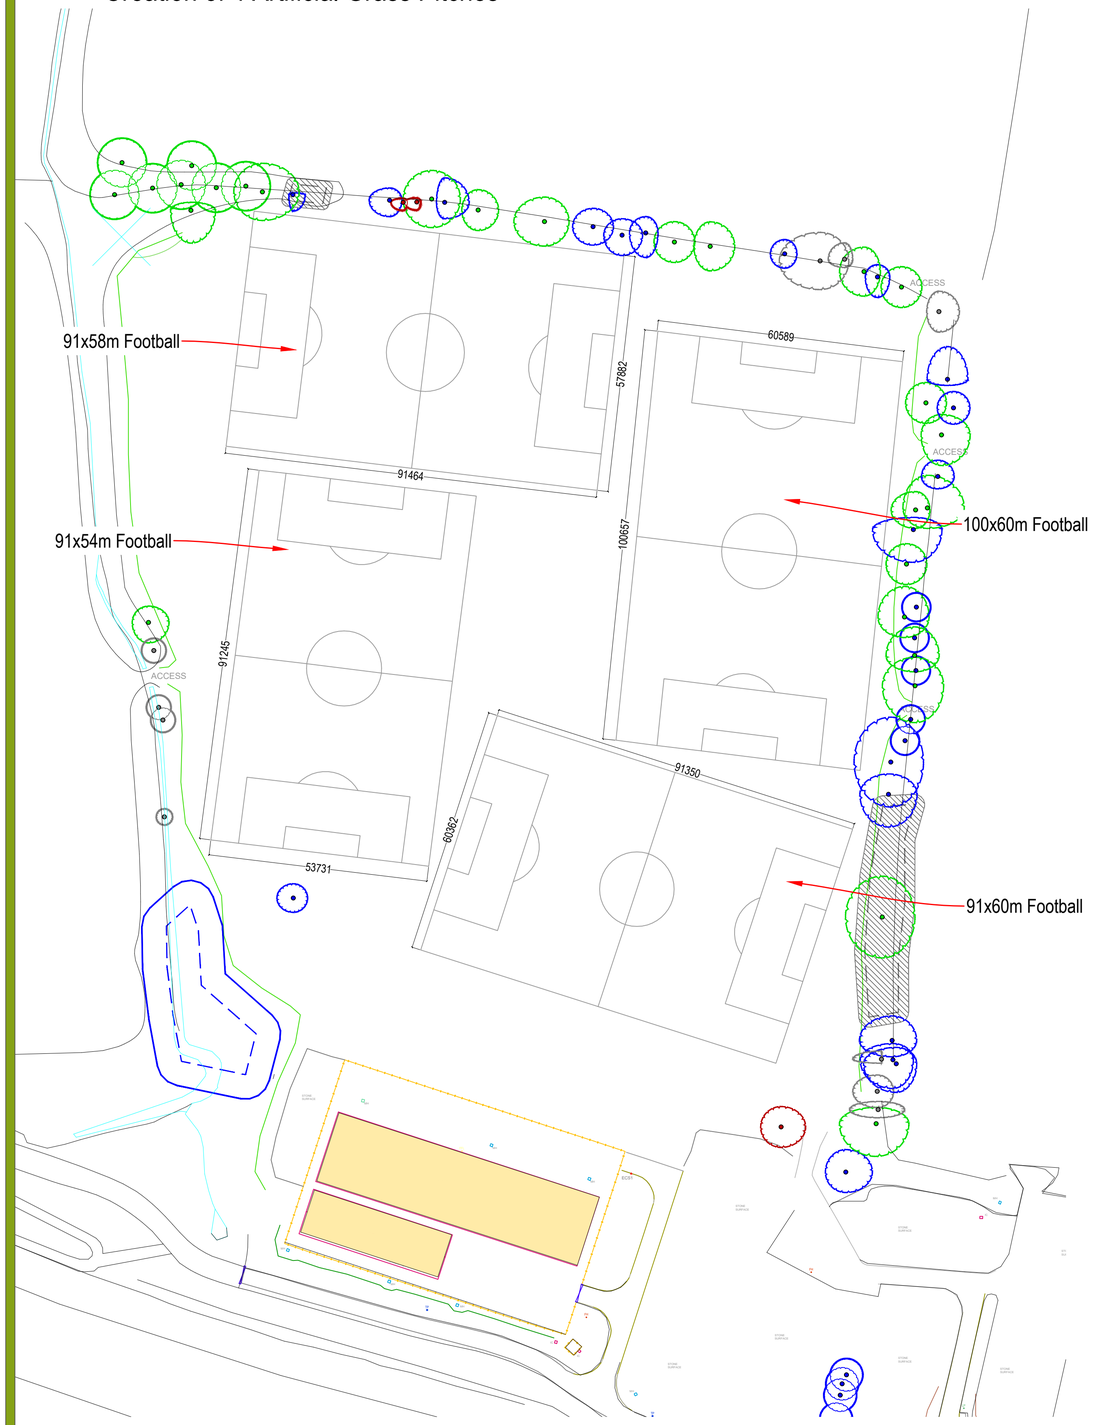

Existing Pitch Layout




Proposed Pitch Layout

1. DO NOT SCALE FROM DRAWING UNLESS FOR PLANNING PURPOSES ONLY. ALL DIMENSIONS TO BE CHECKED ON SITE PRIOR TO COMMENCEMENT OF WORKS.
2. THIS DRAWING IS COPYRIGHT TO SURFACING STANDARDS LTD
3. ALL PERSONNEL SHOULD BE AWARE OF THE HEALTH AND SAFETY PLAN WHICH IS RETAINED IN THE SITE MANAGERS OFFICE.

CONSULTANTS
Surfacing Standards LTD
Office 3, Empingham House,
Ayston Road, Uppingham, LE15 9NY
01536 400 012

REV	DESCRIPTION		REV	CK	DATE
00	PLANNING ISSUE	ME			05/03/26

Surfacing Standards Limited
SPORTS PITCH CONSULTANTS

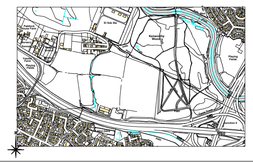

AUTHOR
ME

TITLE
Wythenshawe Sports Ground
Creation of 4 Artificial Grass Pitches
Playing Field Layout

PROJECT	SCALE	SIZE
G-229824	1:750	A1

DRAWING No	REVISION
12	00