



Notes

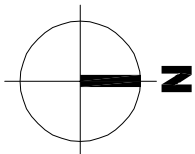

KEY

Line indicates the extent of the House of Sports building boundary.

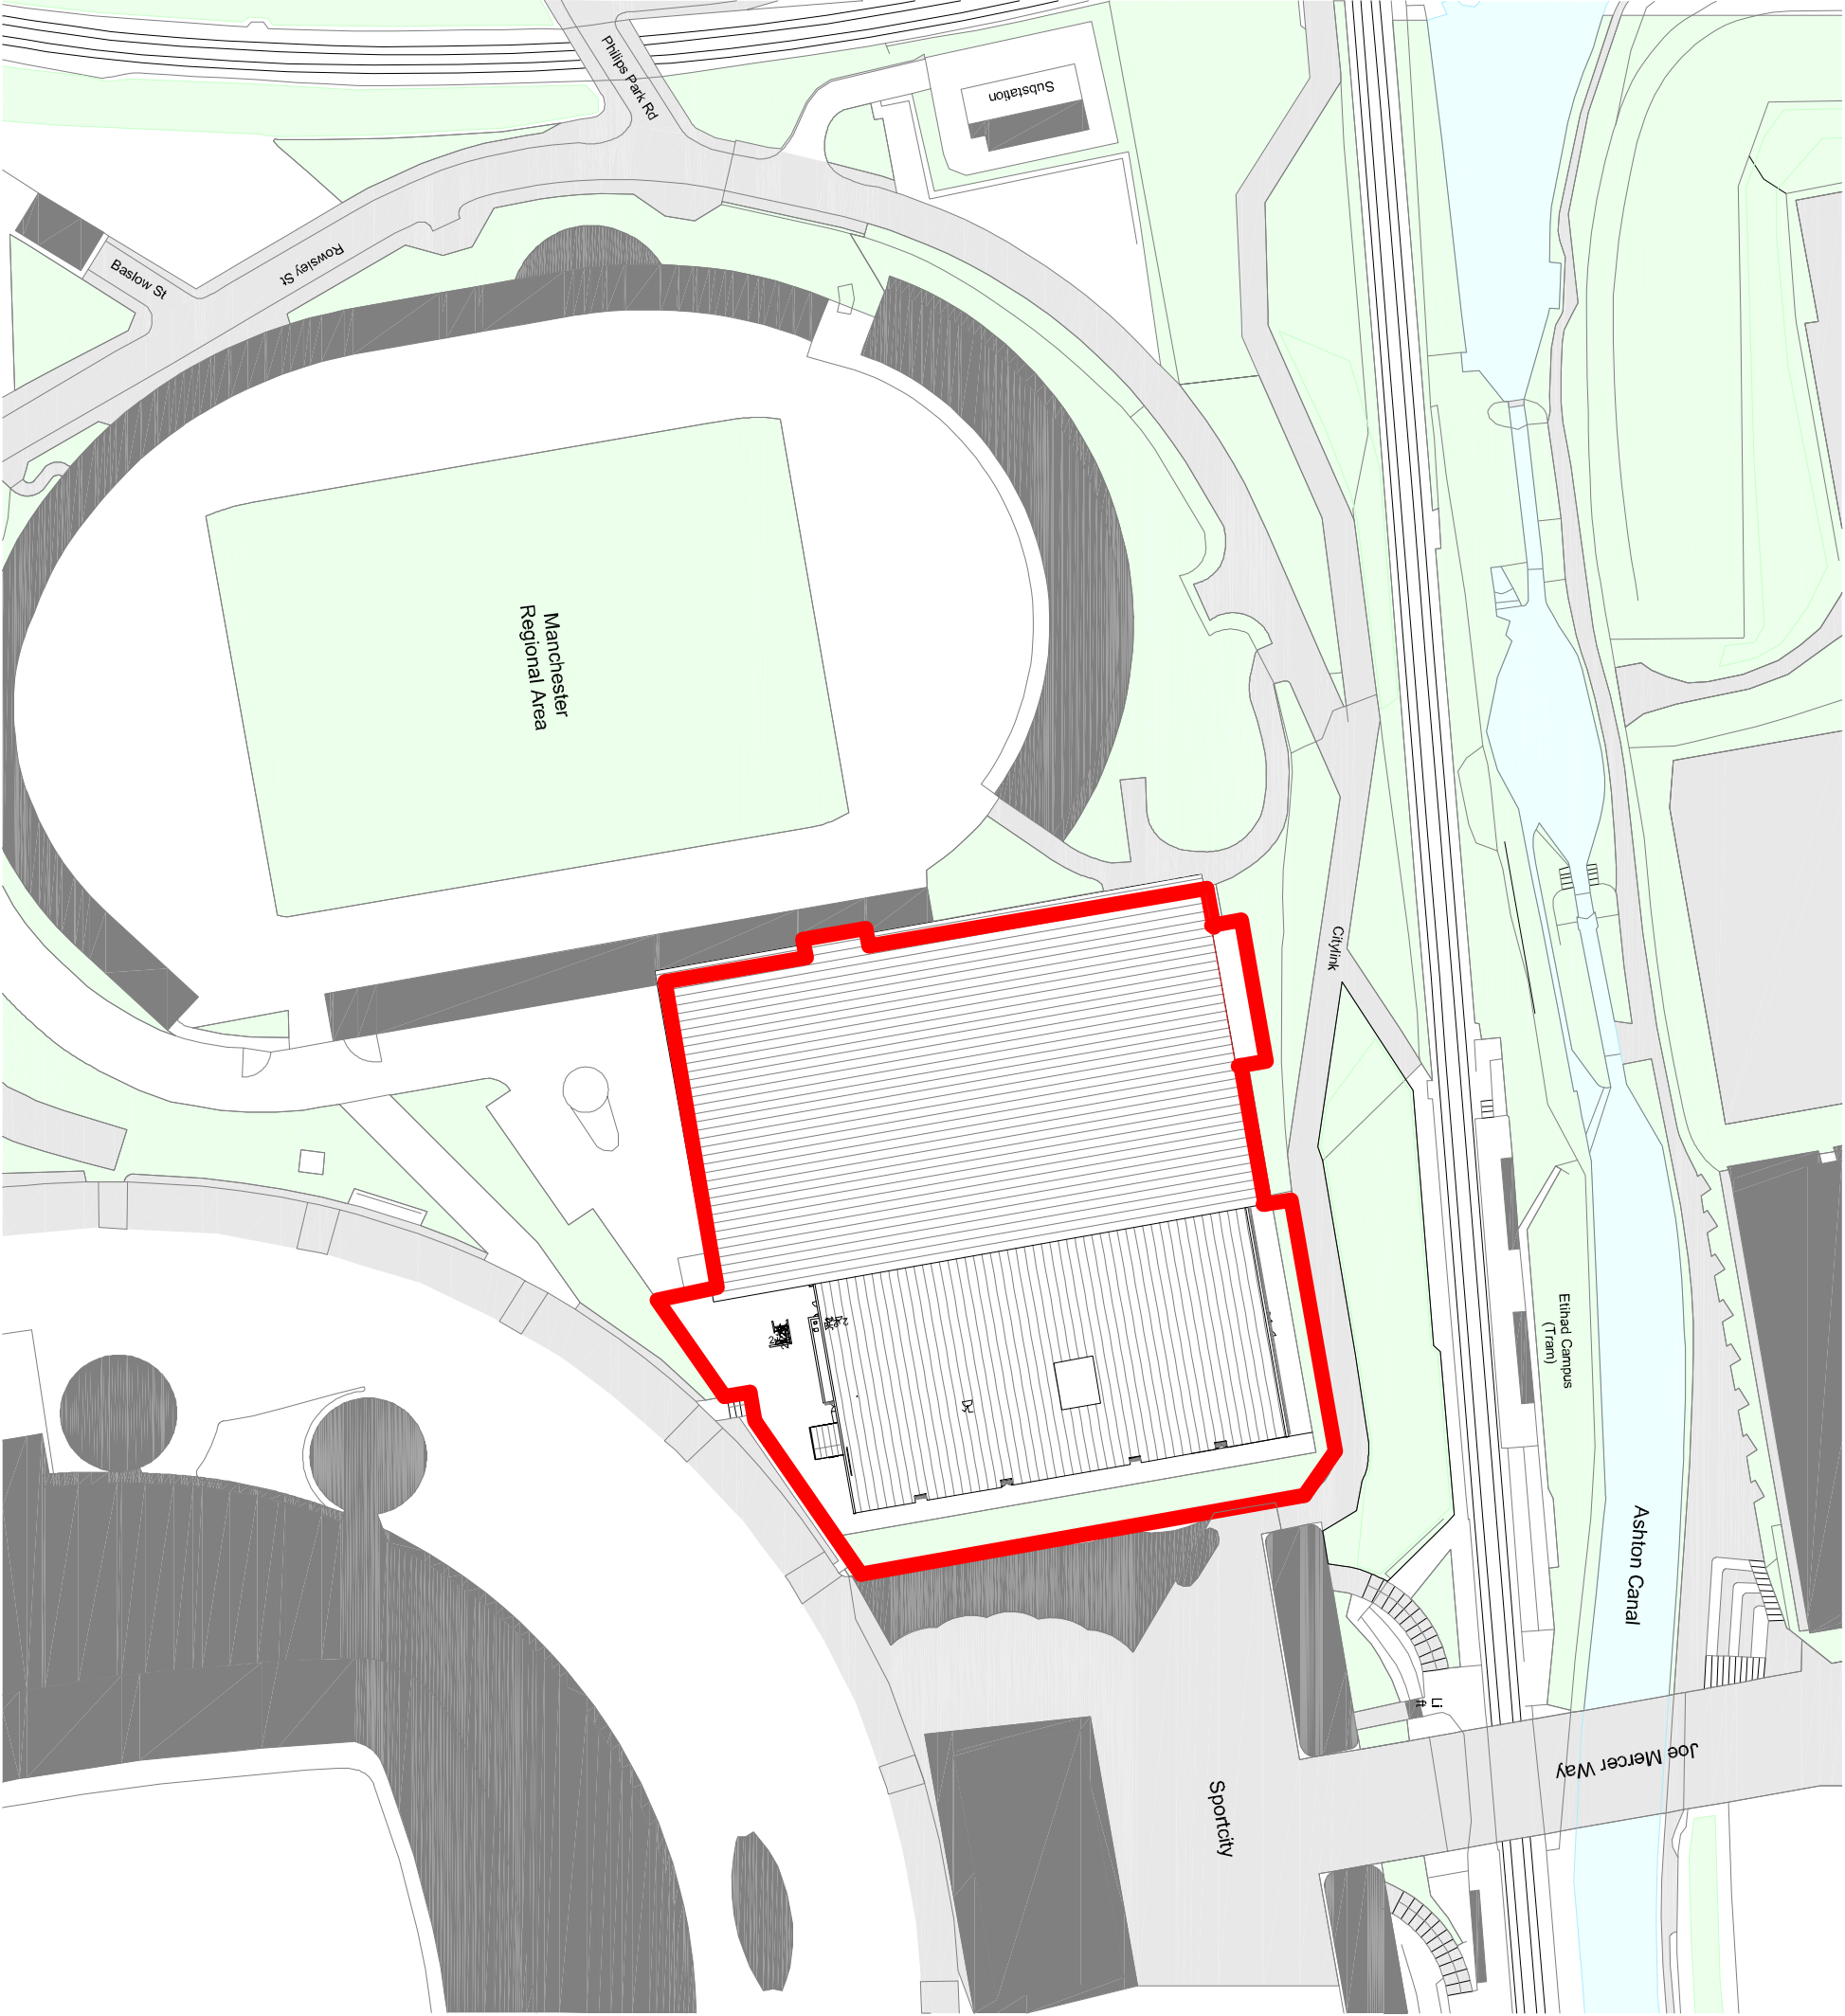

0 10m 20m 50m



1:1250

A	Planning comments	10.04.26	CS	SS
Rev	Description	Date	Dr by	App by
original by		date created	approved by	
A8		19.03.26	SS	

AHR
AHR Building Consultancy Ltd
5th Floor
55 Pinners Street
Manchester
M2 4EW
United Kingdom

T +44(0)161 8287900
E manchester@ahr.co.uk
www.ahr.co.uk

client:
Equans Services Ltd

project:
**House of Sports, Rowsley Street, Manchester,
M11 3FF**

drawing:
OS Plan

project number	scale	@A3
2025.00212.002	1:1250	
drawing number	rev	issue status
ESL-AHR-AS-00-DR-A3-01	A	Planning

This drawing is to be read in conjunction with all related drawings. All dimensions must be checked and verified on site before commencing any work or producing shop drawings. The originator should be notified immediately of any discrepancy. This drawing is copyright and remains the property of AHR.

OS Plan

Scale 1:1250 @ A3