Copyright of this drawing is vested in 5plus Architect and it must not be copied or reproduced without written consent. Figured dimensions only are to be taken from this drawing. DO NOT SCALE OFF THIS DRAWING ..... IF IN DOUBT ASK.

All contractors must visit the site and be responsible for taking and checking all dimensions relative to their work.
5plus architects are to be advised of any variation between drawings and site conditions.

Electronic data/ drawings issued as 'read only' and should not be interrupted for measurement.
All dimensions and levels should be 'read only' from those values stated in text, on the drawings

⚠ CONSTRUCTION - It is considered that the proposed works are within the scope of a competent Contractor and as such no unusual hazards have been identified, refer to relevant Keyl Symbol Schedule/ Designers Risk Assessment.

Key:

Vehicle in

Vehicle out

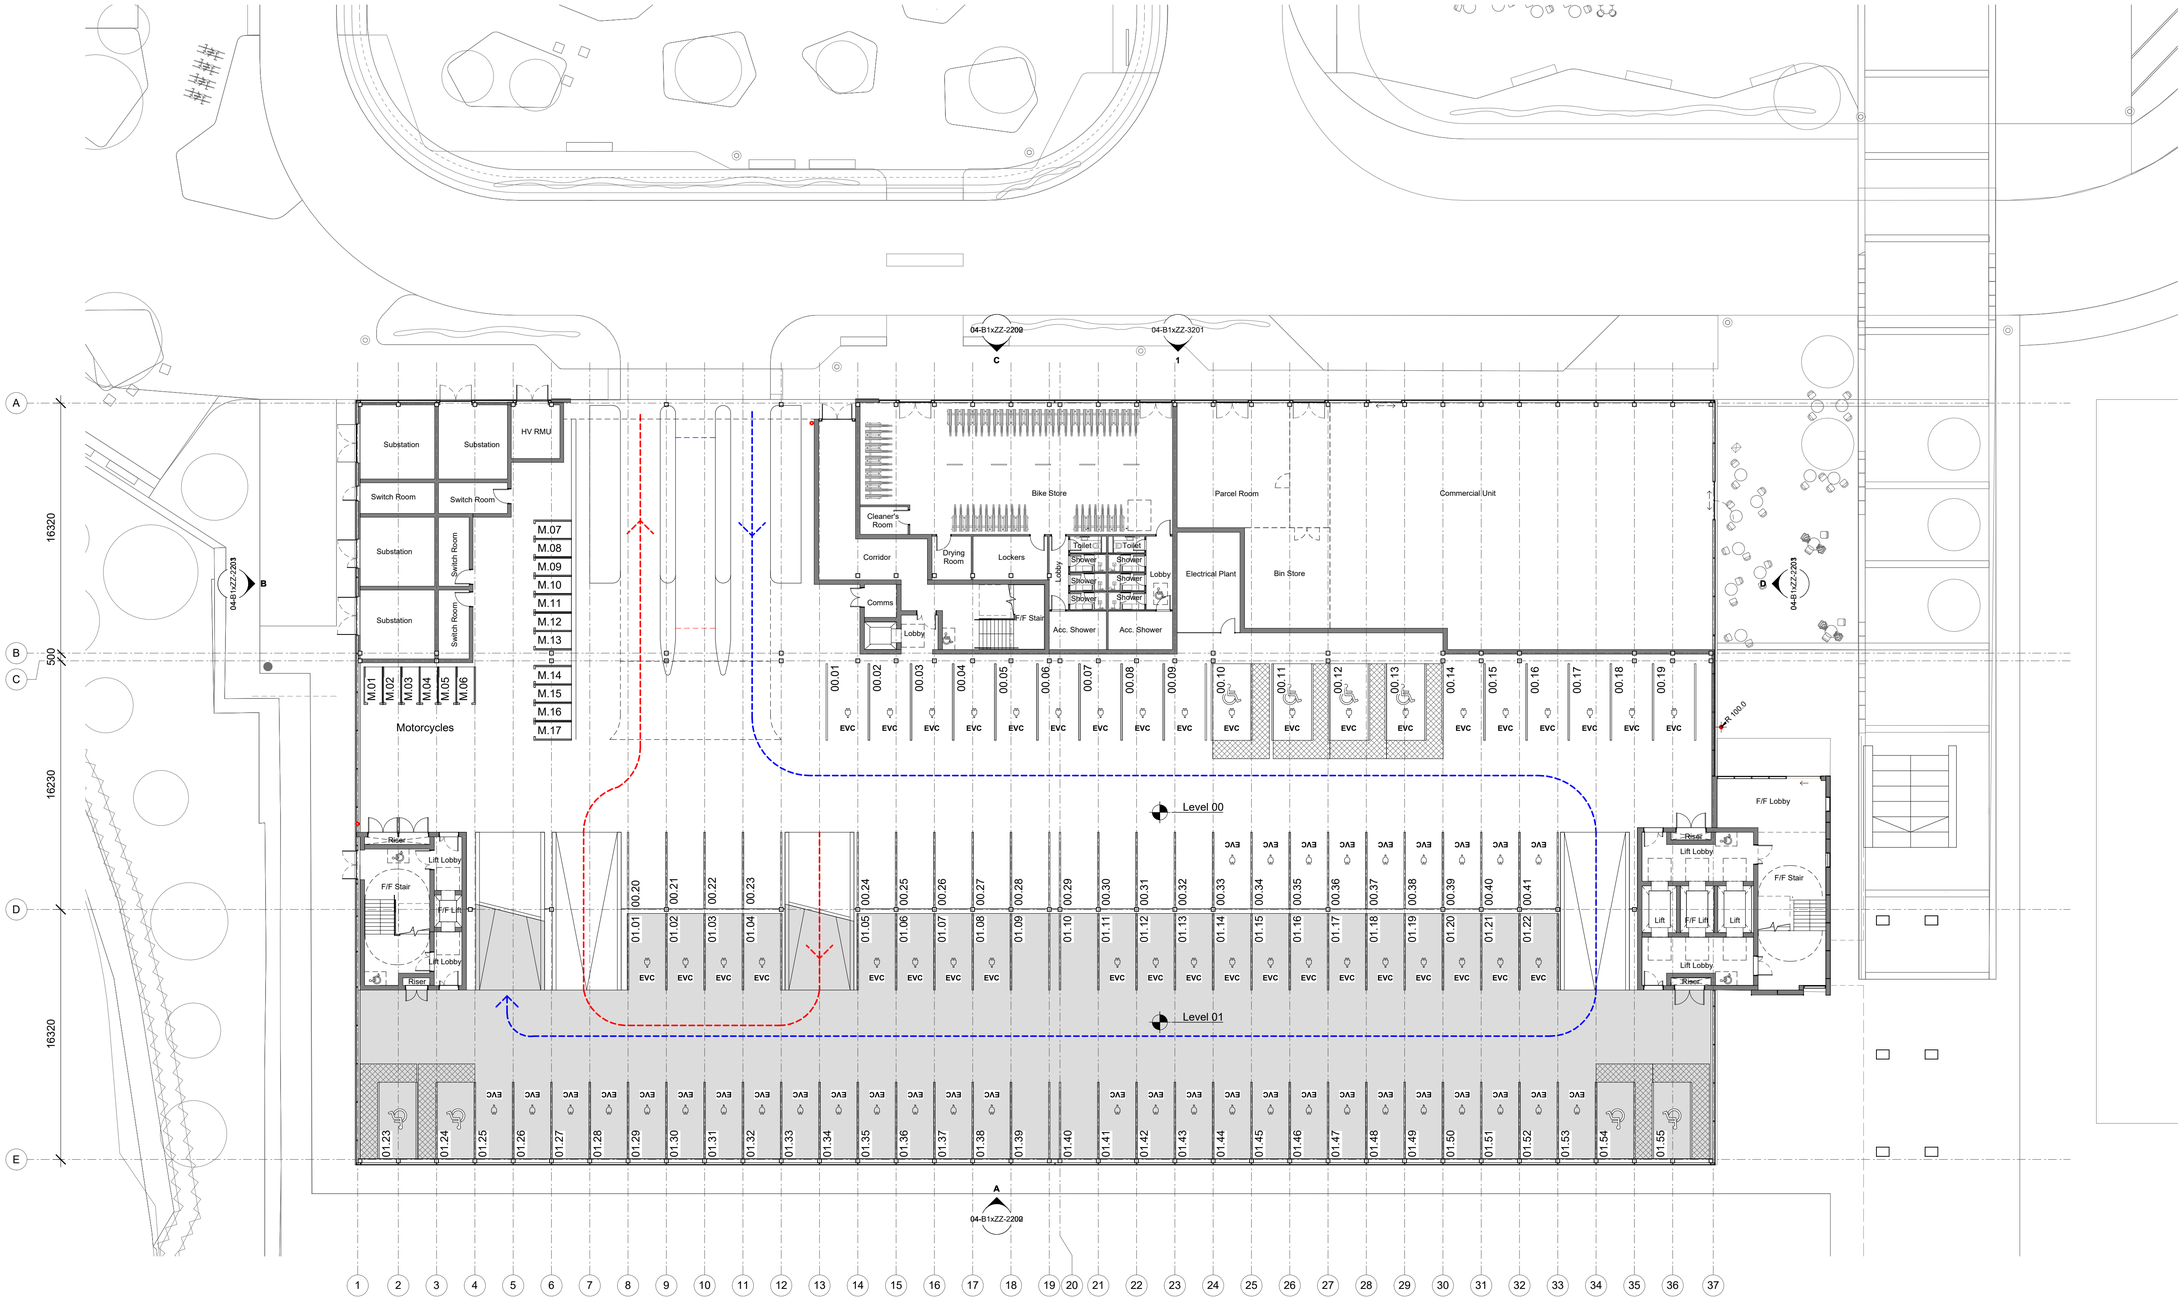

Level 00 and 01
1 : 200

P02	25/03/26	For Planning
P01	10/02/26	Stage 3 Design Freeze

N

9 4 8 12.0m
1:200

5plus

Manchester. 0161 228 0211
Fourth Floor, The Hive, 47 Lever Street,
Manchester. M1 1FN

London. 0207 253 7644
The Leather Market, Weston Street,
London. SE1 3ER

5plusarchitects.com

PROJECT:
MIX Manchester Airport MSCP

TITLE:
E1 MSCP Levels 00 and 01

SCALE: As indicated @ A1
DRAWN: PO
CHECKED: JB

STATUS:
S2 - For Information

DRAWING NO: 06125-5PA-02-B1x00-D-A-2200
REV: P02