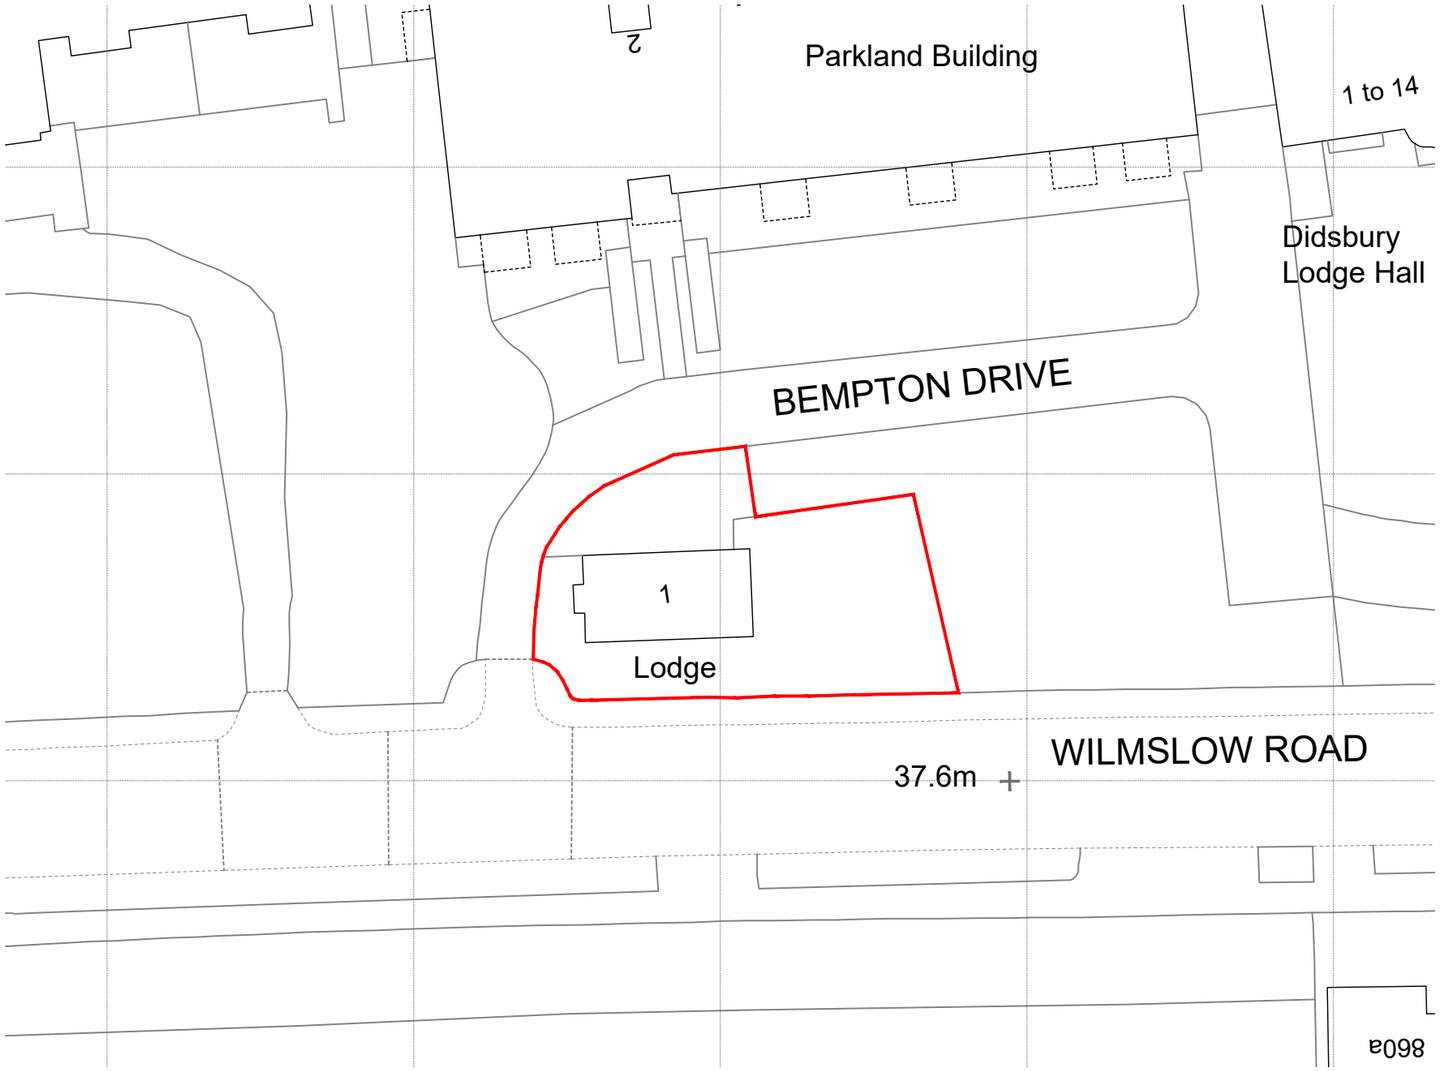


01 200 **Site Location Plan**
Scale 1:500 @ A3

General Notes
01: Dimensions must not be scaled from this drawing. If in doubt, please ask.
02: All dimensions are in millimetres unless noted otherwise.
03: All dimensions should be verified on site before proceeding with the work.
04: TADW Architects shall be notified in writing of any discrepancies.
05: © TADW Limited (UK) 2015

Legend

N

Issue	Description	Date	Drawn	Checked
P1	Issued for comments	20.03.26	KM	BB

Drawing Status
P - Planning | **T** - Tender | **C** - Construction | **R** - As Record

For Approval

tadw architects
Six St. Petersgate Stockport Cheshire SK1 1HD
Ph 0161 477 6158 Fx 0161 480 8342 mail@tadw.co.uk www.tadw.co.uk

Client: Gemini 7 Properties Ltd

Job: 1 Bempton Drive, Manchester

Title: Site Location Plan

Scale: 1:500 @ A3

Note - Prints from PDF files may not be to scale, check accuracy against scale
5 10 15 25m
1:500

Job Number	Drawing Number	Issue
261378	200	P1