



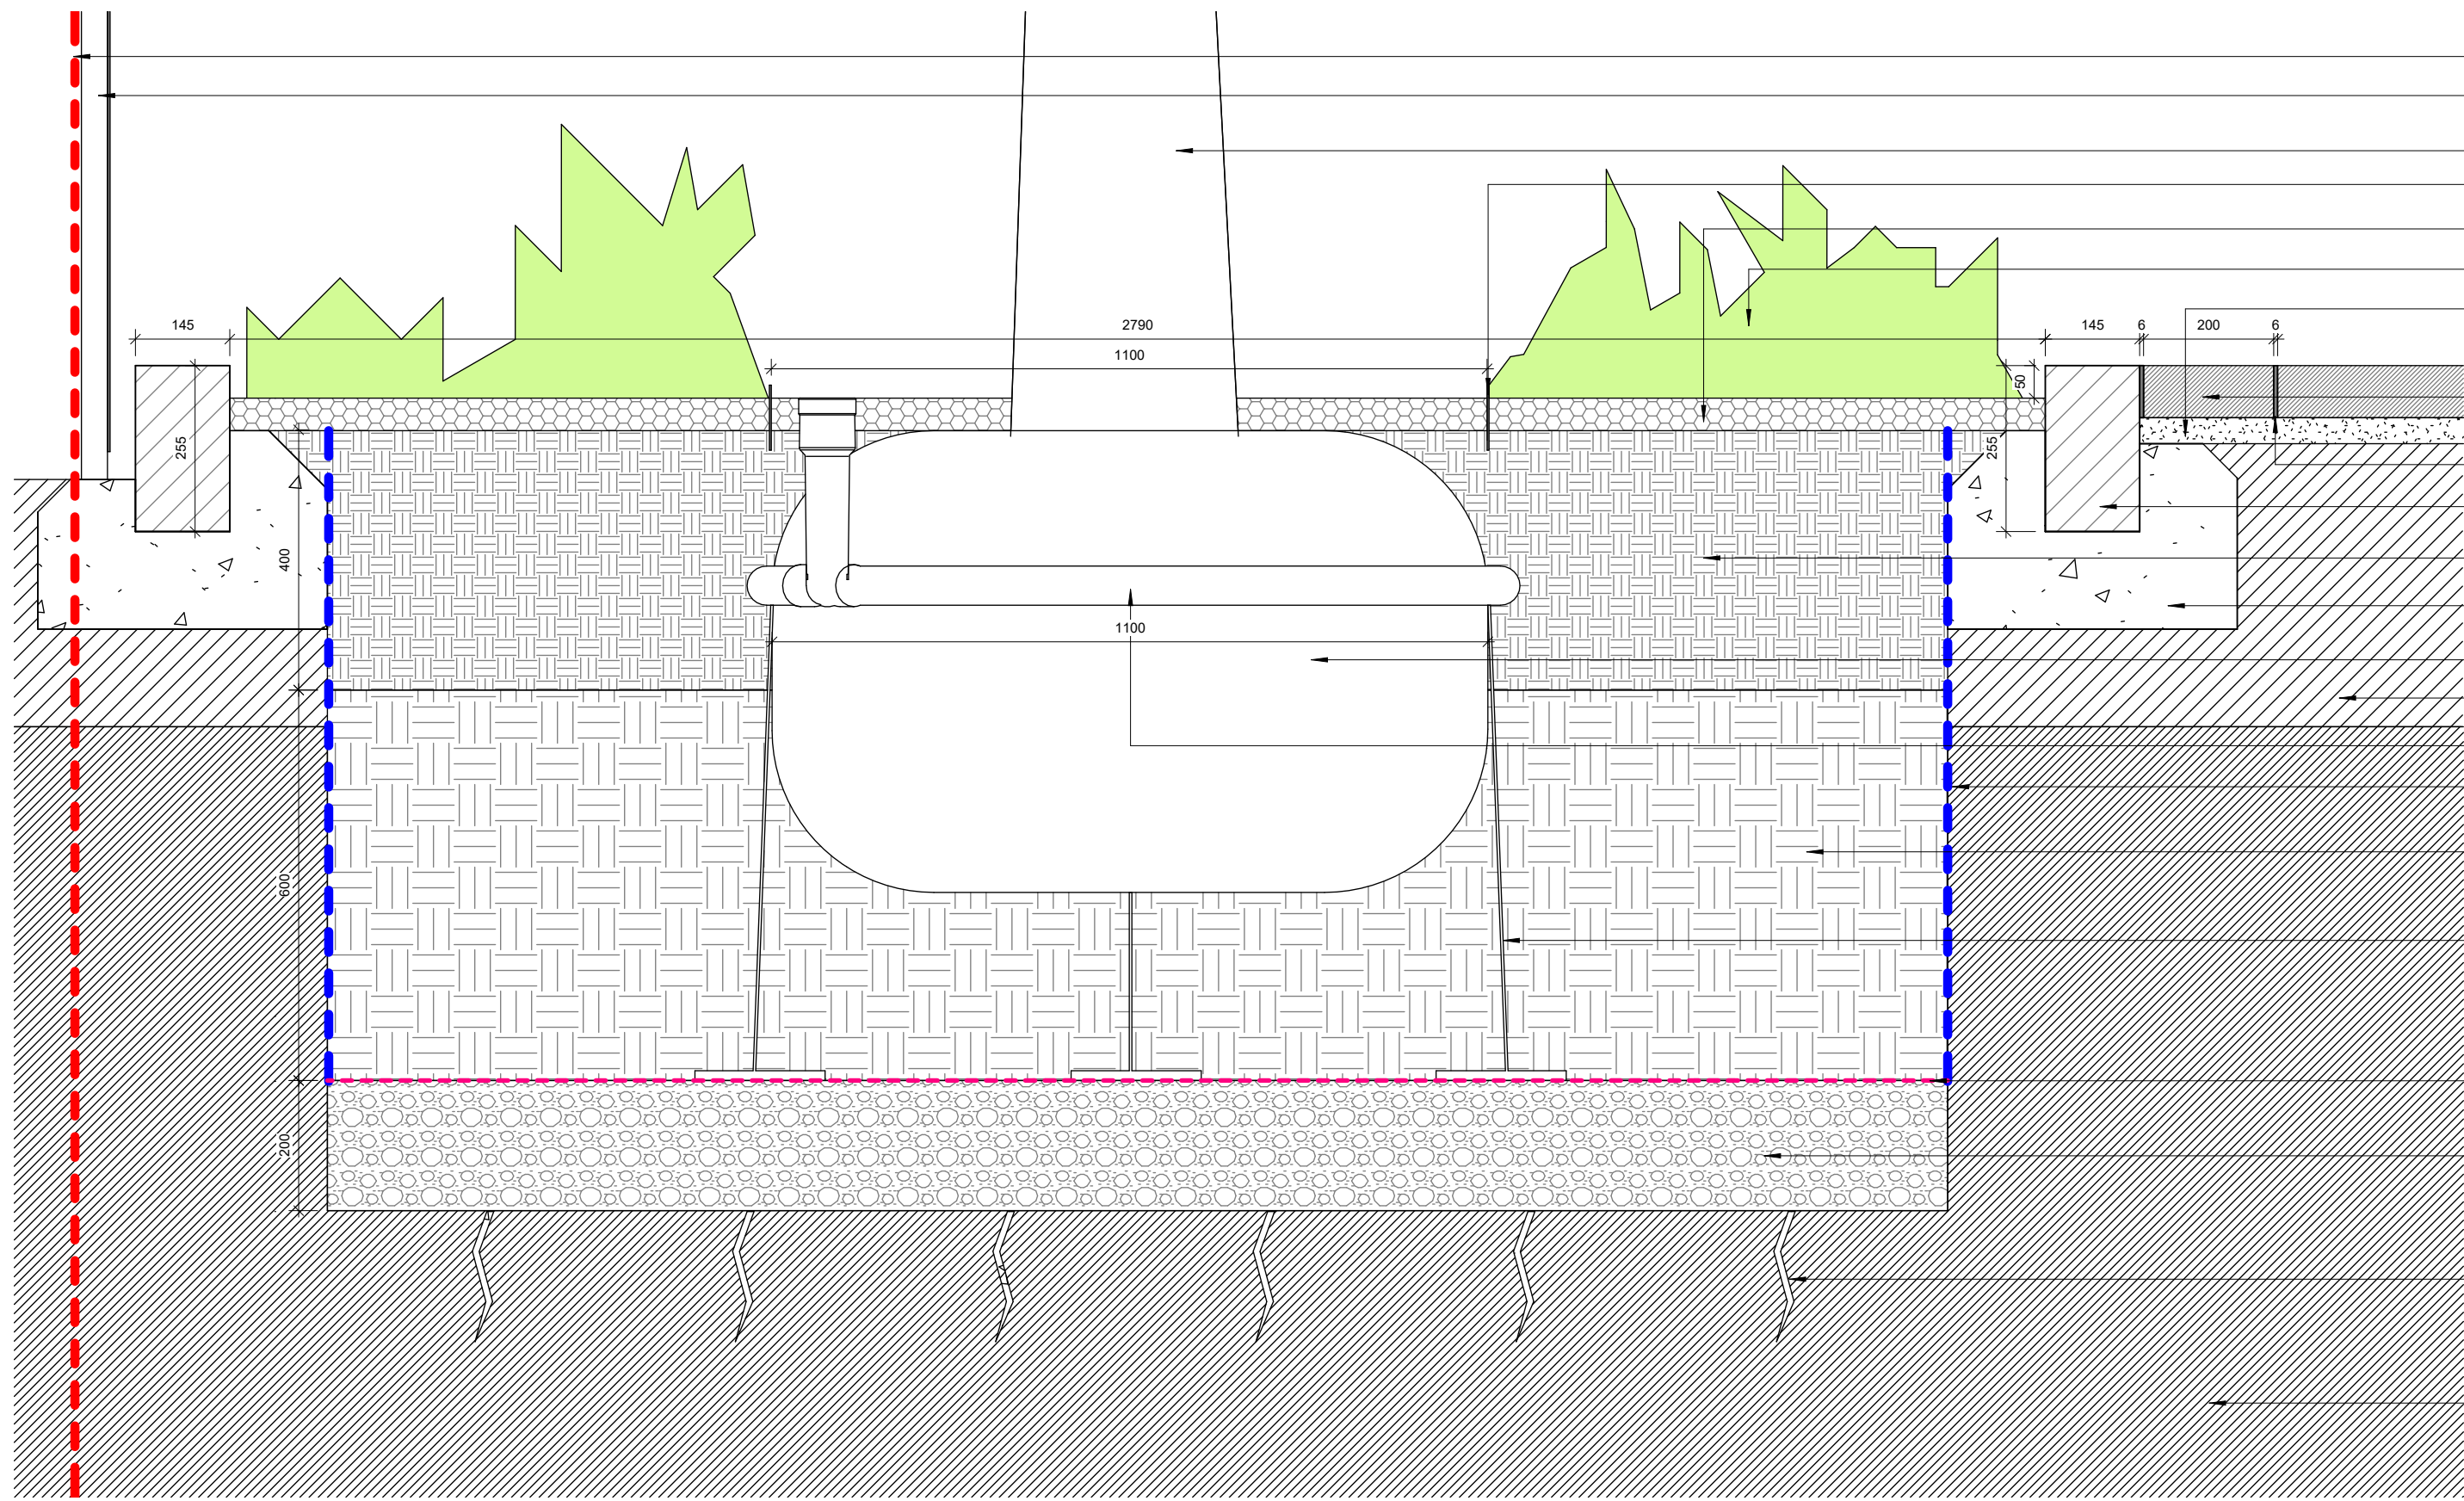

- PROJECT CONSTRUCTION BOUNDARY  
EXT-421 METAL FENCING  
EXT-501 PROPOSED TREE  
EXT-715 ROOT RING BORDER GUARD  
EXT-551 MULCH  
EXT-525 UNDERSTOREY PLANTING  
STEINTEC TUFFBED 2-PACK PERMEABLE TYPE B  
BEDDING MORTAR WITH STEINTEC TUFFBOND  
PRIMING MORTAR  
EXT-101 CONCRETE BLOCK PAVING - TYPE 1 -  
NON-PERMEABLE  
JOINTING MORTAR STEINTEC TUFFTOP NON-PERMEABLE TYPE B  
EXT-209 PRECAST CONCRETE KERB - RAISED  
EXT-555 GENERAL PLANTING SOIL  
FOUNDATION TO CIVIL ENGINEER'S DESIGN  
TREE ROOTBALL  
SUBBASE TO CIVIL ENGINEER'S DESIGN  
EXT-731 ROOT RAIN IRRIGATION/ AERATION  
SYSTEM  
EXT-705 ROOT BARRIER  
EXT-573 STANDARD SUBSOIL  
EXT-721 TREE ANCHORING SYSTEM - TYPE 1  
EXT-749 GEOTEXTILE  
EXT-741 DRAINAGE LAYER  
BREAK UP EXISTING SUBGRADE  
EXISTING SUBGRADE


1 TYPICAL TREE PIT IN PLANTING (ACCESS ROAD)  
1 : 10

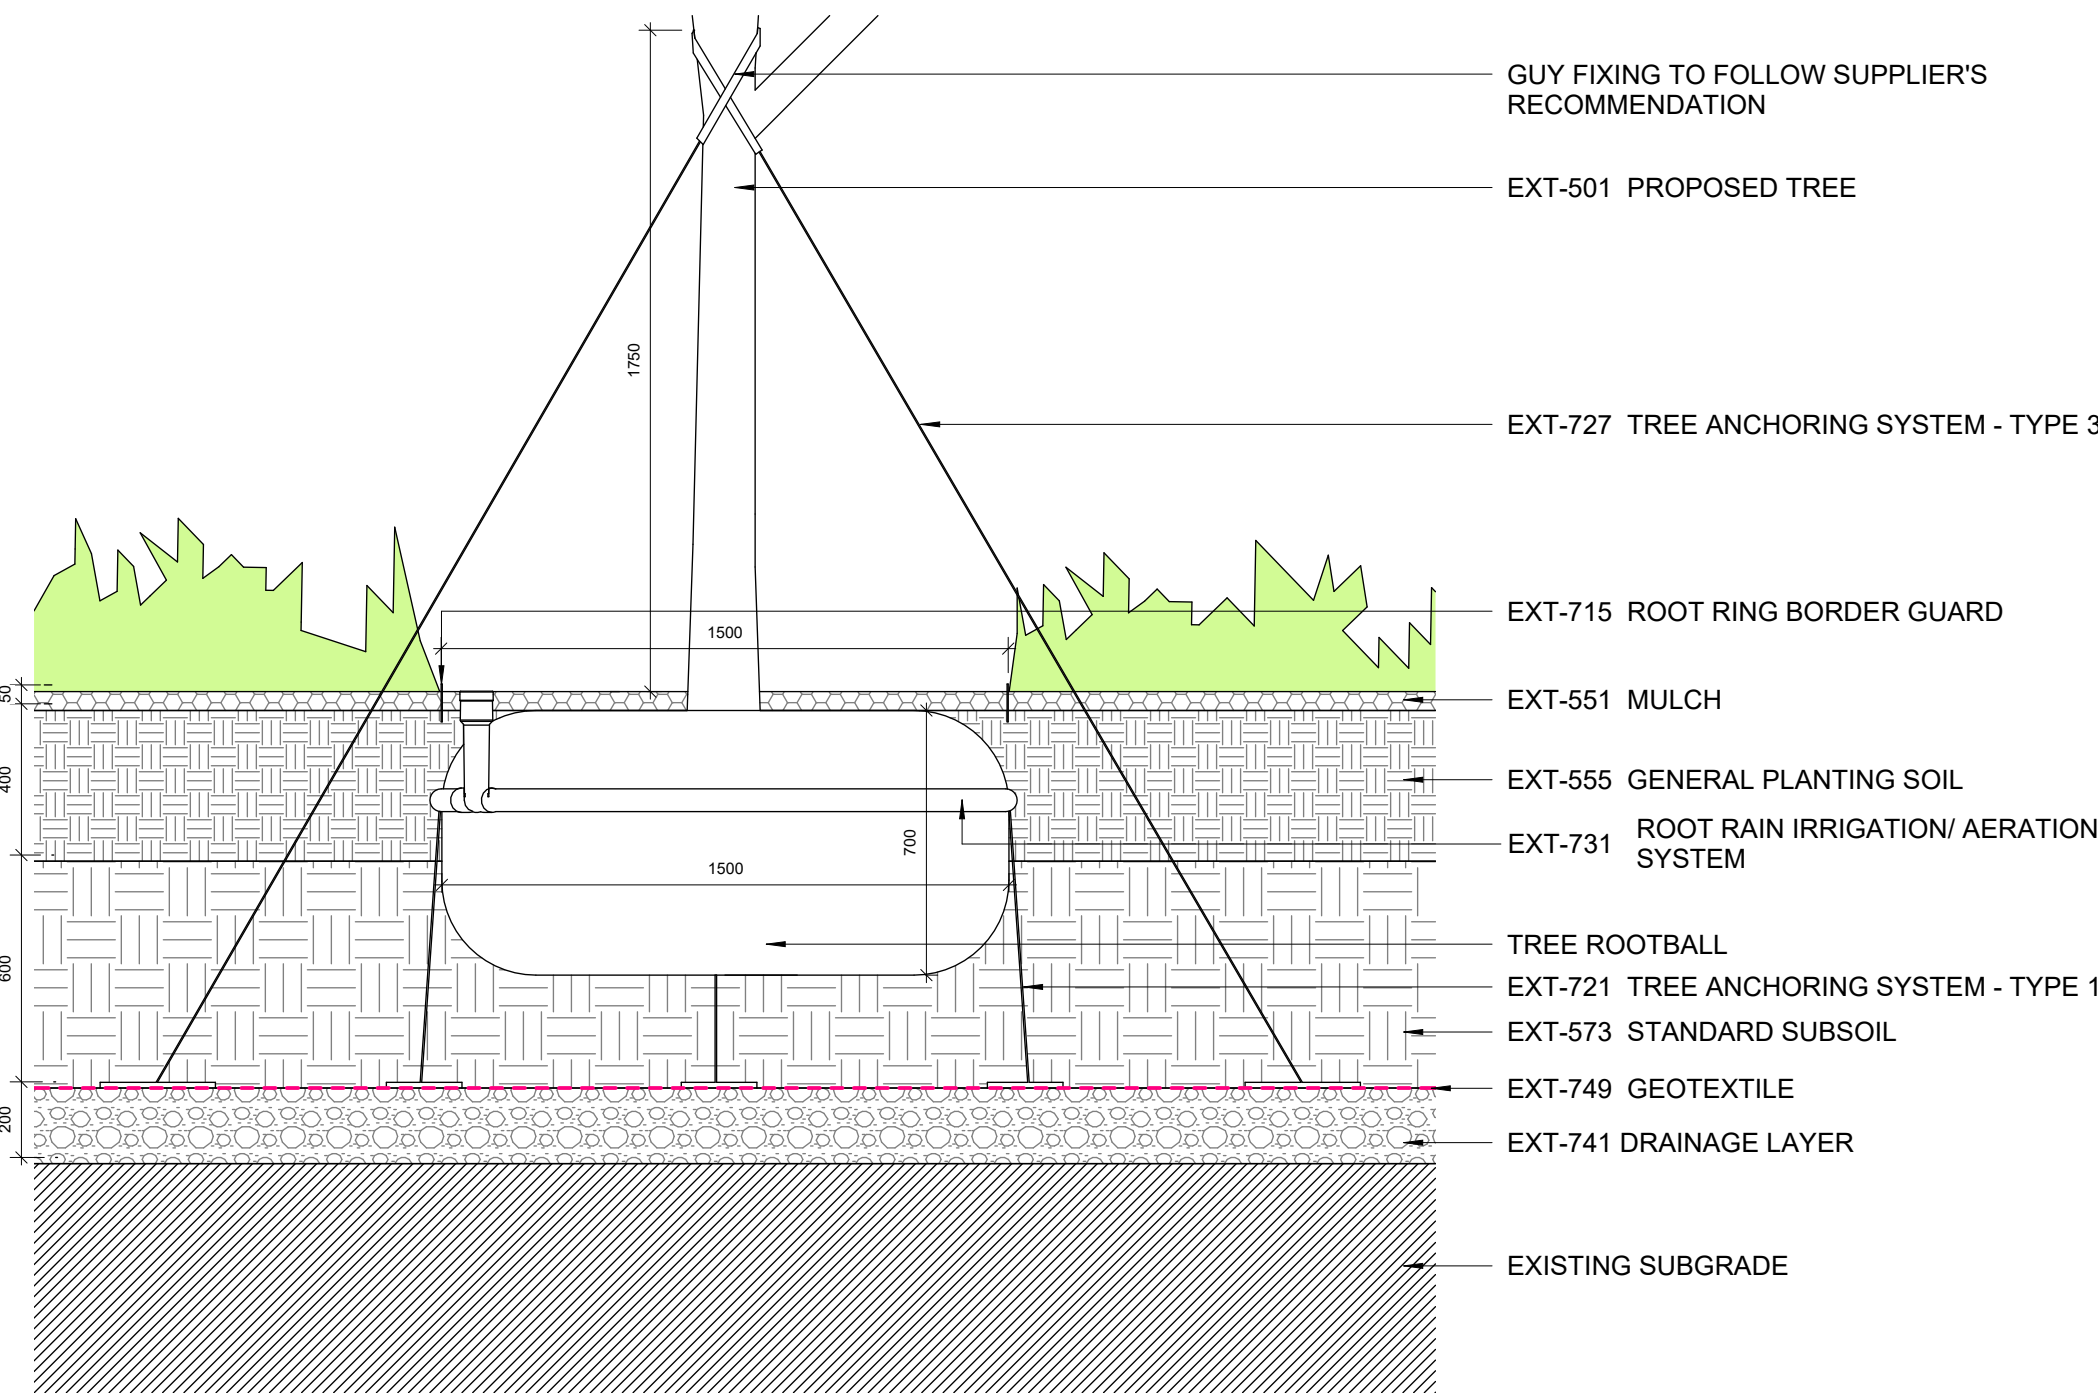

2 TYPICAL TREE PIT WITH GUY FIXING (QUEUING AREA)  
1 : 20

| REVISIONS |          |                                             |
|-----------|----------|---------------------------------------------|
| REV       | DATE     | DESCRIPTION                                 |
| P00       | 09.06.23 | ISSUED FOR STAGE 4                          |
| P01       | 20.07.23 | DISCIPLINE CHANGED FROM "A" TO "L"          |
| P02       | 02.02.24 | ISSUED FOR STAGE 4 UPDATE                   |
| C01       | 01.05.24 | ISSUED FOR CONSTRUCTION                     |
| C02       | 07.03.25 | ISSUED FOR CONSTRUCTION: ACCESS ROAD UPDATE |
| C03       | 24.12.25 | ISSUED FOR CONSTRUCTION                     |
|           |          |                                             |
|           |          |                                             |
KEY PLAN

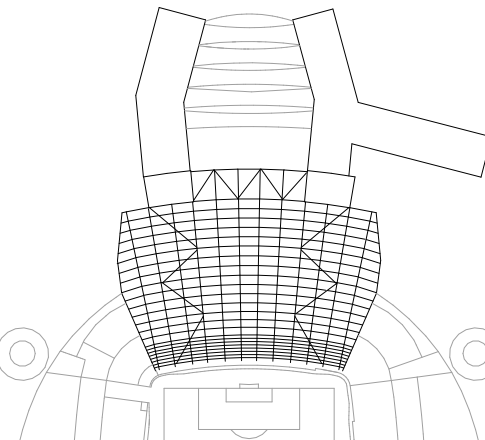

NOTES:

- VEHICULAR ACCESS SURFACE, KERB AND EDGING FOUNDATION, AND DRAINAGE FOUNDATION DESIGN FOLLOWING CIVIL ENGINEER'S DESIGN.
- FOR SUBBASE BELOW HAUNCHING REFER TO CIVIL ENGINEER'S DESIGN.

CLIENT



© COPYRIGHT. ALL RIGHTS RESERVED

THIS WORK IS COPYRIGHT AND CANNOT BE REPRODUCED OR COPIED IN ANY FORM OR BY ANY OTHER MEANS (GRAPHIC, ELECTRONIC OR MECHANICAL INCLUDING PHOTOCOPYING) WITHOUT THE WRITTEN PERMISSION OF POPULOUS ANY LICENSE, EXPRESS OR IMPLIED, TO USE THIS DOCUMENT FOR ANY PURPOSE WHATSOEVER IS RESTRICTED TO THE TERMS OF THE AGREEMENT OR IMPLIED AGREEMENT BETWEEN POPULOUS AND THE INSTRUCTING PARTY.

USE FIGURED DIMENSIONS IN PREFERENCE TO SCALED. CHECK ALL DIMENSIONS ON SITE BEFORE FABRICATION OR SETTING OUT

ARCHITECT

**POPULOUS®**

14 BLADES COURT | DEODAR ROAD | LONDON | SW15 2NU | UNITED KINGDOM  
TELEPHONE +44 (0)20 8874 7666 FACSIMILE +44 (0)20 8874 7470  
ALL PRODUCTION & INTELLECTUAL PROPERTY RIGHTS RESERVED © POPULOUS 2009

PROJECT NAME

**MCFC - NORTH EXPANSION**

DRAWING TITLE

**LANDSCAPE  
TYPICAL TREE PIT DETAILS**

|                                |        |            |              |          |      |             |     |
|--------------------------------|--------|------------|--------------|----------|------|-------------|-----|
| STATUS                         |        | RIBA STAGE |              |          |      | PROJECT NO. |     |
| A5                             |        | 5          |              |          |      |             |     |
| DATE                           |        |            | SCALE        |          |      | SIZE        |     |
| 09/06/23                       |        |            | As indicated |          |      | A1          |     |
| DRAWN                          |        | CHECKED    |              | APPROVED |      |             |     |
| SA                             |        | TJ         |              | MT       |      |             |     |
| PROJECT                        | ORIGIN | ZONE       | LEVEL        | TYPE     | ROLE | DRAWING     | REV |
| NSE-POP-ZZ- ZZ- DD- L - 000675 |        |            |              |          |      |             | C0  |