


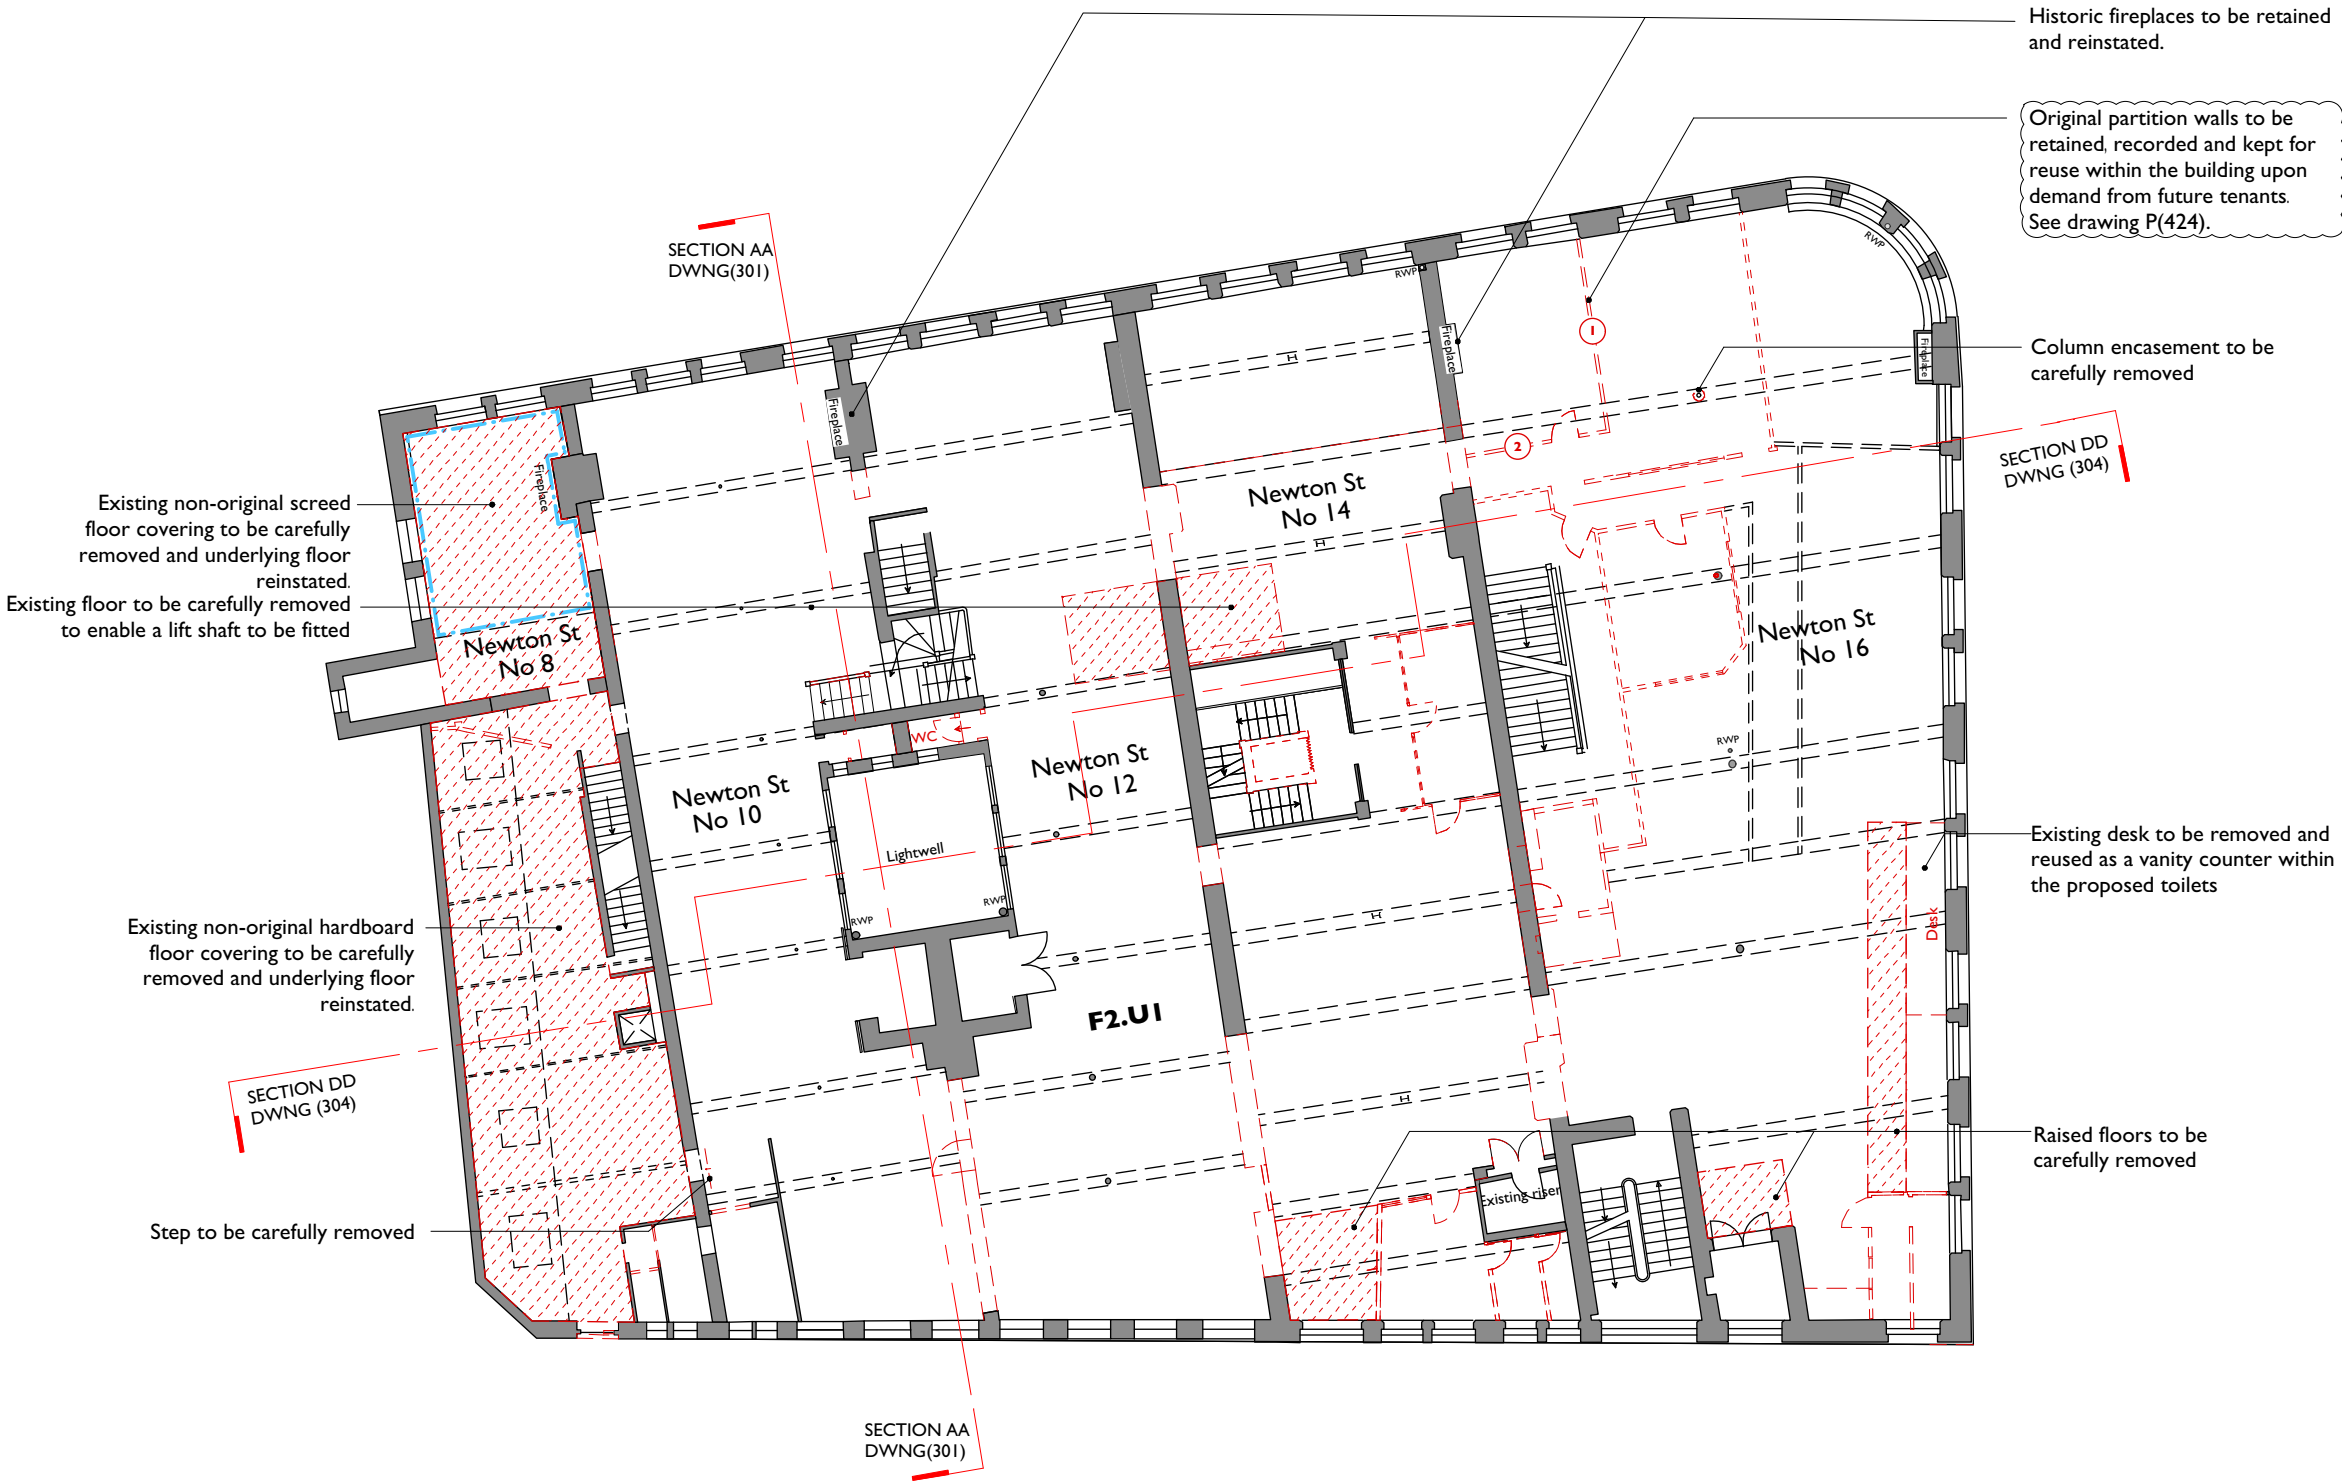

Original partitions to be carefully removed and kept for reuse by future tenants.



COPYRIGHT OF ATELIER MB LTD
DO NOT SCALE FROM THIS DRAWING
DIMENSIONS TO BE CHECKED ON SITE



KEY

- Existing
- Proposed
- Downstand beams
- Existing to be removed

Rev	Note	DRN	CHK
F	14.11.18	Minor revisions to annotation.	ZS ZS
E	10.10.18	Strip out extent revised following consultation with MCC Annotation revised.	ZS ZS
D	15.05.18	Images of fireplaces to be relocated added.	ZS AB
C	11.05.18	Annotations revised/ added.	ZS AB
B	23.11.17	Plan revised.	ZS AB
A	27.10.17	Extent of strip-out revised.	ZS AB

8-16 Newton Street

Second Floor Plan
Proposed Strip Out

scheme	1665
drwg no.	P(141)
rev	F
scale	1:200@A3
date first drawn	May 18
drawn	ZS
SK sketch P proposed T tender C construction AB asbuilt	
www.ateliermb.co.uk	
t 0161 236 0051	
e architect@ateliermb.co.uk	