
Copyright © of this drawing belongs solely to Group/d Architects Ltd. This drawing must only be used for the purpose for which it is supplied and its contents must not be copied for any purpose without written consent. All dimensions are to be checked on-site prior to commencing works. Any discrepancy found between information given on this drawing and that given elsewhere or recorded onsite shall be notified immediately to the project architect in writing.

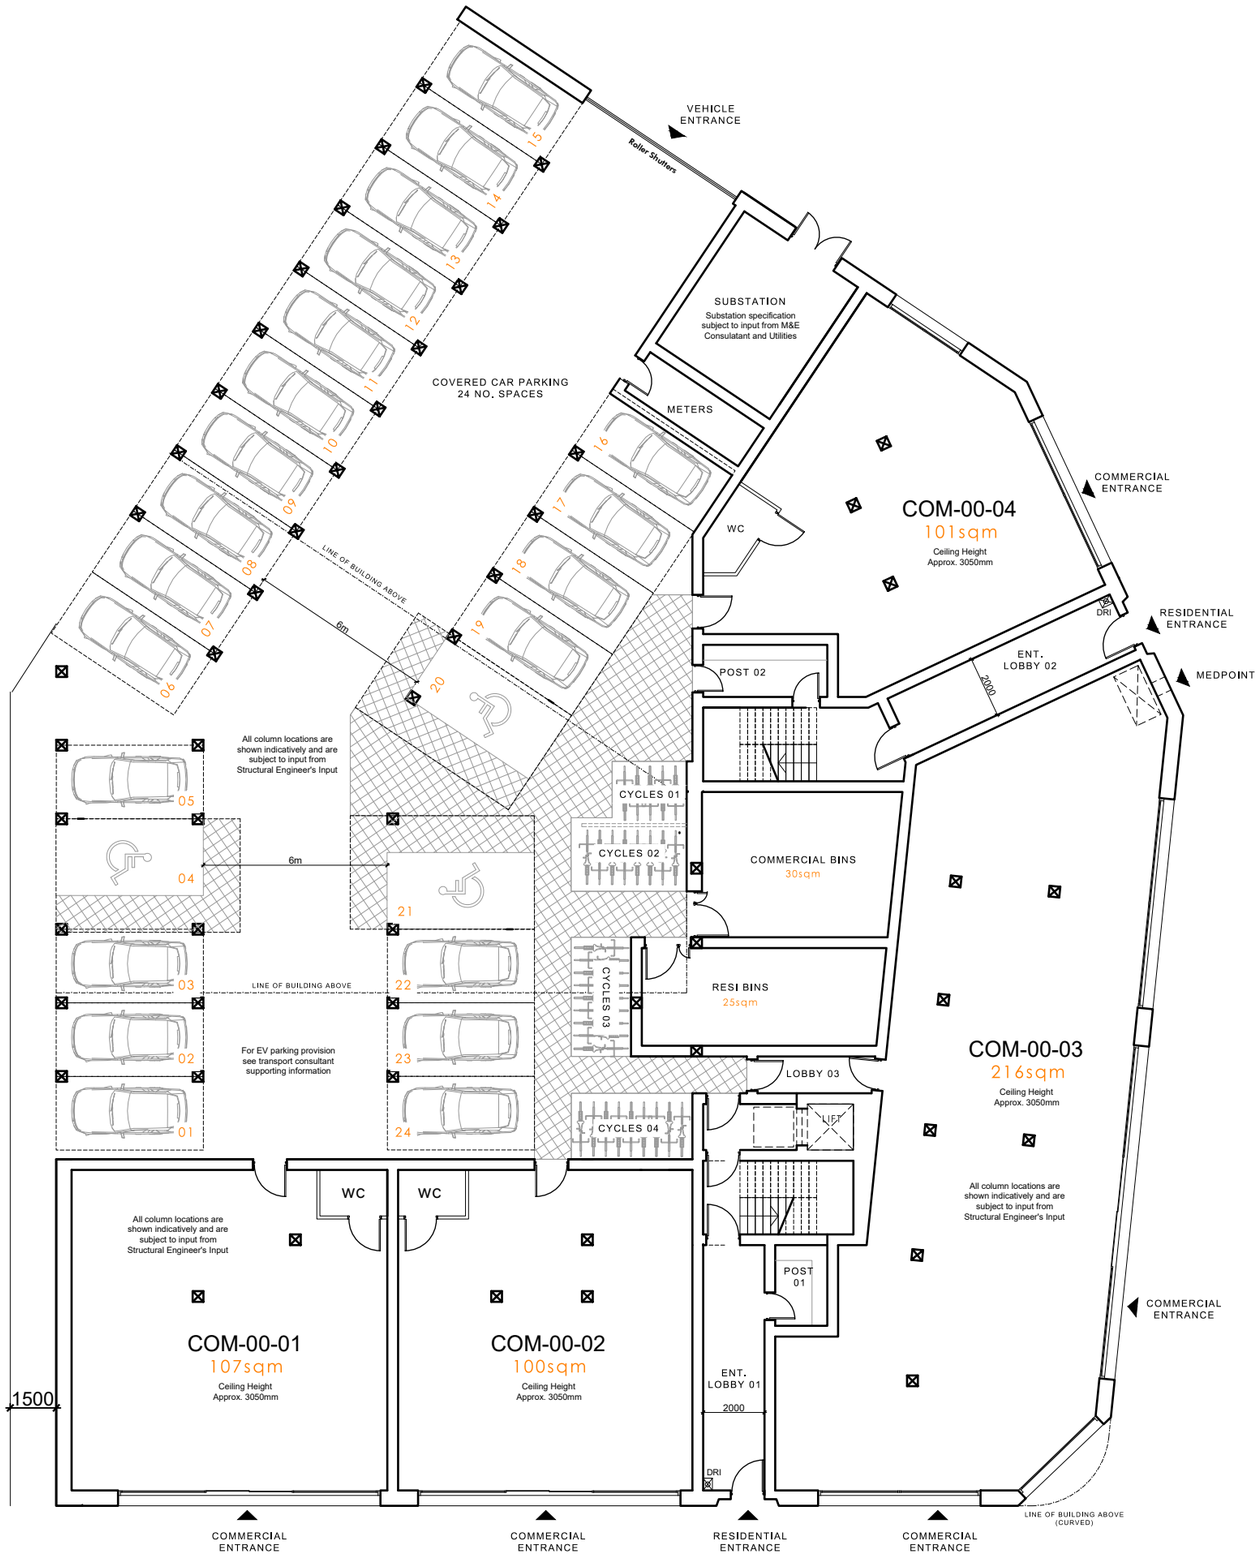

0 2 4 6 8m

SCALE BAR 1:200

N

Rev	Date	Description	
P02	26.01.26	Increased cycles	PT
P01	17.12.25	Alteration to rear access	ET

Status/Stage
Planning

Project
Renolds Corner

Address
Lane End Road, Manchester, M19 1WA

Scale	Date	Drawn by
1:200 @ A3	12/12/2025	ET

Title
GA Plan Ground Floor

Dwg No
GDD25028-GDA-MB-GF-DR-A-1316

group/d architects

groupd.co.uk
4 St Paul's Square / Liverpool / L3 9SJ
0151 542 5027
info@groupdarchitects.com

RIBA Chartered Practice