




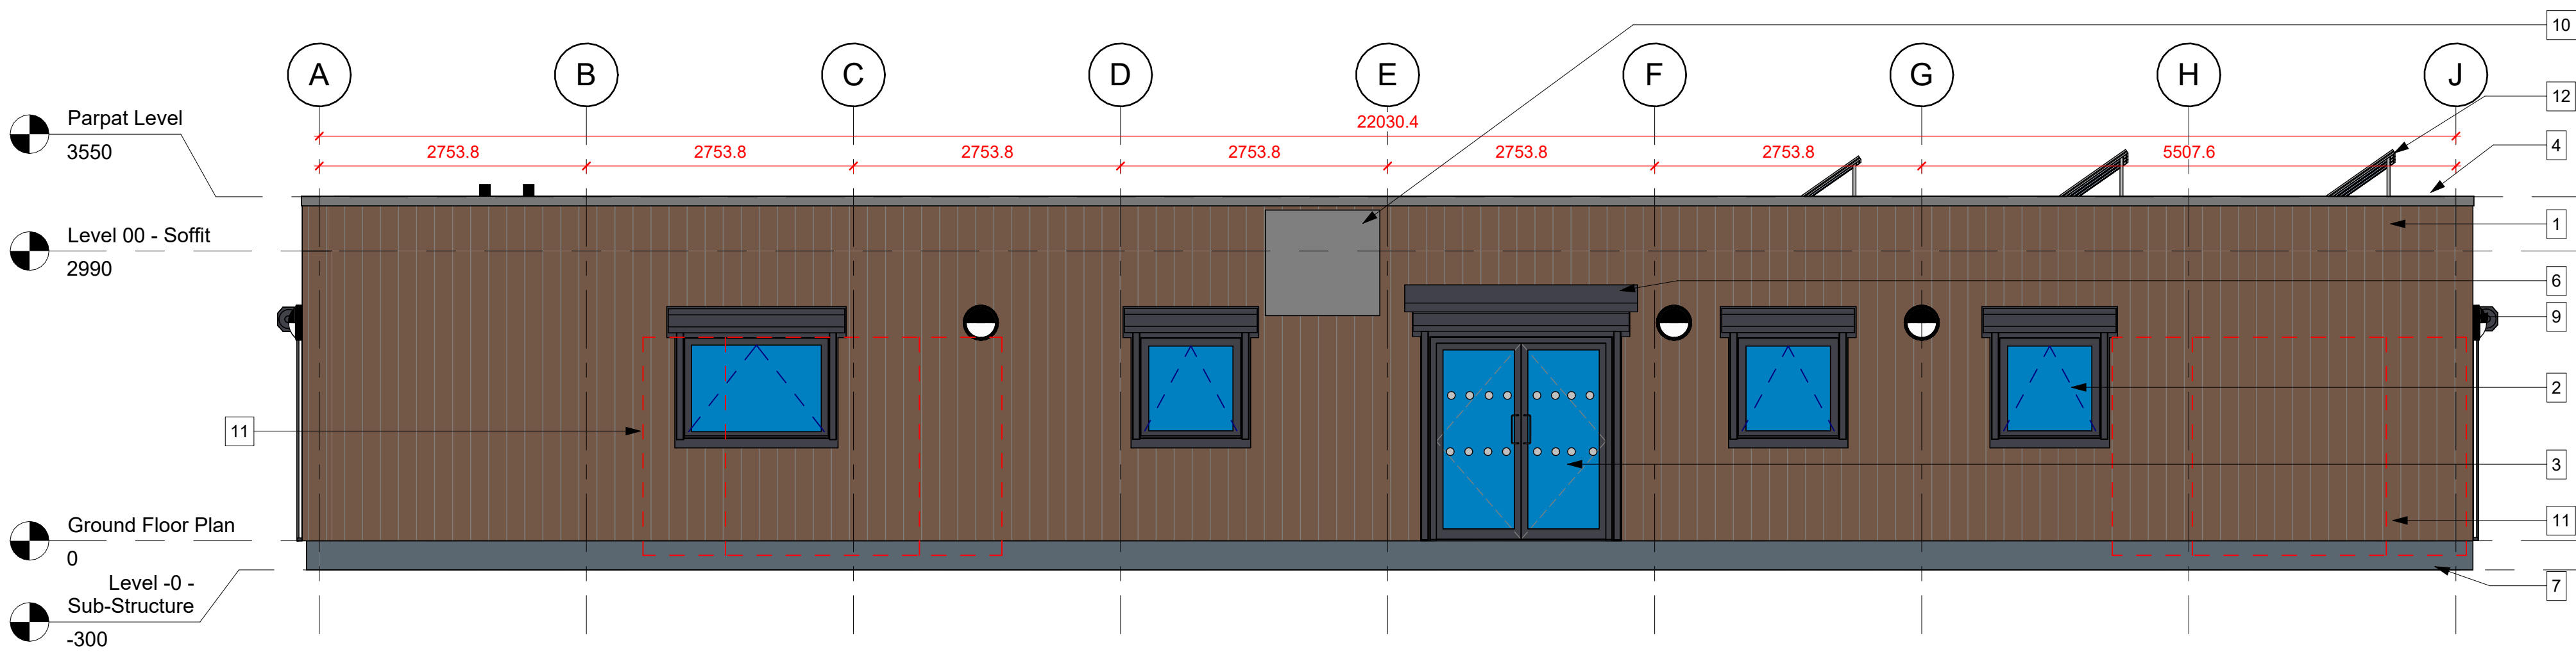


1 Elevation - A
1 : 50

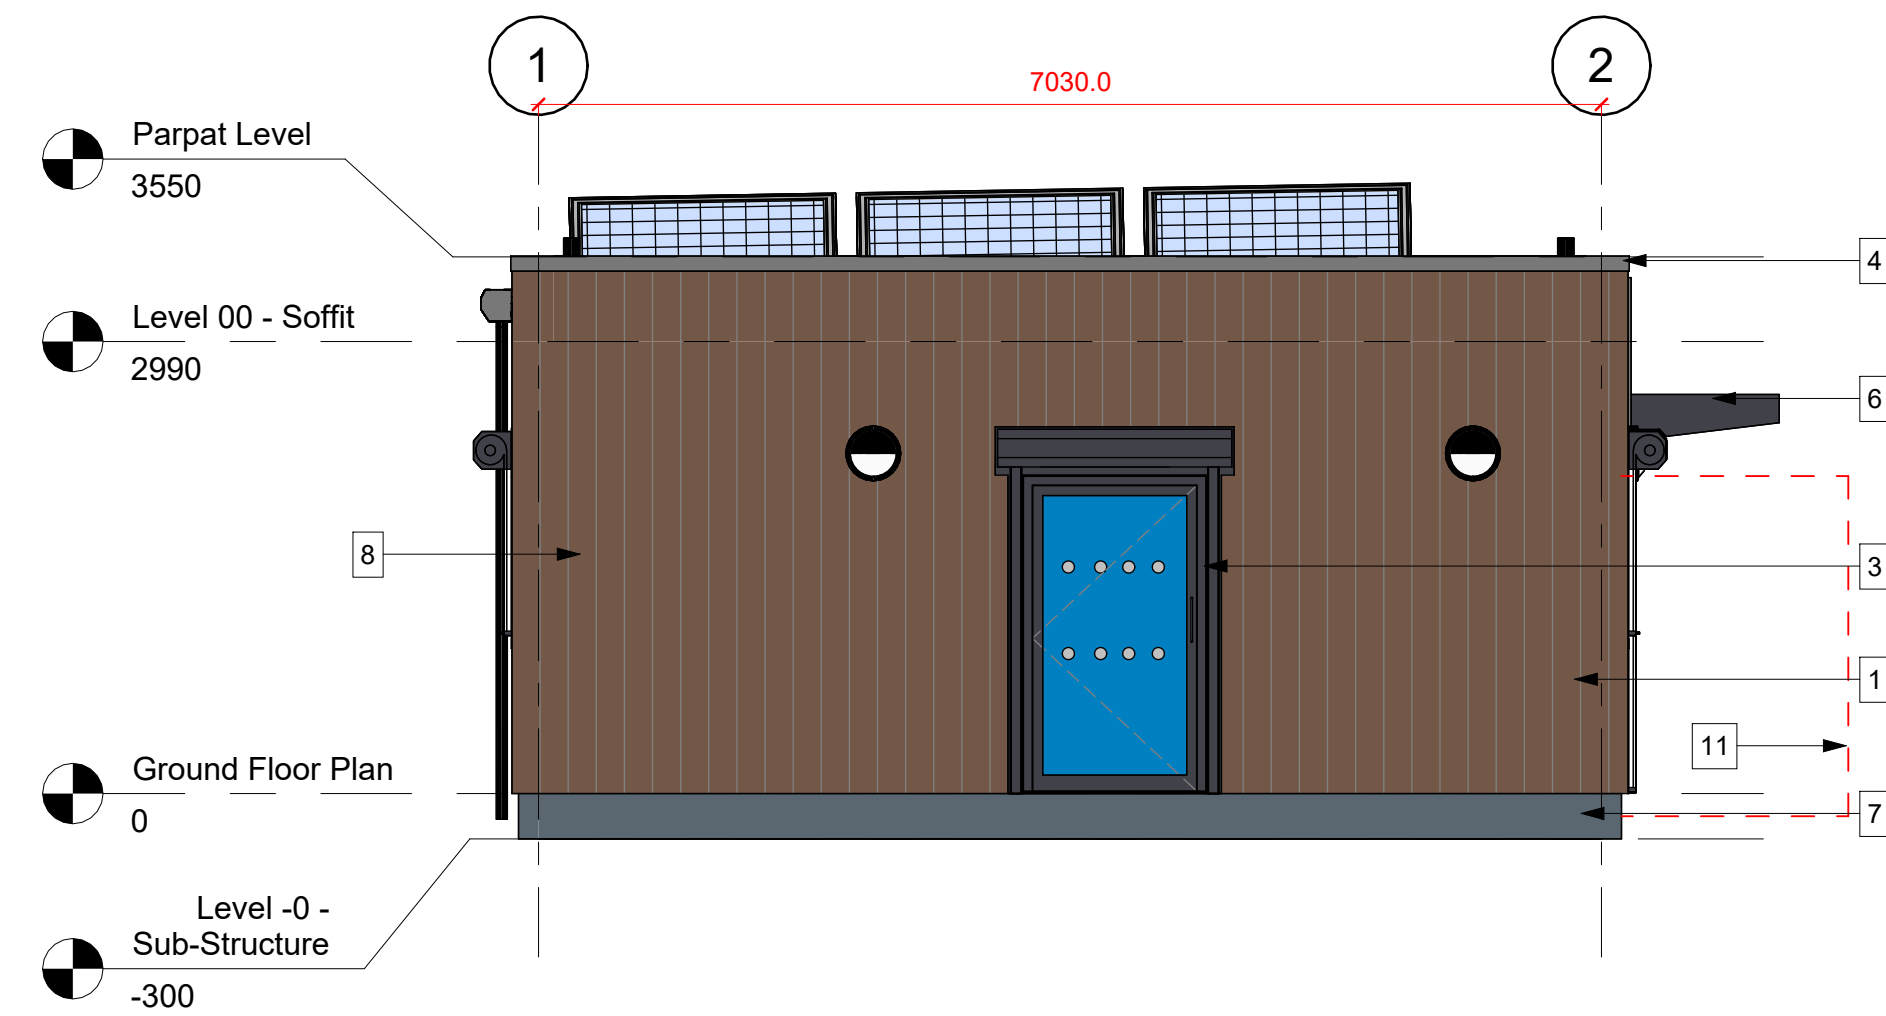

2 Elevation - B
1 : 50

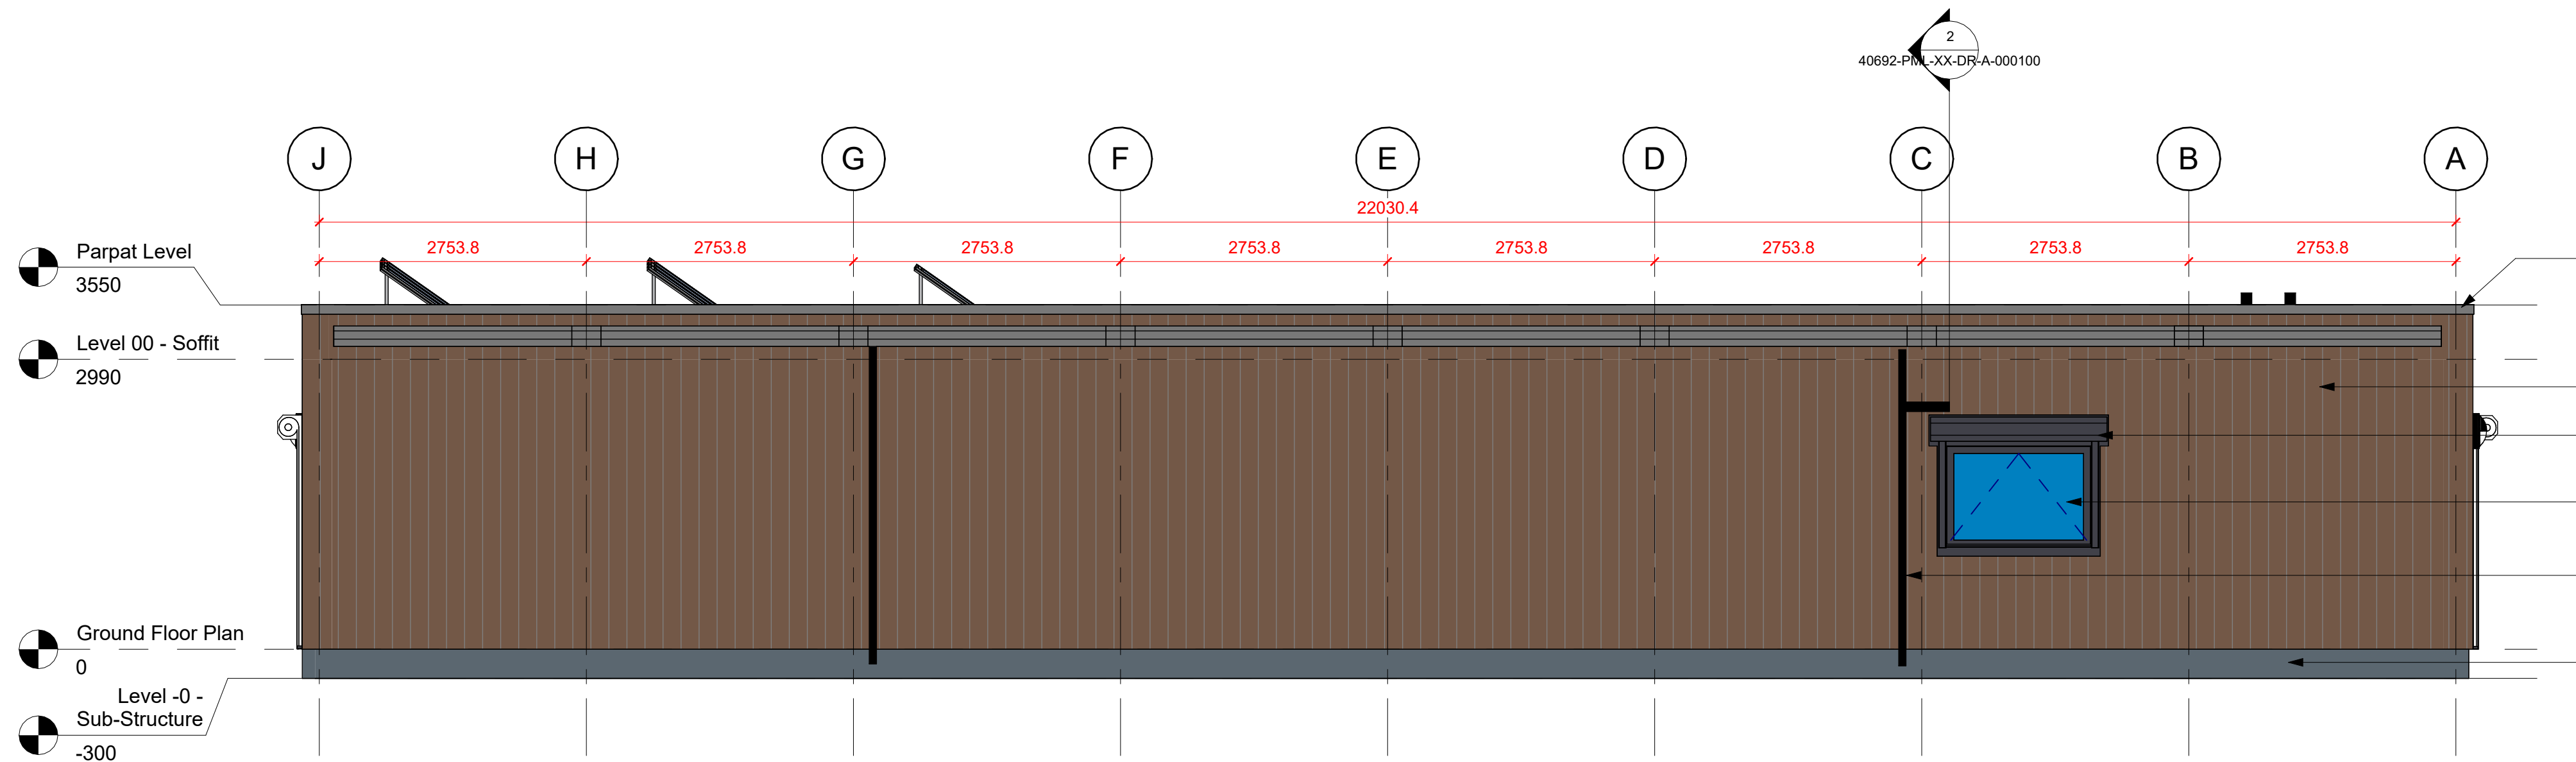

3 Elevation - C
1 : 50

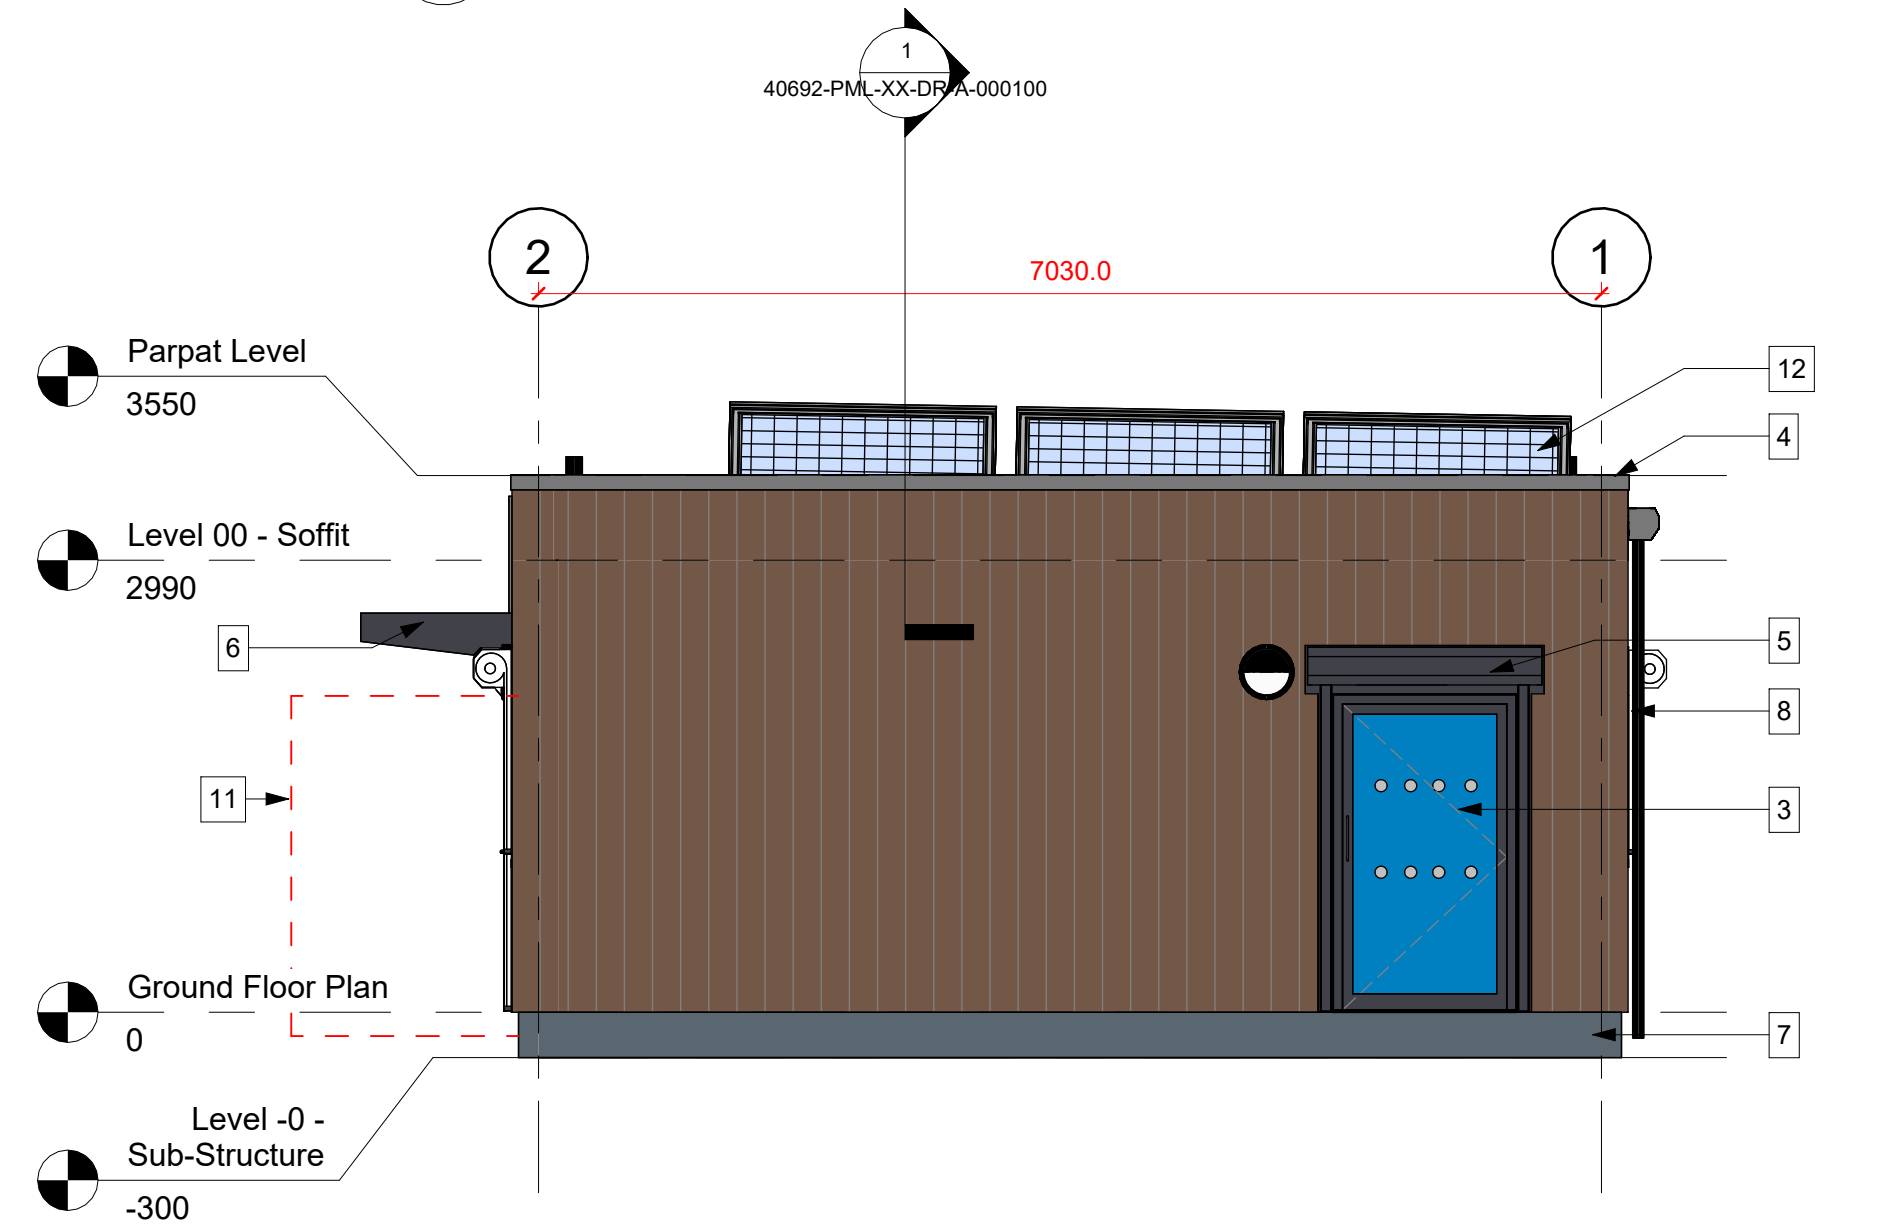

4 Elevation - D
1 : 50

External Finishes

1. Final External Facade Finishes

Cedral Lap Weatherboard, 186 x 3600mm.
Finished Colour: Cocoa Brown, RAL 8025.

2. Windows

Aluminium framed top hung opening windows.
Finished Colour: Black, RAL 9005.

3. Glazed Doors

Thermally broken aluminium door.
Finished Colour: Black, RAL 9005.

4. Roof Finishes

Kingspan KS1000RW Roof Panels.
Finished Colour: Goosewing Grey RAL 080 70 05
Parapet Flashing - PPC Aluminium
Finished Colour: Black, RAL 9005.

5. External Roller Shutter

Manually operated rolling shutters.
Finished Colour: Black, RAL 9005.

6. Canopy

1800mm x 1000mm metal profile canopy.
Finished Colour: Black, RAL 9005.

7. Building Plinth

Plastisol bonded to ply to building perimeter at base
maximum 600mm deep.

8. Rainwater Systems

Aluminium Profile Fascia - uPVC Gutter &
Downpipes
Finish Colour: Black RAL 9005

9. Lighting

Eyelid External Wall Light
Finish Colour: Black RAL 9005

10. Signage

2mm Aluminium Dibond Sign
signage details TBC by client

11. Enclosure

Timber Enclosure Painted Black, refer to drawing
40692-PML-00-DR-A-000022

12. Photovoltaic Panels

7 x 450w PV Panels
Layout Shown Indicatively

UNLESS STATED OTHERWISE, THE DESIGNS SHOWN ARE SUBJECT TO DETAIL SITE SURVEY AND INVESTIGATIONS AND/OR APPROVAL OF THE RELEVANT VARIOUS LOCAL AUTHORITY OFFICERS, STATUTORY UNDERTAKERS, FIRE OFFICERS AND ENGINEERS. THEY ARE PROJECT AND SITE SPECIFIC.

THIS DRAWING SHOULD NOT BE SCALED FROM.

ALL DIMENSIONS SHOULD BE CHECKED ON SITE.

ANY DRAWING ERRORS OR DISCREPANCIES SHOULD BE REPORTED TO VAUGHAN ARCHITECTURE LTD

THIS DRAWING IS THE COPYRIGHT OF VAUGHAN ARCHITECTURE LTD

DRAWING STATUS

DRAWN BY: AJS
SCALE: As Indicated @A1
DATE: 15/06/2025

P01	First issue for client comments	24.06.2025	JW	JS
P02	IMP's amended following calculation	15.10.2025	JW	JS
P03	Amended following PML comments	07.11.2025	JW	JS
P04	External wall build up and canopy amended	16.12.2025	JW	JS
C01	First Construction Issue	20.01.2026	JW	PML

OMYOP Depot

PREMIER
MODULAR

Leicester Office:

Vaughan Architecture Ltd
Rutland House
23-25 Friar Lane
Leicester
LE1 5GG
0116 328 8905



Latest Projects

CLIENT

Youth Investment Fund
No 2
Infirmary Street
Leeds, West Yorkshire
LS1 2JP
0113 493 1055

PROJECT TITLE

OMYOP Depot

DRAWING TITLE

GA Elevations

PROJECT NO.

VAD.25.21

DRAWING NO.

40692-PML-XX-DR-A-000003

REVISION

C01

STATUS

S5

VAUGHAN
ARCHITECTURE

Vaughan Architecture Ltd
No 2
Infirmary Street
Leeds, West Yorkshire
LS1 2JP
0113 493 1055

www.vaughanarchitecture.co.uk