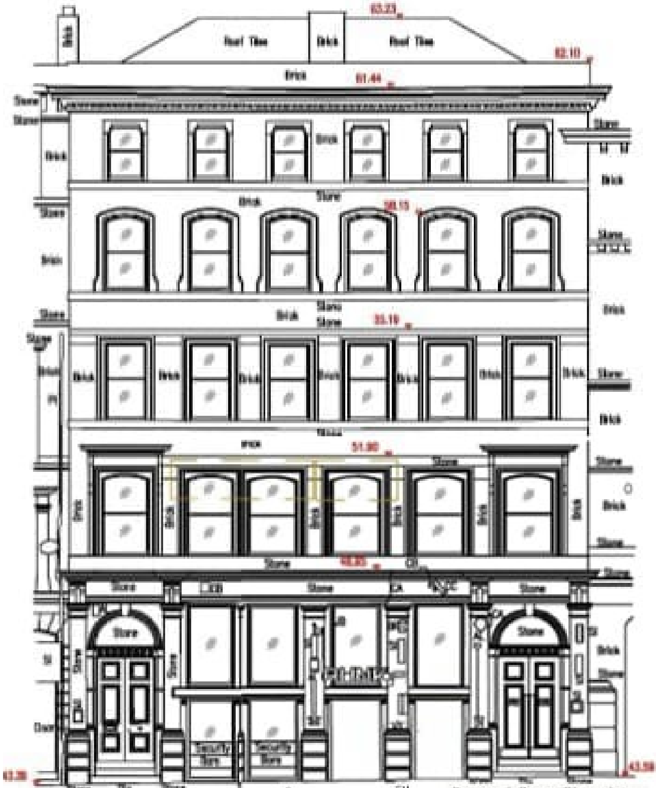

Proposed Front Elevation
Scale 1:100
Drawing no.09