
NOTES

ALL DIMENSIONS TO BE CHECKED ON SITE PRIOR TO ANY MANUFACTURING OR FABRICATION AND ANY ANOMALIES TO BE BROUGHT TO THE ATTENTION OF THE ARCHITECT.

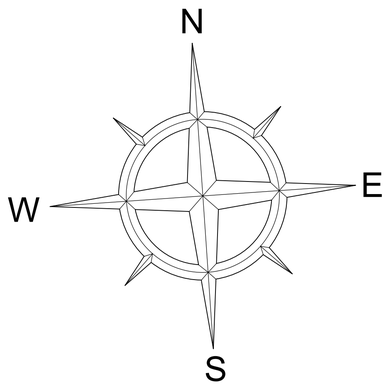

Topographical Survey Legend

Level prefix descriptions

BT	British Telecom IC	MH	Manhole Cover
BL	Building Line	RH	Roof/Ridge Level
BS	Bus Stop Pole (top)	RS	Road Sign
CH	Chimney Height	SH	Sign Height
DH	Door Head	ST	Stop Tap
DR	Drain	TB	Telephone Box(Payphone)
EH	Eaves Height	TL	Traffic Light
G	Gully	TP	Telegraph Pole
GP	Gate Post	TF	Top of fence level
IL	Invert Level	UB	Utility Box (top)
LP	Lamp Post	WC	Window Cill Level
FFL	Finished floor Level	WH	Window Header Level
WST	Water stop tap	TW	Top of Wall
SL	Spot Level		

STN01 100.000 △ Survey control station

Existing Tree

Site Boundary


Levels defining edge of carriageway are observed at channel (bottom of kerb). Unless otherwise stated.

Area not surveyed

Foliage

Grass

Hardstanding

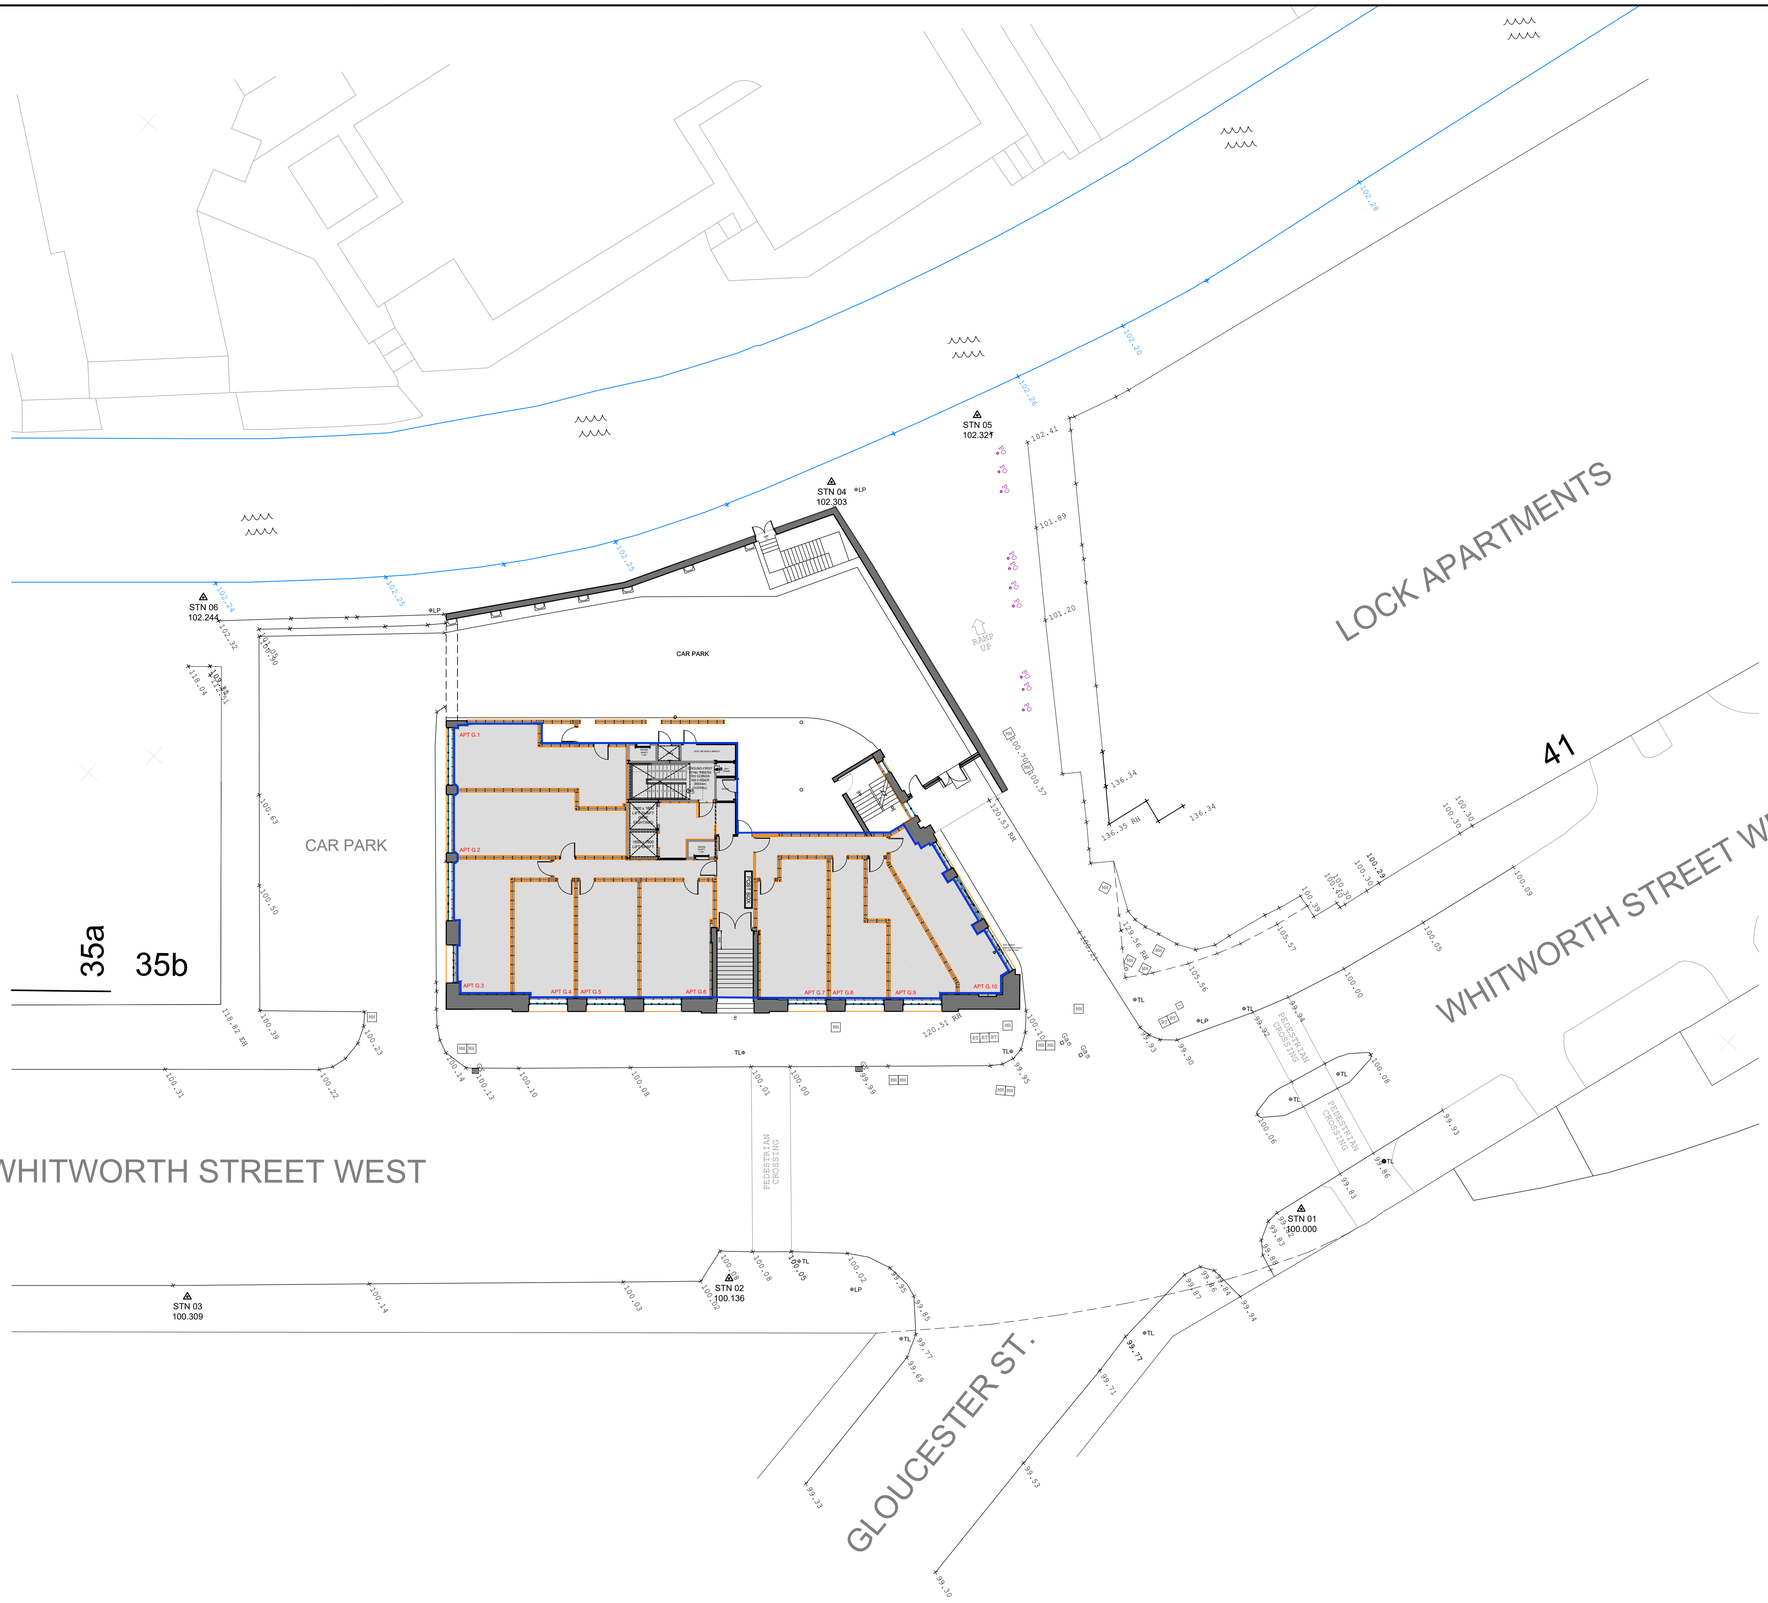

0 10m

SCALE 1:200

SITE SURVEY 1:200

REV	AMENDMENTS	BY	DATE
A	FIRST ISSUE	SM	14.01.26

EXISTING

PROJECT

PROPOSED RESIDENTIAL DEVELOPMENT
BARCLAY HOUSE
WHITWORTH STREET WEST
MANCHESTER

CLIENT

PLP CONSTRUCTION LTD

DRAWING TITLE

EXISTING SITE SURVEY PLAN

DRAWN	SM	DATE	14.01.2026
CHECKED		SCALE	1:200 (A1)
APPROVED			

HOWARD & SEDDON A.R.I.B.A.
CHARTERED ARCHITECTS
64 WASHWAY ROAD
SALE, CHESHIRE, M33 7RE
TEL NO. 0161 - 973 8296
FAX NO. 0161 - 962 3485
E-MAIL : ADMIN@HOWARDANDSEDDON.CO.UK

JOB No.	DRG No.	REVISION
12,982	01	A