COPYRIGHT OF ATELIER MB LTD
DO NOT SCALE FROM THIS DRAWING
DIMENSIONS TO BE CHECKED ON SITE

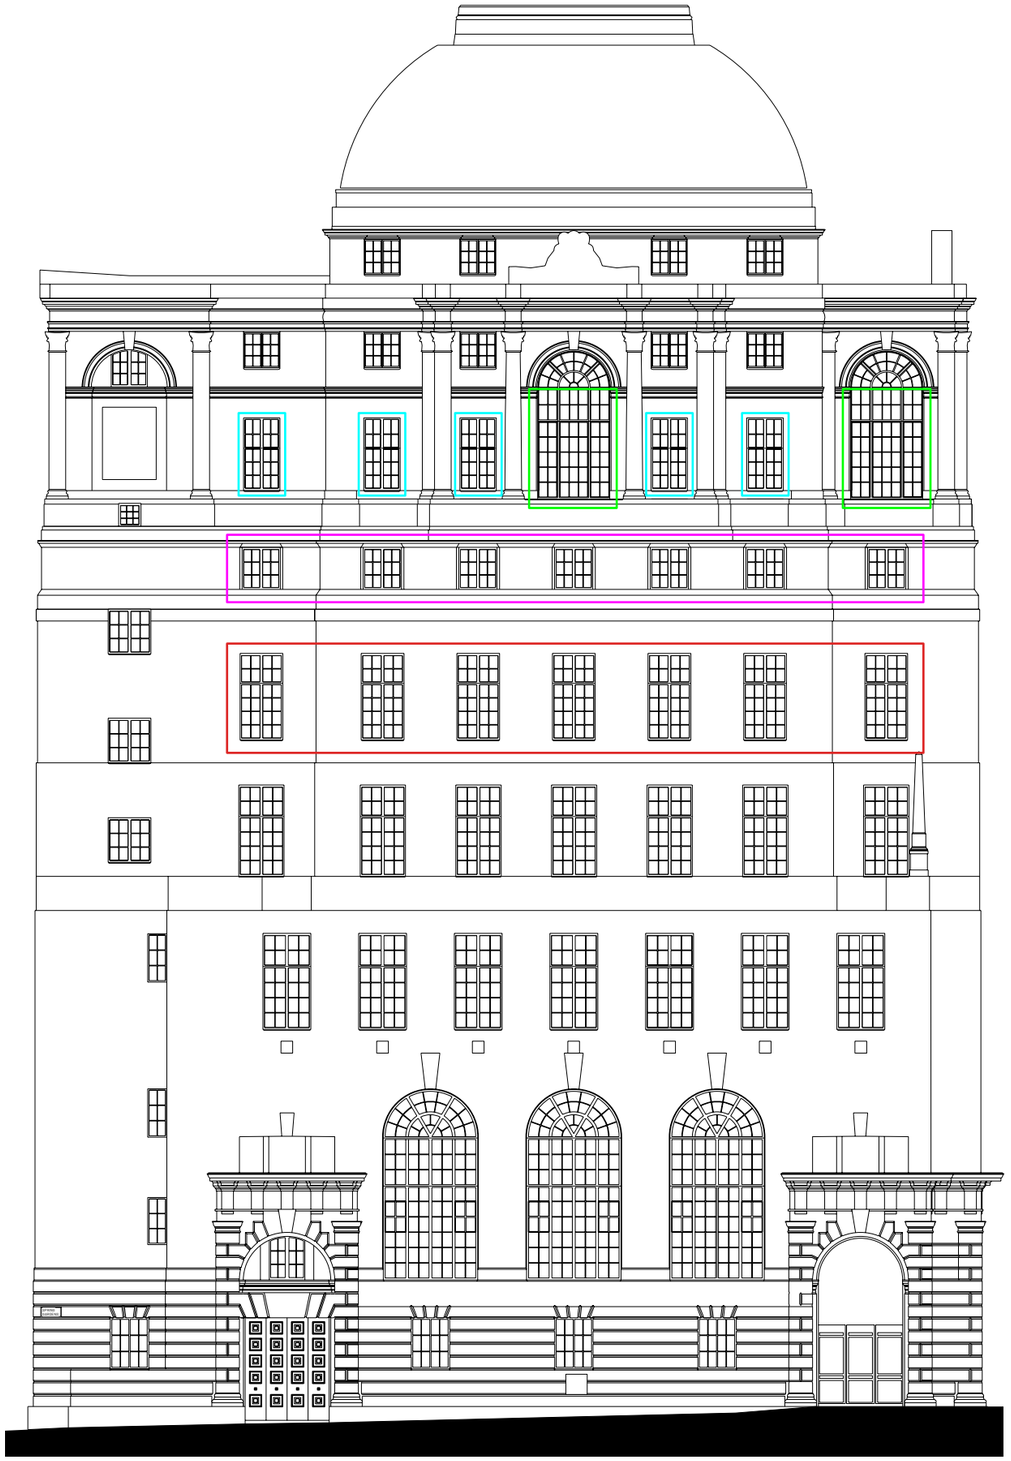

1 Proposed Elevation
Scale: 1:200

Key to secondary glazing installation

- Fifth Floor Window C Type 2
- Fifth Floor Window C Type 1
- Fourth Floor Window B
- Third Floor Window A

REV	NOTE	DRN	CHK

HOTEL GOTHAM
SECONDARY GLAZING

Proposed Elevation Spring Gardens

PROJECT REF.	2112
DRWG NO.	P(220)
REVISION	
SCALE	1:100 @ A3
DATE 1st	Mar 26
DRAWN	GS

SK sketch E existing P proposed T tender C construction FI final issue

+44 161 236 0051
ARCHITECT@ATELIERMB.CO.UK
ATELIER.MB