

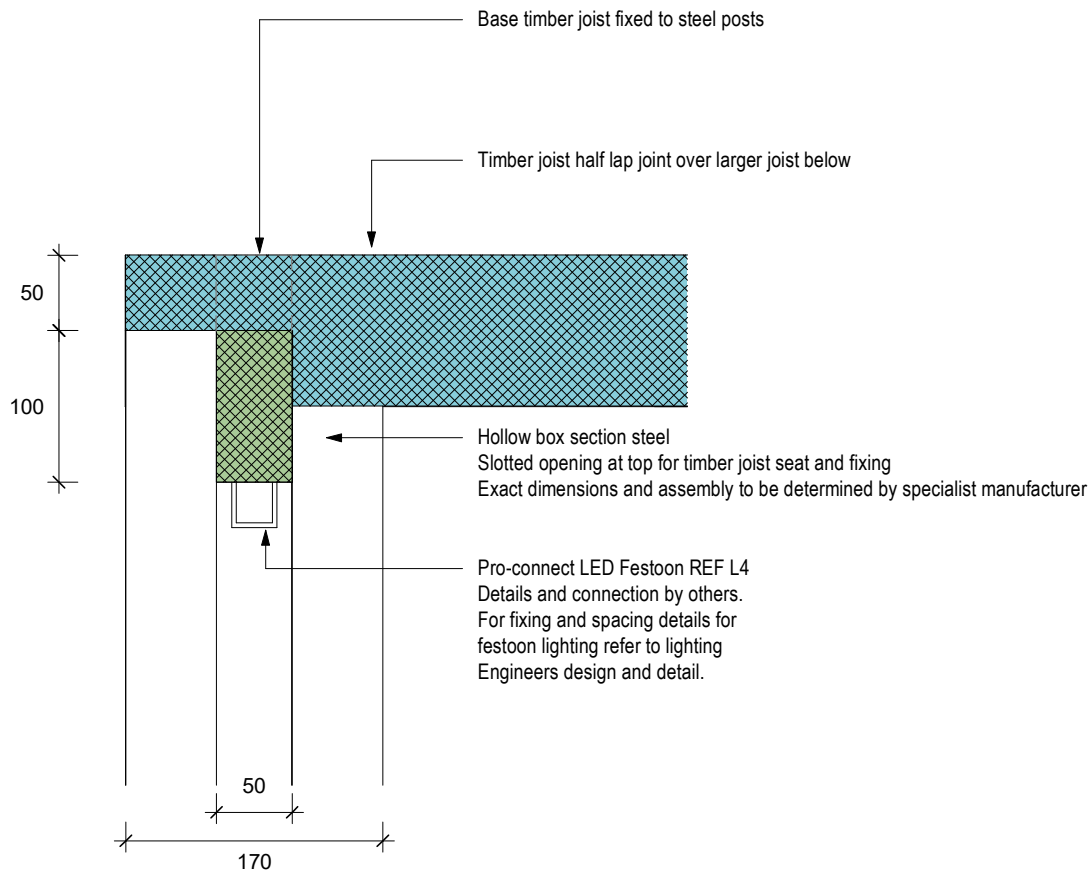
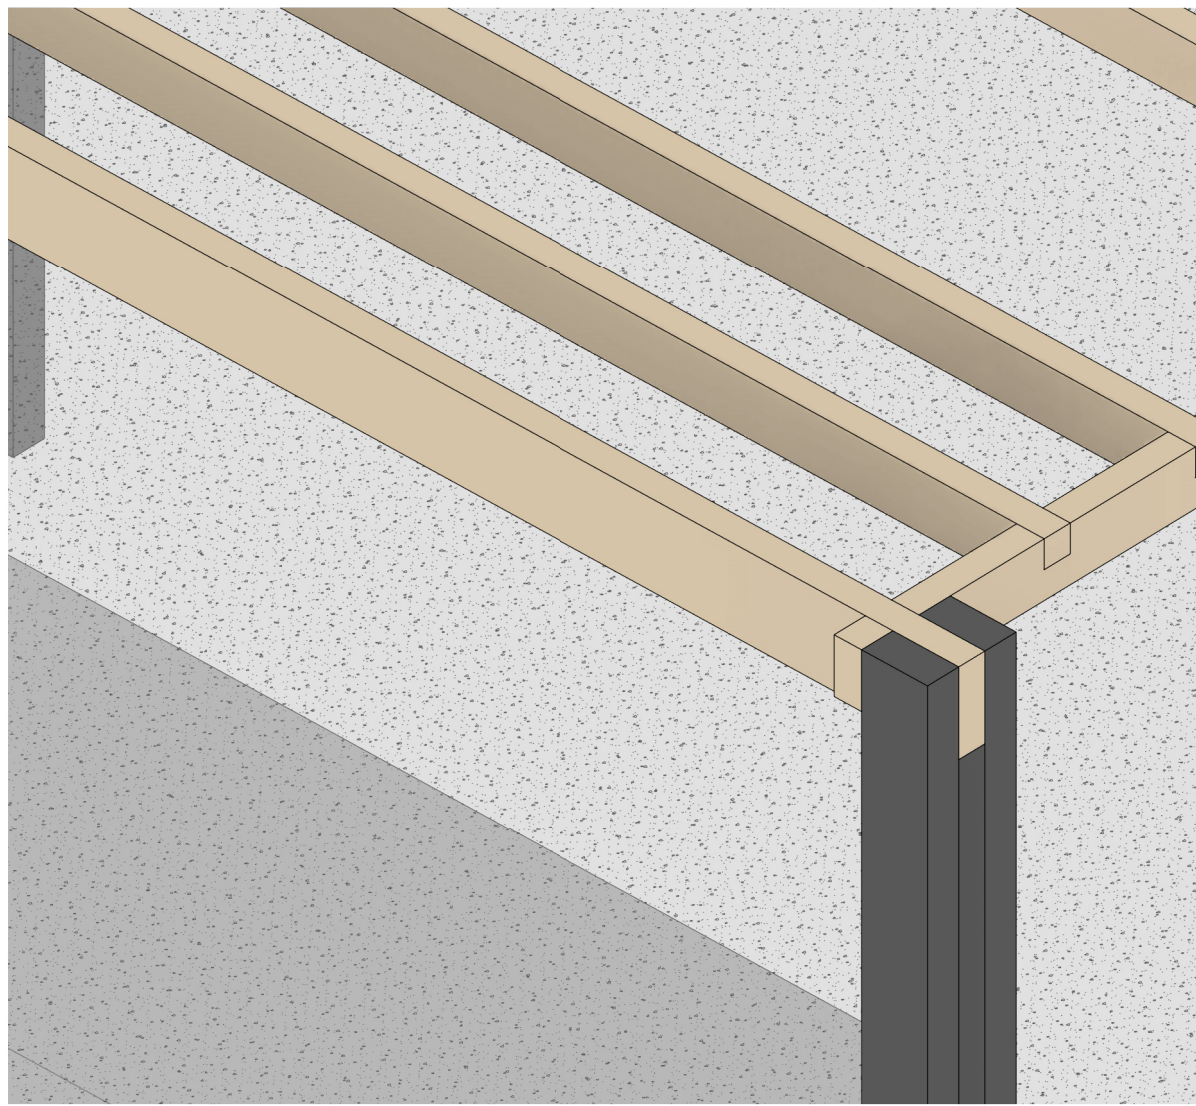


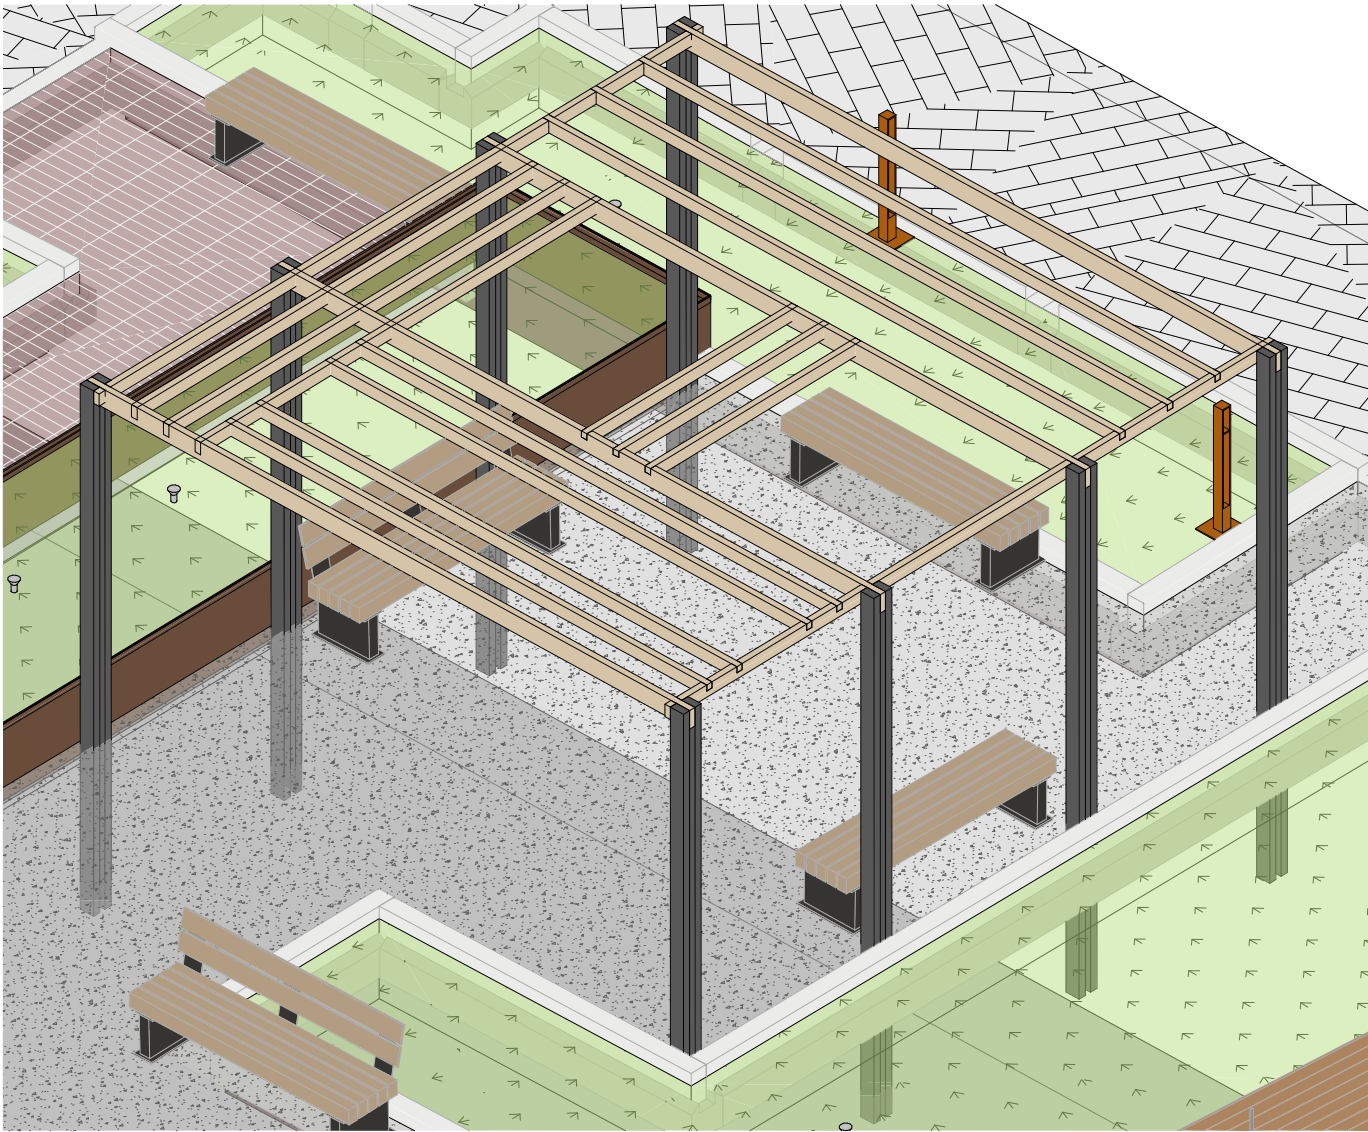


1 000332 3D View - Pergola @

2 000332 3D View - Timber interfaces @


3 000332 Steel post interface with timber 1:5 @ A1

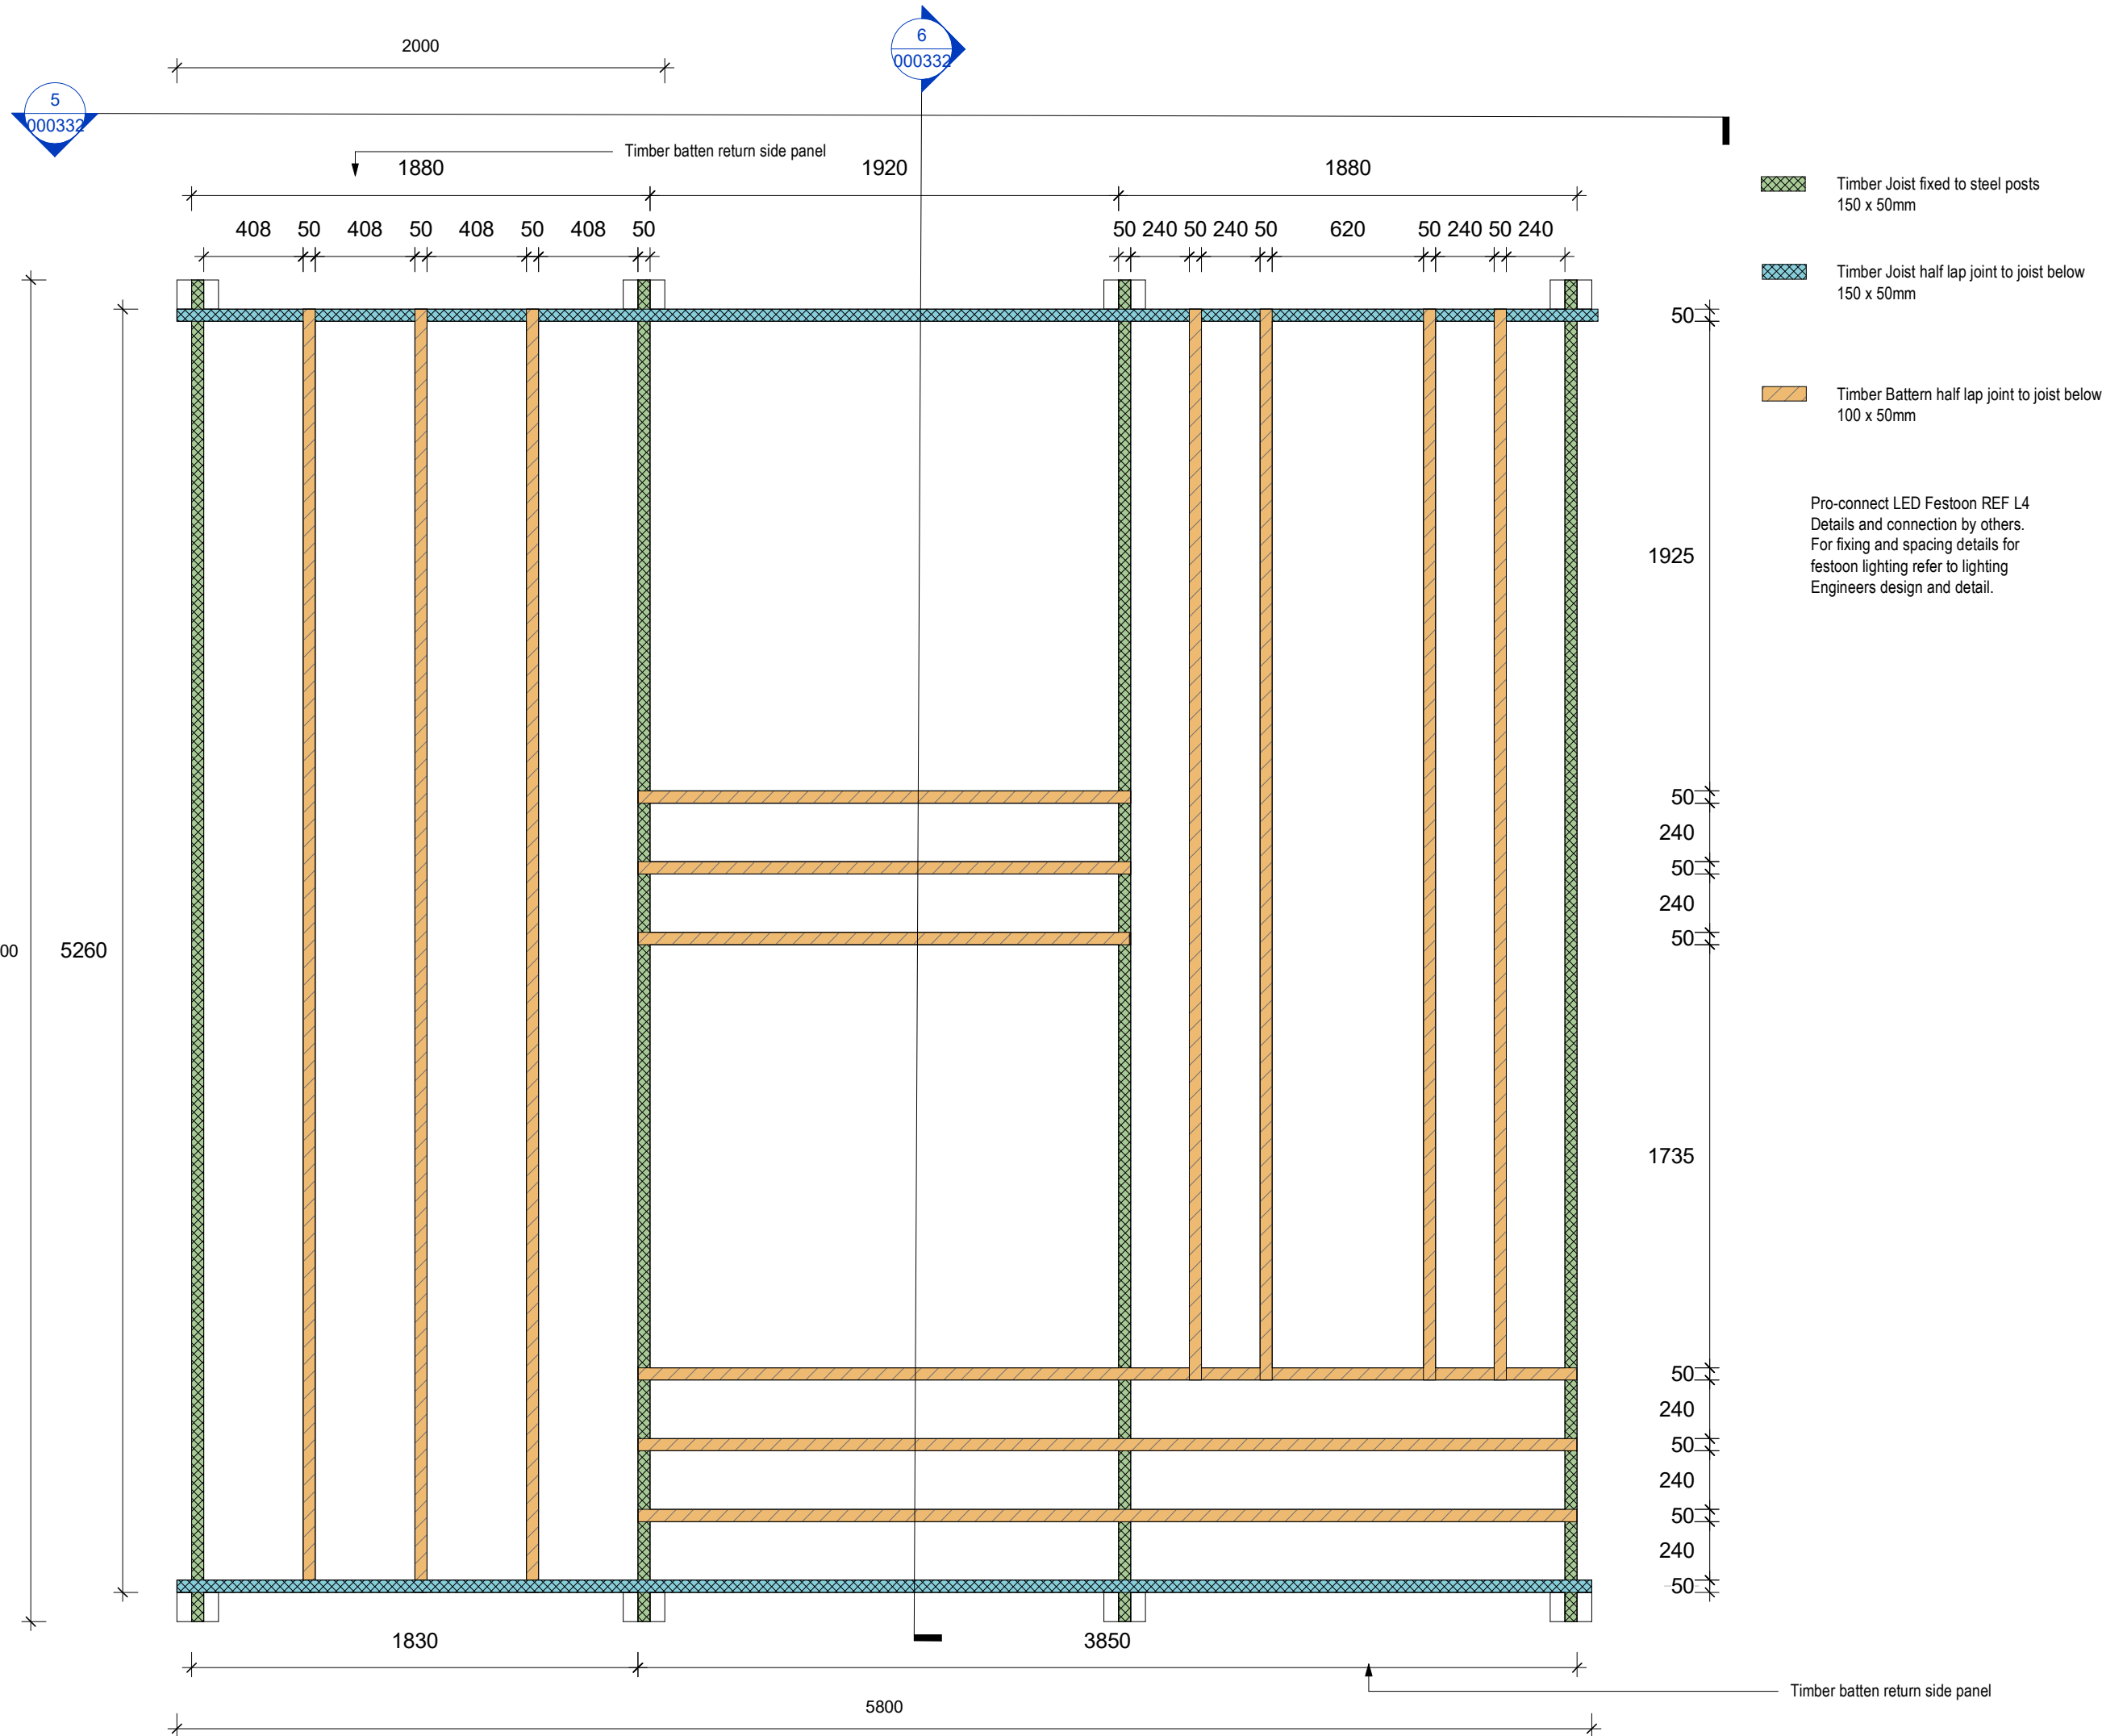

4 000332 Plan - Pergola 1:25 @ A1

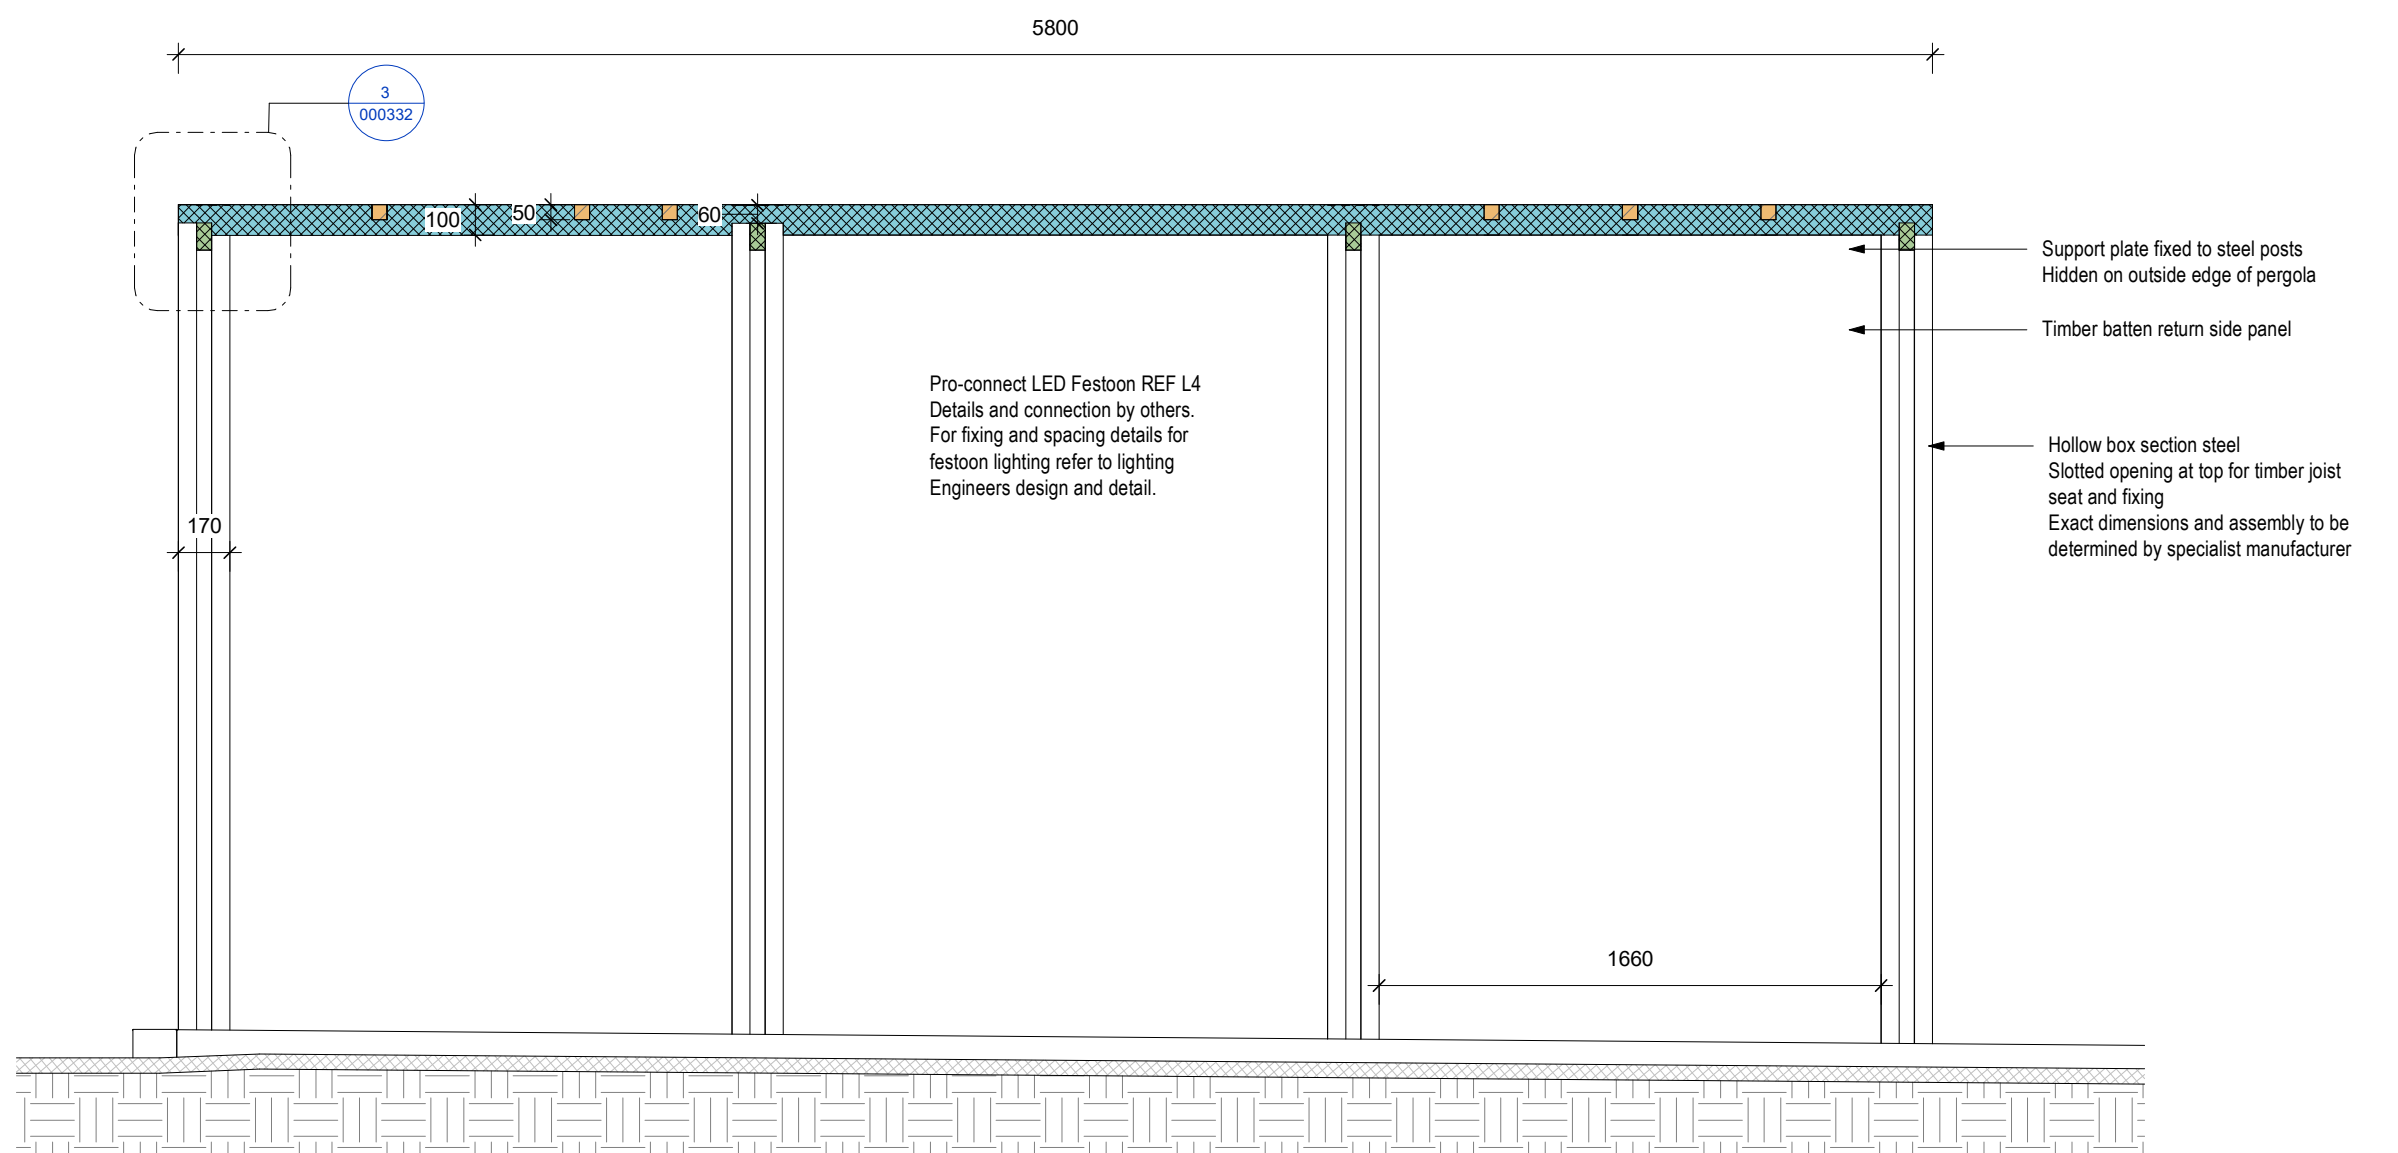

5 000332 Side Elevation 1:25 @

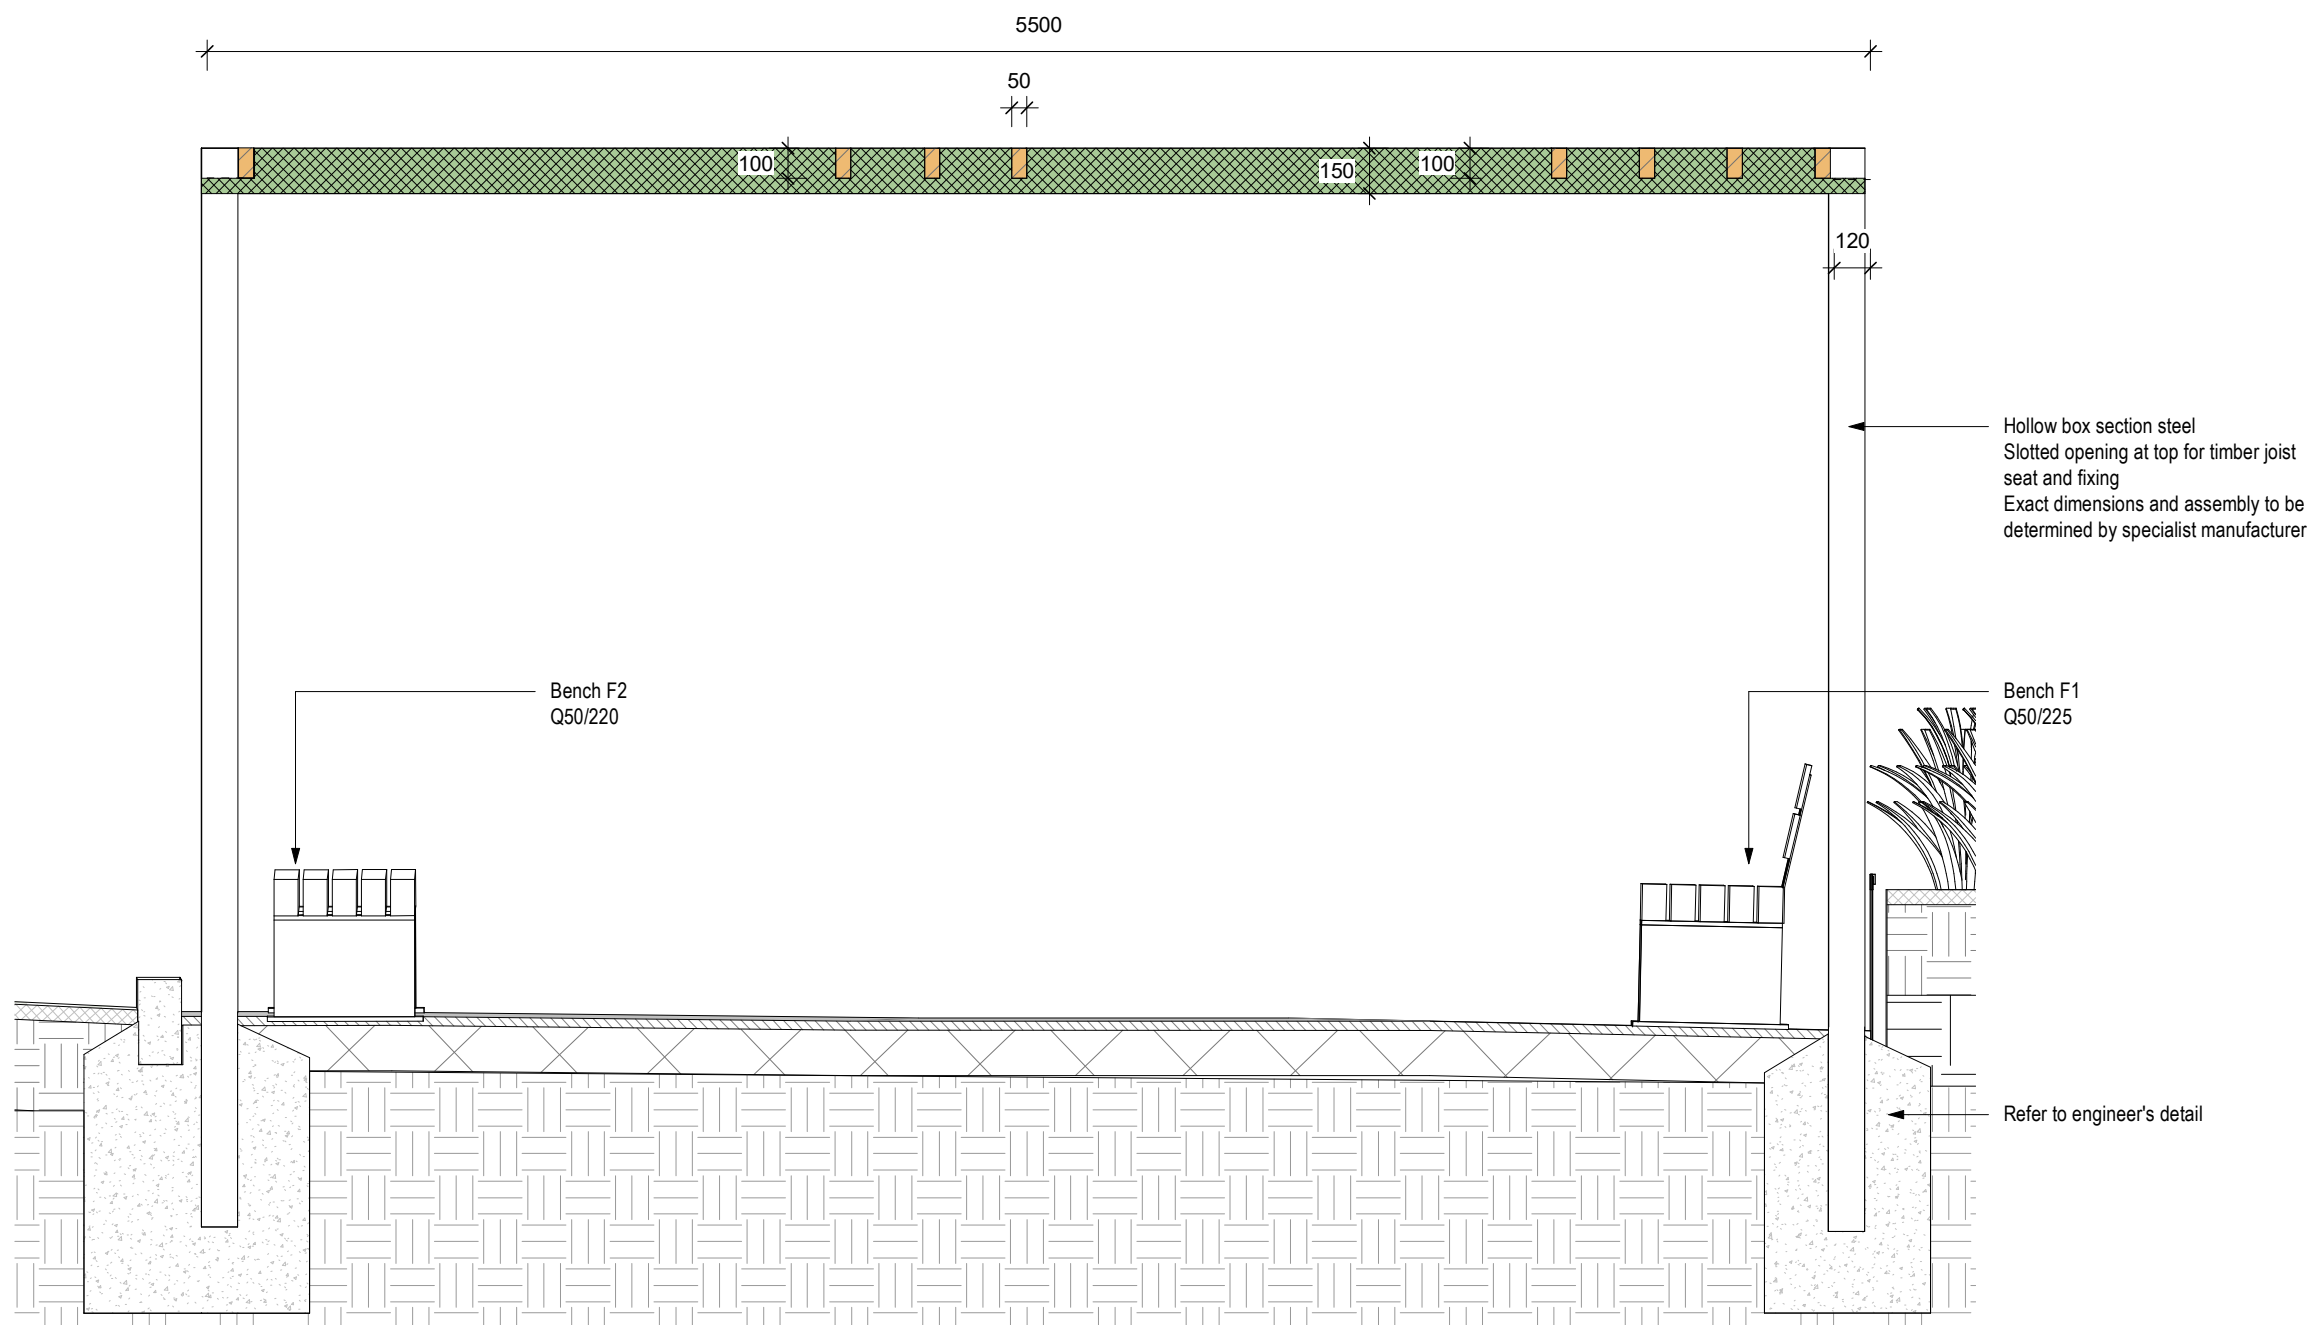

6 000332 Section Through Pergola 1:25 @ A1

rev	details	by	date
P01	STAGE 4 ISSUE	SB	04.07.2024
P02	STRIP LIGHTING ADDED TO UNDERSIDE OF PERIMETER. DETAIL BY OTHERS	SB	12.08.2024
P03	STAGE 5	ER	10.03.2025
P04	PLANNING NMA	ER	28.05.2025
P05	PLANNING NMA	OC	16.09.2025
P06	PLANNING NMA	OC	22.09.2025
P07	STAGE 5	ER	13.10.2025
C01	CONSTRUCTION	ER	30.10.2025
C02	CONSTRUCTION	ER	17.11.2025

Notes

- Do not scale from drawings, use figured dimension only.
- All dimensions to be checked on site
- This drawings should be read in conjunction with all other Gillespies drawings and specifications
- For General Arrangements refer to EYJW-GIL-EX-00-DR-L-000100 Series
- For Detailed Levels Plans refer to EYJW-GIL-EX-00-DR-L-000105
- For Hardworks Details refer to EYJW-GIL-EX-00-DR-L-000300 Series
- For Softworks Details refer to EYJW-GIL-EX-00-DR-L-000400 Series
- For Landscape NBS refer to EYJW-GIL-EX-00-TS-L-000501

PROVIDED FOR DESIGN INTENT ONLY. CONTRACTOR TO PROVIDE SPECIALIST FABRIATION DRAWINGS FOR LANDSCAPE ARCHITECT REVIEW

TO BE READ IN CONJUNCTION WITH LANDSCAPE NBS SECTION B91 FOR FURTHER DETAIL

Project Title

Eliza Yard, Ancoats
P21641-00-001

Drawing Title

Eliza Pergola Details

CONSTRUCTION	Purpose of Issue	Scale As indicated @A1	Drawn CB
		Date 06/24/24	Checked SB
	Drawing Number		
EYJW-GIL-EX-00-DR-L-000332			Revision C02
Drawing Status			

A5 - FOR AUTHORISATION & ACCEPTANCE



Client
John Sisk and Sons Ltd
John Sisk & Son Ltd
2410 Regents Court
The Crescent
Birmingham Business Park
Birmingham
B37 7YE

Gillespies

5th Floor, Phoenix House, 3 South Parade, Leeds, LS1 9DQ.
P. +44 (0)113 247 0550 E. Rachel.Taylor@gillespies.co.uk