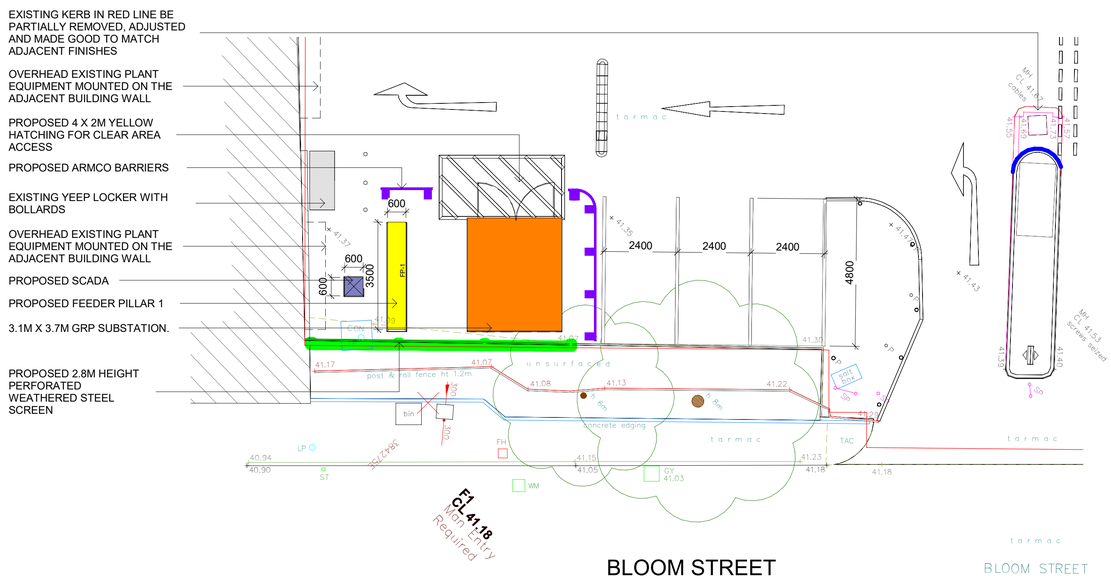

PROPOSED PLAN- SUBSTATION AREA
1 : 100

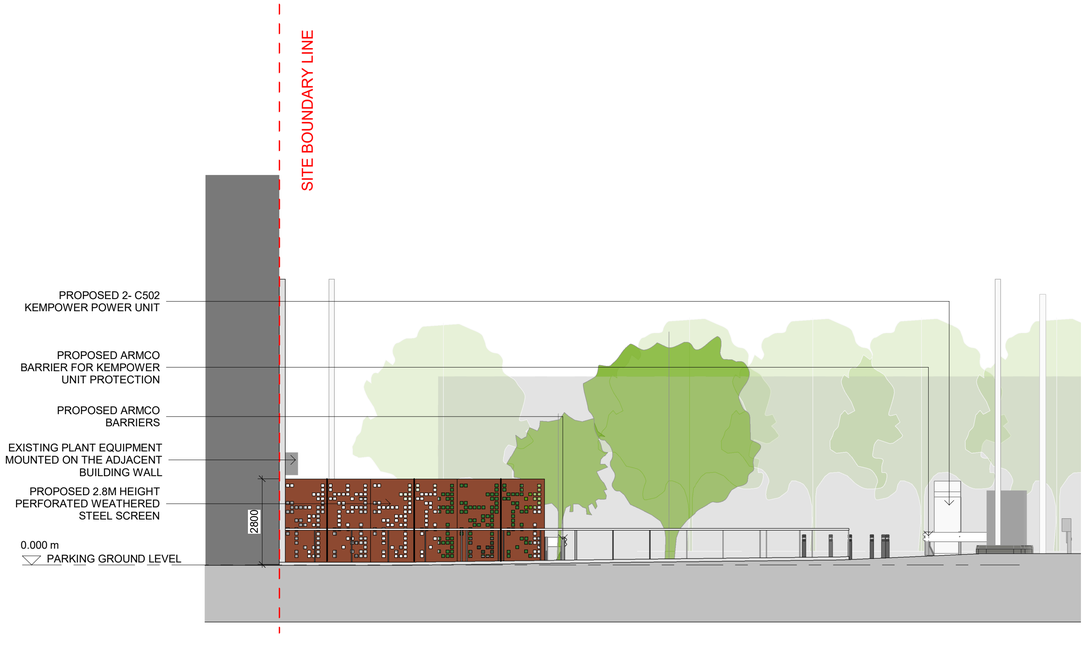

PROPOSED SITE ELEVATION C-C FROM BLOOM STREET
1 : 100

LEGEND:

- SITE BOUNDARY
- EXISTING ELEMENTS
- PROPOSED DNO
- PROPOSED LV PANELBOARD
- PROPOSED SCADA
- PROPOSED ARMCO BARRIER
- PROPOSED KERB
- PROPOSED FENCE

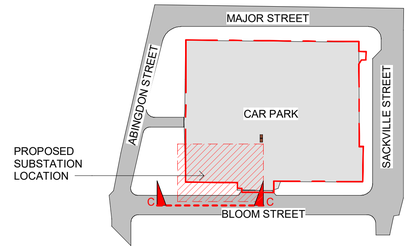

KEY PLAN
1 : 1000

Architects are to be notified of any discrepancies.
Contractors must check all dimensions on site.
This drawing is subject to copyright laws and is for use on this project only.
This drawing is to be used solely for the information as titled only.
For other information refer to the latest revision of any cross referenced drawings.
To be read in conjunction with relevant design standards/protocols

This is a colour drawing. In order to ensure any subsequent reproduction is viewed correctly it should be printed in full colour.

10 0 10 20 30 40 50
SCALE 1:1000 m

1 0 1 2 3 4 5
SCALE 1:100 m

200 0 200 400 600 800 1000
SCALE 1:25 mm

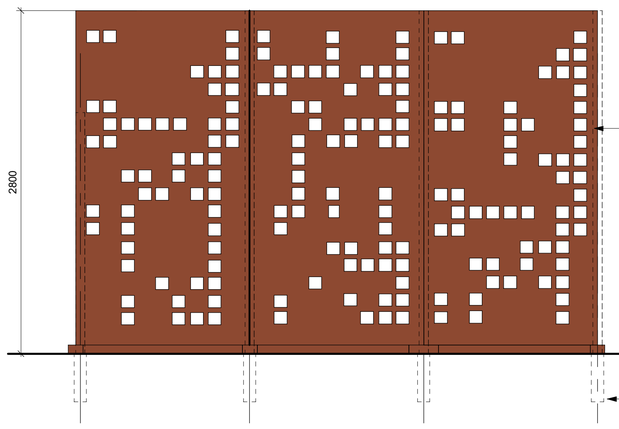

ELEVATION

SECTION

NOTE: DESIGN TO SUIT PLANNING CONDITION APPROVAL

TYPICAL PERFORATED WEATHERED STEEL FENCE PANEL DETAIL
1 : 25

Rev	Description	Date	Drn	Ckd
P7	EXISTING LOCKER AND PLANT ON WALL INCORPORATED IN THE LAYOUT FOR PLANNING RESPONSE	10.03.26	KR	RK
P6	PROPOSED SIGNAGE REMOVED, TYPICAL FENCE DETAIL UPDATED TO SUIT LPA COMMENTS	25.02.26	KR	RK
P5	FENCE HEIGHT AMENDED TO ALIGN WITH DNO SUBSTATION RIDGE HEIGHT.	06.02.26	JJC	RK
P4	PROPOSED FENCE PANEL MATERIALITY UPDATED	06.02.26	JJC	RK
P3	MESH FENCE DETAILS UPDATED	28.01.26	CB	RK
P2	MESH FENCE UPDATED AND RAL COLOUR NOTED	22.01.26	JJC	RK
P1	FIRST ISSUE	02.10.25	KR	JN

Status
PLANNING

SMR
SMALLEY MARSEY RISPIN
ARCHITECTS
The Exchange Station Parade Harrogate HG1 1TS
01423 707 757 admin@smrarchitects.co.uk

Project
LYSARA- MANCHESTER SACKVILLE

Client
LYSARA
www.lysara.com

Drawing Title
PROPOSED TYPICAL FENCE DETAILS

Proj Ref	Origin	Zone	Level	Type	Role	Num	Status	Rev
8043	SMR	MA	ZZ	DR	A	2008	S3	P7

SMR Job Ref	Sheet	Scale	Drawn
8043-MA-2008	A1	NOTED	KR