
CONCEPTUAL DESIGN AND BRANDING

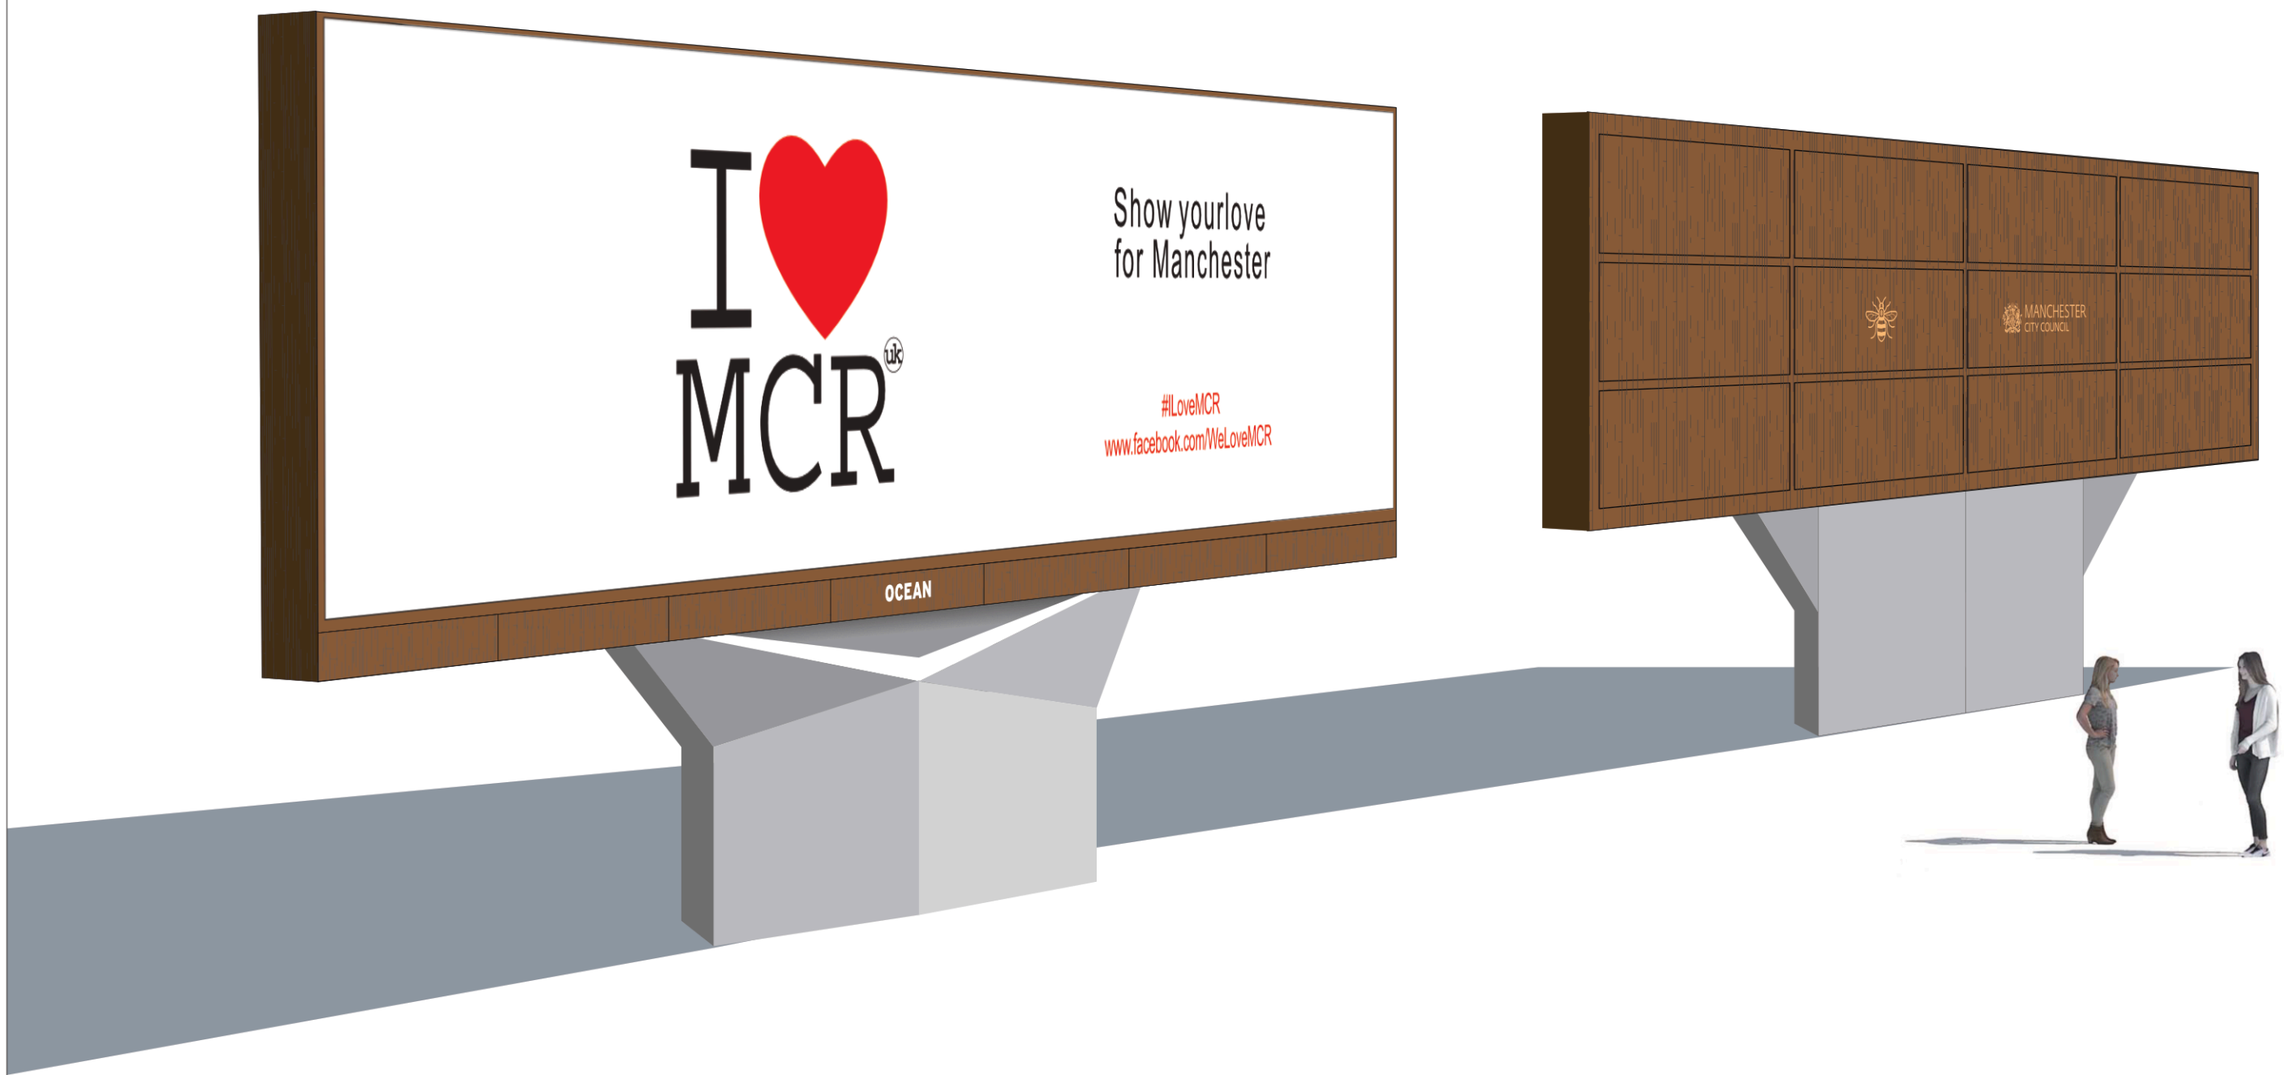

OCEAN	Site: Mancunian Way east of Cotter Street, Manchester M12 6HQ	Proposal: Conversion of existing advertising display to new Digital Concept Design	Dwg: Conceptual Design & Branding	Date: 01/04/2026	Dwg. No: PY4826-6-008	Rev: B	Scale: NOT TO SCALE