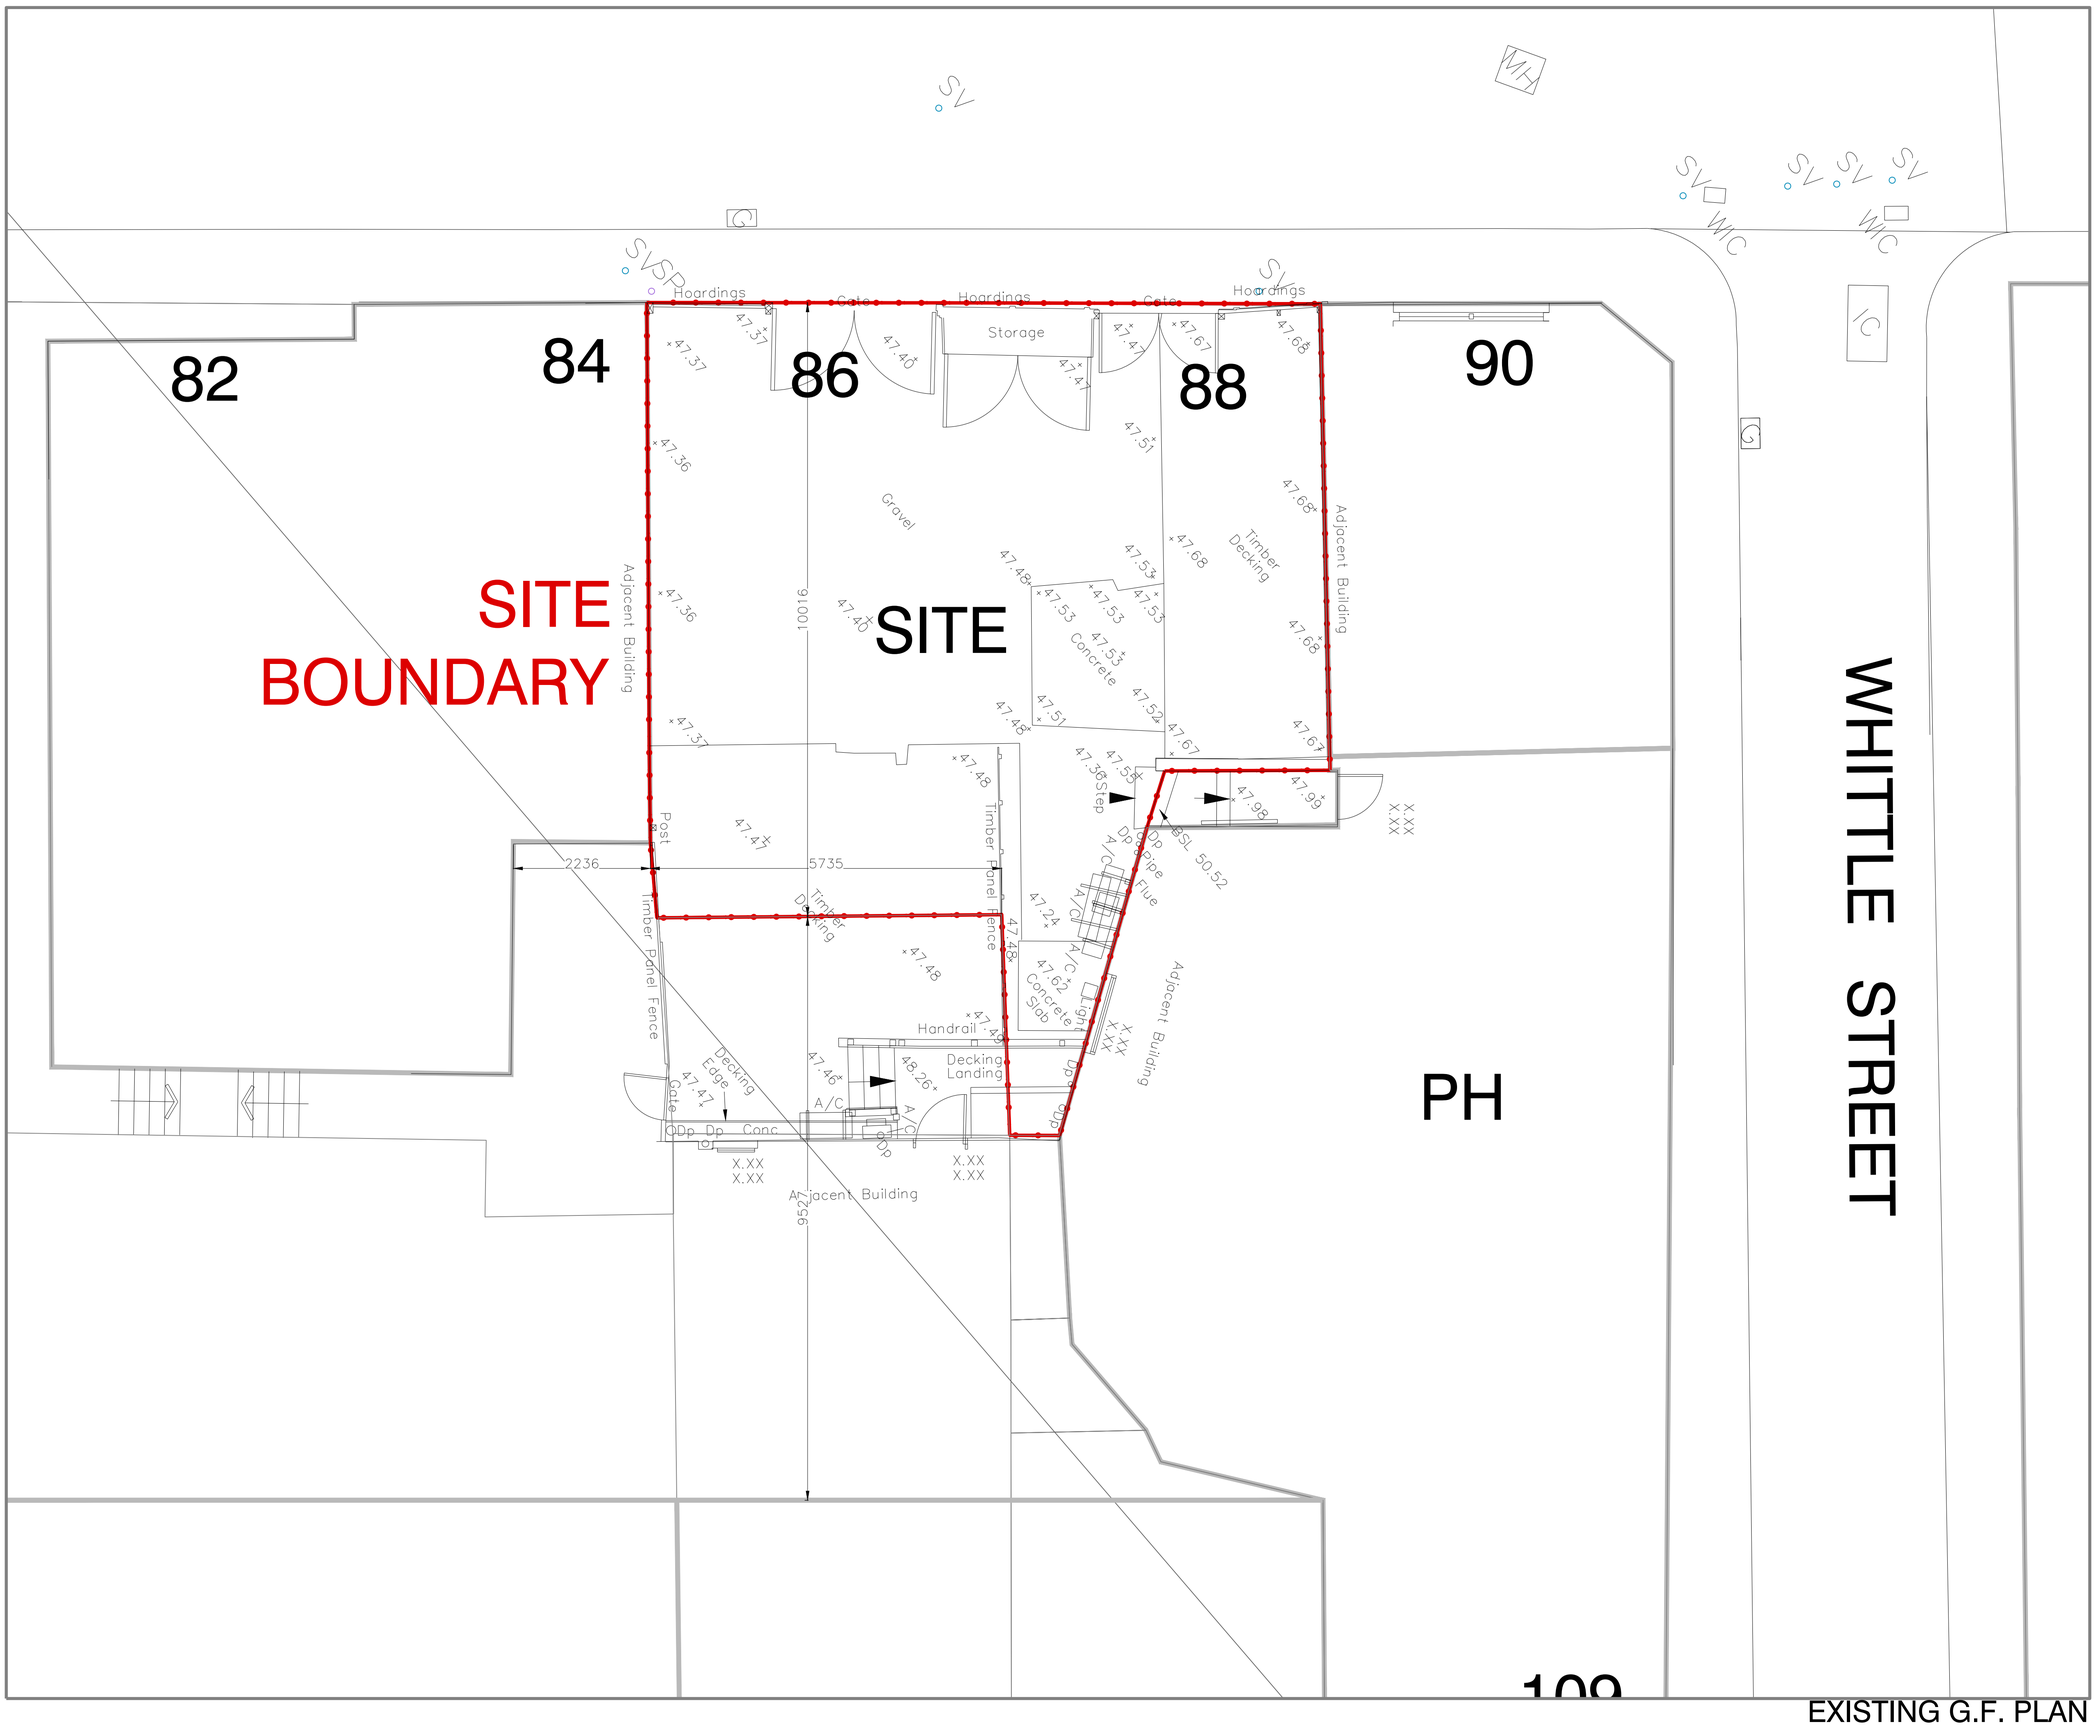

82
84
86
88
90
SITE BOUNDARY
SITE
PH
WHITTLE STREET
Storage
Gravel
Timber Decking
Concrete
Adjacent Building
Timber Panel Fence
Post
Gate
Decking Edge
Handrail
Decking Landing
Step
Dp
Drainpipe
Flue
A/C
Light
Concrete Slab
Conc
Adjacent Building
Hoardings
Gate
Hoardings
Gate
Hoardings
SVSP
SV
MH
SV
WIC
SV
SV
SV
WIC
IC
CL
CL
100.16
2236
5735
2256
47.37
47.40
47.47
47.47
47.67
47.68
47.36
47.51
47.68
47.48
47.53
47.53
47.53
47.53
47.68
47.40
47.68
47.51
47.52
47.67
47.46
47.67
47.37
47.48
47.47
47.53
47.36
47.98
47.99
X.XX
X.XX
BSL 50.52
47.24
47.48
47.48
47.62
47.48
47.46
48.26
47.47
A/C
A/C
A/C