


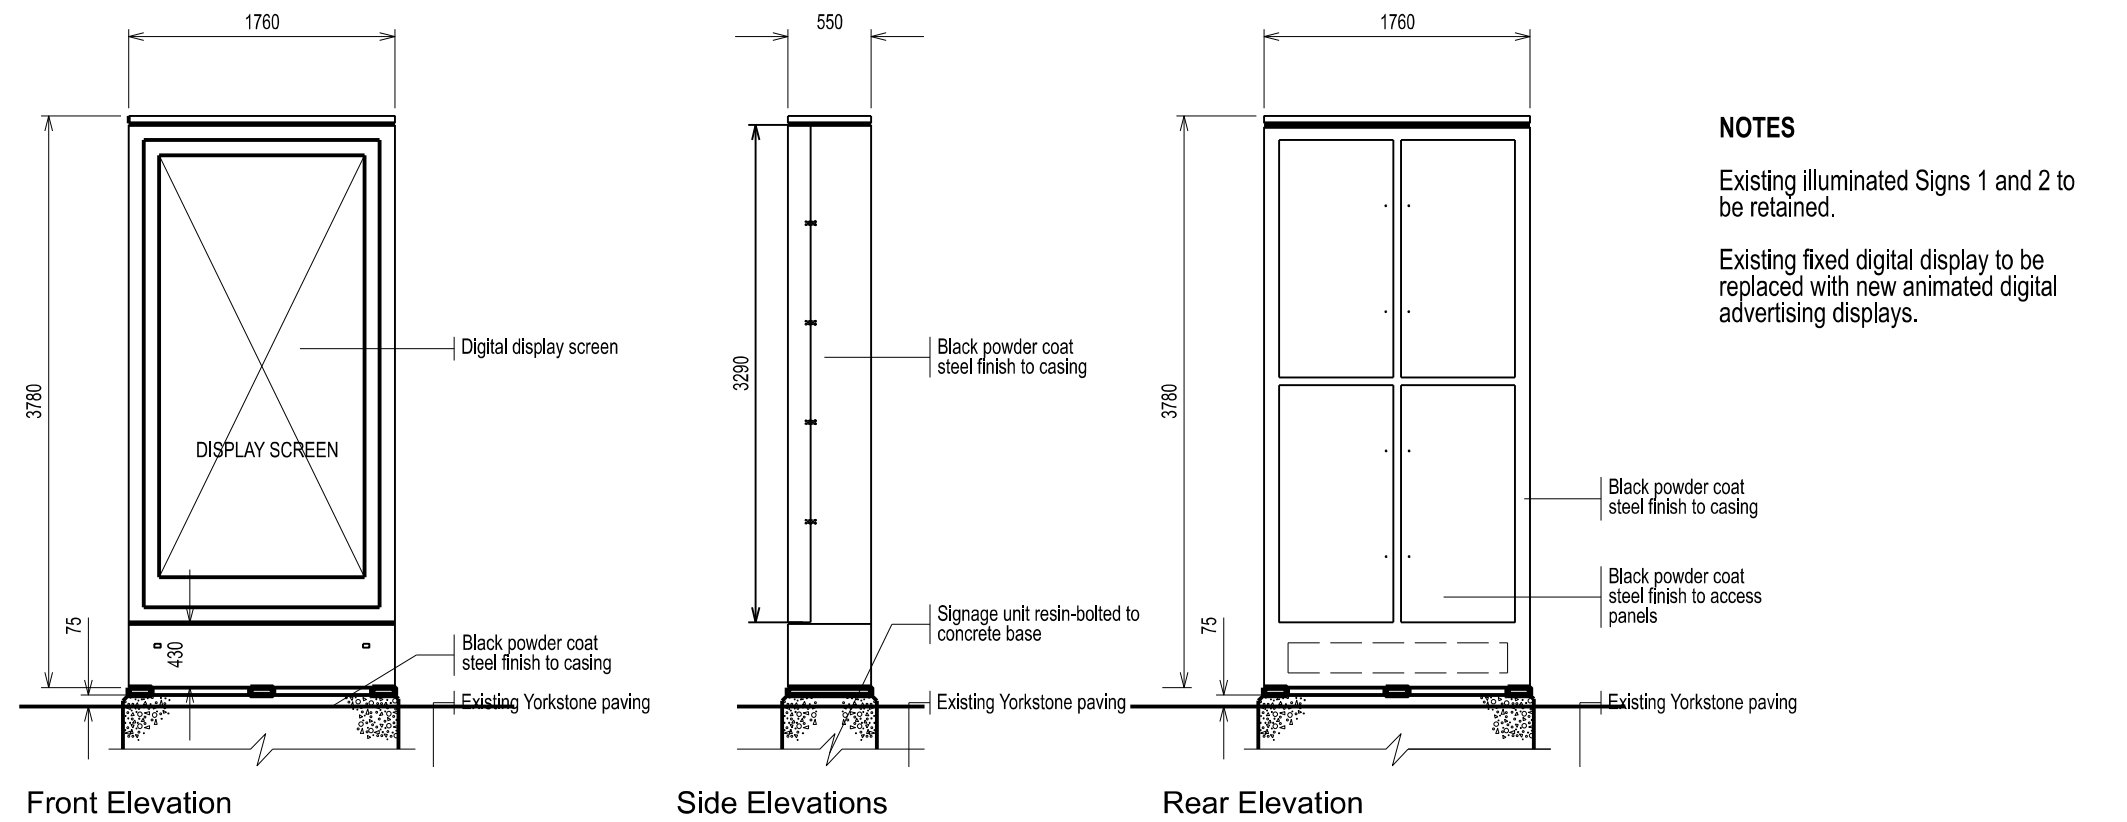


NOTES

Existing illuminated Signs 1 and 2 to be retained.

Existing fixed digital display to be replaced with new animated digital advertising displays.

Existing Sign 1 Details

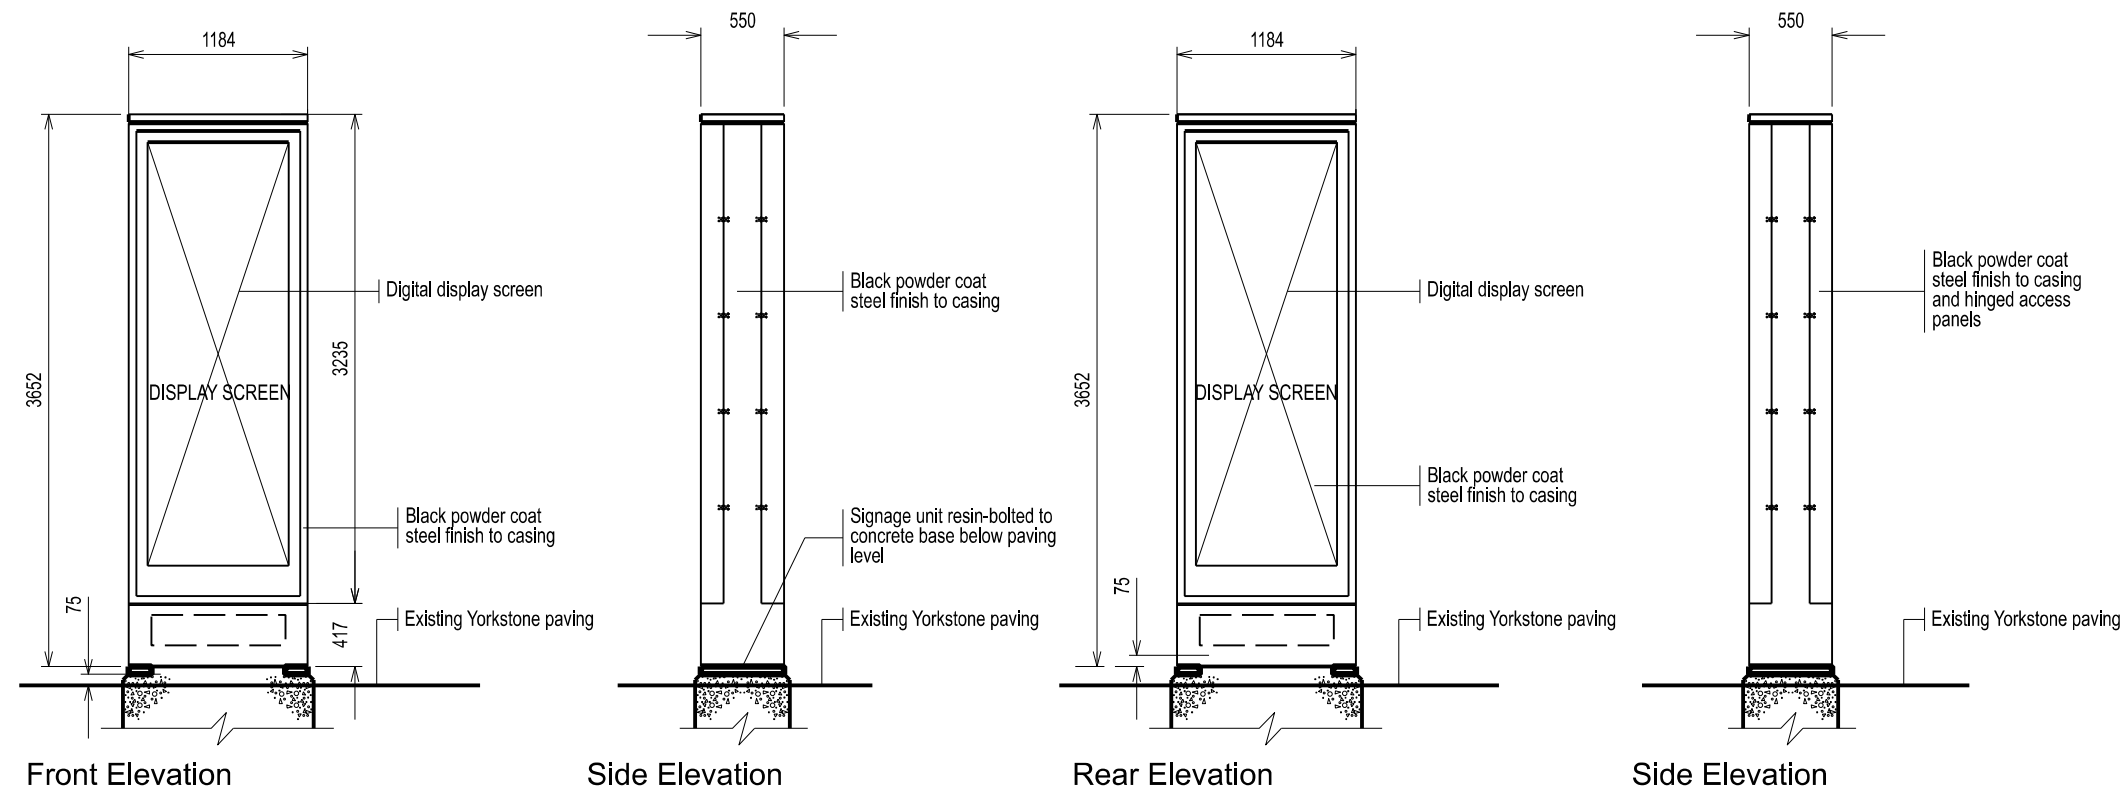

Existing Sign 2 Details

Do not scale this drawing
All given dimensions are in millimetres
Architect to be notified of discrepancies in figured dimensions
Contractors must check all dimensions from site

This drawing is copyright and is for use on this site only

Amendments			
No		Prep	Date

Project
Manchester Central

Title
Existing Signage Details

Job No. 6688 Drawing No. 519

Amendment: Scale @A3. 1:200

Status **INFORMATION**

Auth MJB Date January 2026

TAYLORDESIGN
architects

www.taylor-design.co.uk
Norcliffe House, Station Road, Wilmslow, Cheshire SK9 1BU
t 01625 528181 e office@taylor-design.co.uk

© Taylor Design 2025