


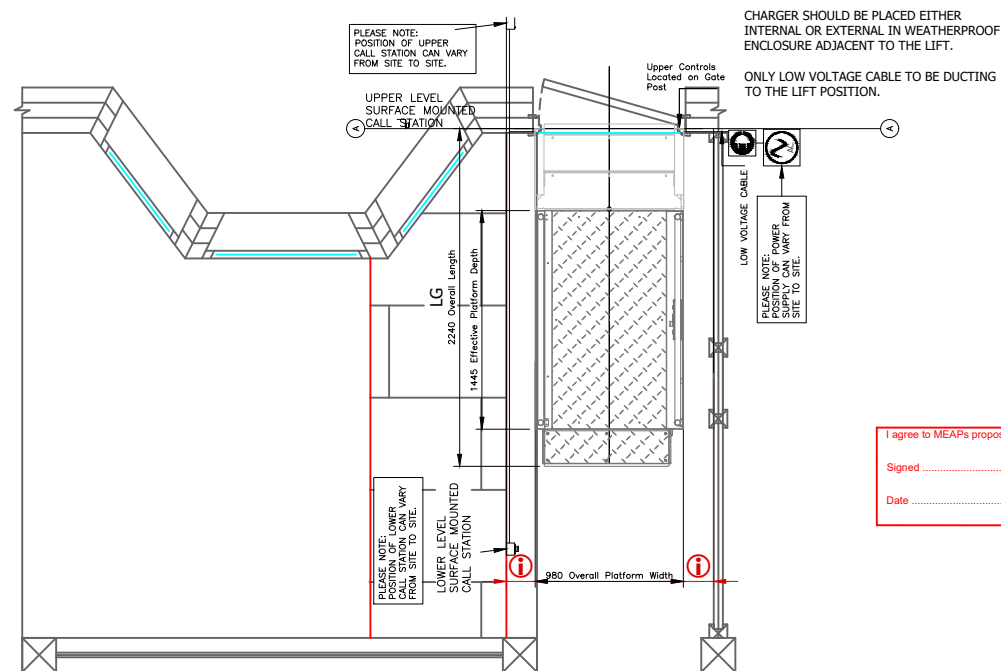

I agree to MEAP's proposed plans

Signed

Date

Proposed Layout

<p>Manchester Equipment & Adaptations Partnership</p> <p>Technical Officer Service</p> <p>Phillips Park Rd Beswick, Manchester, M11 3FU</p>	<p>Applicants name: Mr Paul David Nixon</p> <p>Property address: 703 Moston Lane Charlestown Manchester M40 5QD</p>	Revisions:	Drawn By: Stephen Crossley	Date:30/01/2026	 <p>Manchester Equipment & Adaptations Partnership</p>
		REV SC -	Scale: 1:50	Paper Size: A3	