


Eastern Courtyard - Typical Interface Details

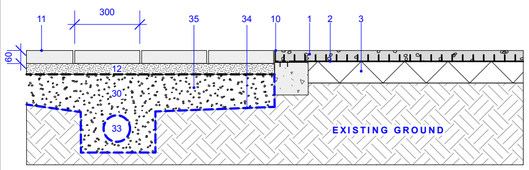


01 PERMEABLE CONCRETE PAVERS - ALUMINIUM EDGING - NIDA GRAVEL
Scale: 1:20

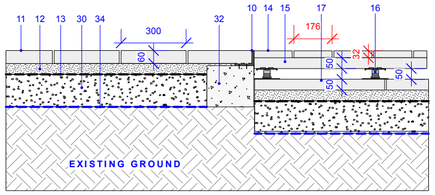


02 PERMEABLE CONCRETE PAVERS - COMPOSITE DECKING
Scale: 1:20

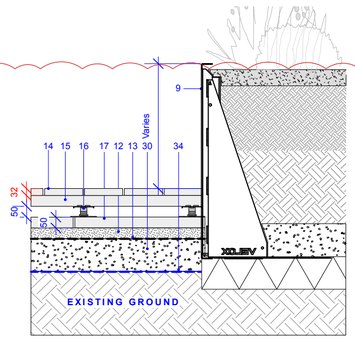


03 COMPOSITE DECKING - RAISED PLANTER
Scale: 1:20

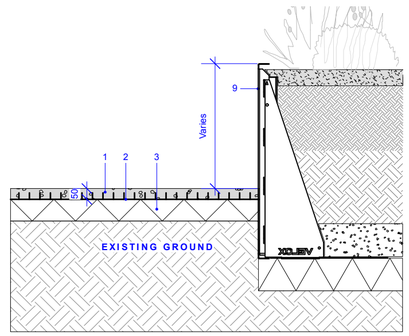

04 NIDA GRAVEL - RAISED PLANTER
Scale: 1:20

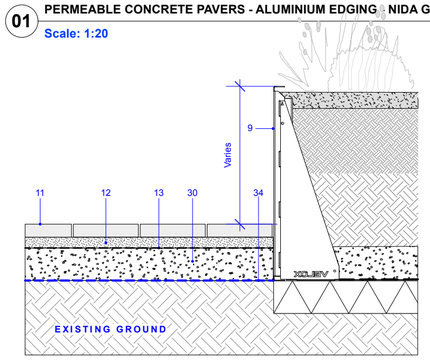


05 PERMEABLE CONCRETE PAVERS- RAISED PLANTER
Scale: 1:20

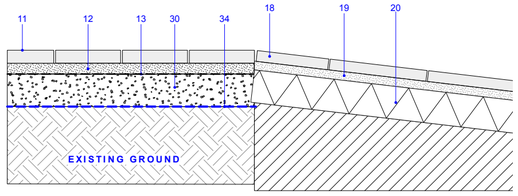


06 PERMEABLE CONCRETE PAVERS - BLOCK PAVING
Scale: 1:20


Western Courtyard - Typical Interface Details

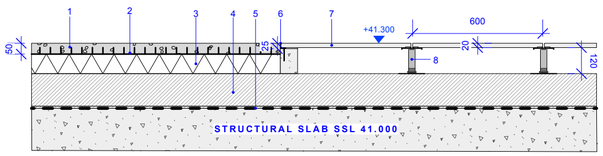


07 NIDA GRAVEL - ALUMINIUM EDGE - PORCELAIN PAVERS
Scale: 1:20

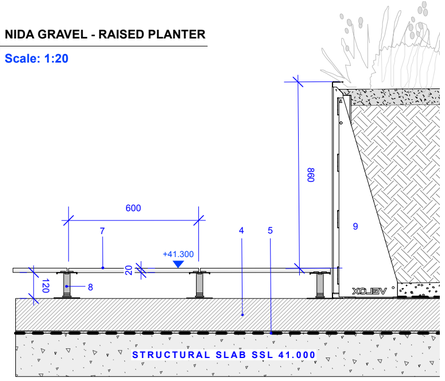

08 PORCELAIN PAVERS - RAISED STEEL PLANTER
Scale: 1:20

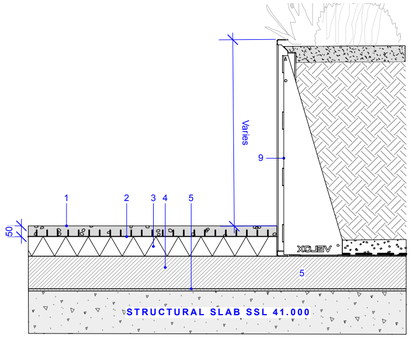


09 NIDA GRAVEL - RAISED PLANTER
Scale: 1:20

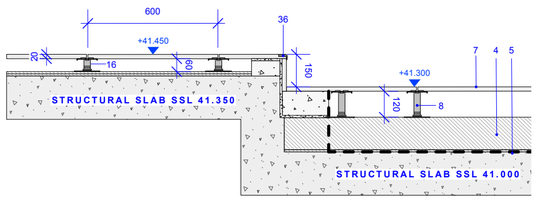


10 PORCELAIN PAVERS - STEP EDGING - PORCELAIN PAVERS
Scale: 1:20


External - Typical Interface Details

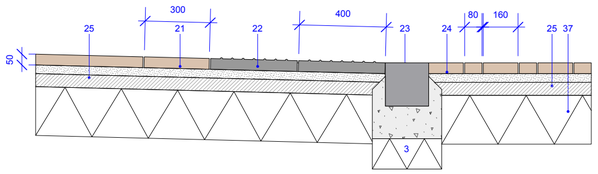


11 YORKSTONE PAVERS - BLISTER PAVING - PCC KERB FLUSH - YORKSTONE SETTS
Scale: 1:20

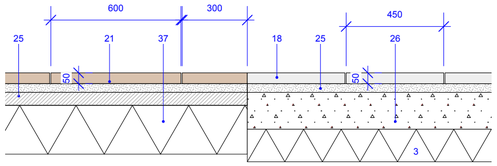


12 YORKSTONE PAVERS - PERFECTA PAVING
Scale: 1:20

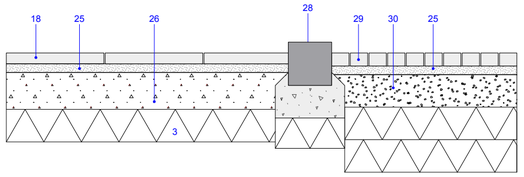


13 PERFECTA PAVING - PCC UPSTAND KERB - TEGULA SETTS
Scale: 1:20

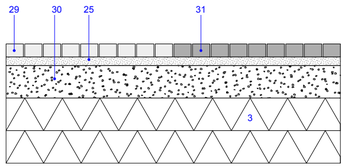

14 TEGULA SETTS (TRADITIONAL COLOUR)- TEGULA SETTS (PANNANT GREY)
Scale: 1:20

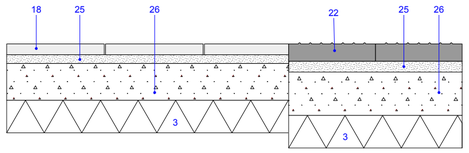

15 PERFECTA PAVING - BLISTER PAVING
Scale: 1:20

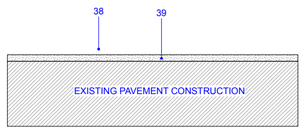

16 HOT ROLLED ASPHALT WITH CHIPPING
Scale: 1:20

© THIS DRAWING IS COPYRIGHT PROTECTED AND MAY NOT BE REPRODUCED IN WHOLE OR PART WITHOUT WRITTEN AUTHORITY FROM THE OWNER.

NOTES:
1. Do not scale from this drawing.
2. Always work to noted dimensions.
3. All dimensions are in millimetres unless otherwise stated.
4. All setting out, levels and dimensions to be agreed on site.
5. The dimensions of all materials must be checked on site before being laid out.
6. This drawing must be read with the relevant specification clauses and detail drawings.
7. Order of construction and setting out to be agreed on site.

LEDGEND
1. 50mm angular granite gravel inlay; Size: 14mm; Colour: Silver Grey by Offerton or equal and approved. Refer to specification clause Q23/160A for details.
2. Nidagravel 130 Gravel Grid - Sheet size: 2m x 1.2m x 30mm (LxWxH). Refer to specification clause Q23/160A for details.
3. MOT type 1. To engineers details and specification.
4. Radmat blue roof attenuation. To architects details and specification.
5. Waterproofing membrane layer. To architects details and specification.
6. Flush aluminium edging 25mm height. To be fixed on concrete base. Refer to specification clause Q10/200 for details.
7. Porcelain Pavers; 600 x 600 x 20mm; Colour: Argento by Ryno or equal and approved. Refer to specification clause Q25/172 for details.
8. 120mm adjustable aluminium pedestals by Ryno or equal and approved. Refer to specification clause Q25/480 for details.
9. Staple Planter Edge with Velox System by Logic Ltd or equal and approved; Galvanised steel and powder coated finish; Colour: RAL 7016 with 30% gloss finish. Refer to specification Q50/122 for details.
10. AluExcel aluminium edging by Kinley or equal and approved. To be fixed on concrete base. Refer to specification Q50/200 for details.
11. Ecogranite permeable aquaslab by Hardscape or equal and approved. Size: 300 x 450 x 60mm; Finish: Bush hammered; Laid: Stack bond. Refer to specification Q25/125A for details.
12. 50mm laying course. To engineers details and specification
13. Geotextile membrane.
14. Enhanced Grain decking board by Millboard; Size: 3600 x 176 x 32mm; Colour: Limed Oak. Refer to specification clause Q55/110 for details.
15. Aluminum joists
16. 50/60 mm adjustable aluminium pedestals by Ryno or equal and approved. Refer to specification clause Q25/480A for details.
17. Concrete slabs. Size: 600 x 600 x 50mm.
18. Perfecta concrete paving by Marshall or equal and approved. Size: 450 x 450 x 50mm; Laid: Stretcher bond. Refer to specification clause Q25/120 for details.
19. 40mm laying course to engineers details.
20. Concrete sub-base. To engineers details.
21. Scoutmoor Yorkstone Paving by Marshalls or equal and approved. Size: 600 x 300 x 50mm; Laid: Stretcher bond - Rigid Buildup; Butt jointed 6mm. Refer to specification clause Q25/109A for details.
22. Kobra Granite Blister Paving by Hardscape or equal and approved. Size: 200 x 100 x 50mm; Colour: Dark Grey; Finish: Sawn sides and blister top. Refer to specification clause Q25/128 for details.
23. Flush PCC Kerb by Hardscape or equal and approved. Size: 200 x 1000 x 200mm. Refer to specification clause Q10/110 for details.
24. Scoutmoor Yorkstone Setts by Marshalls or equal and approved. Size: 160 x 80 x 80mm; Laid: Stretcher bond - Rigid Buildup. Refer to specification clause Q25/109B for details.
25. Bedding mortar. To engineers details and specification
26. Concrete Sub-base. To engineers details and specification
27. Concrete Haunch. To engineers details and specification
28. 50mm Upstand PCC Kerb by Hardscape or equal and approved. Size: 200 x 1000 x 200mm. Refer to specification clause Q10/110 for details.
29. Tegula Cobbles by Marshalls or equal and approved. Size: 80 x 80 x 60mm; Colour: Traditional; Laid: Stretcherbond - Rigid Buildup. Refer to specification clause Q25/110 for details.
30. Hydraulically Bound Base. To engineers details
31. Tegula Cobbles by Marshalls or equal and approved. Size: 80 x 80 x 60mm; Colour: Pannant Grey; Laid: Stretcherbond - Rigid Buildup. Refer to specification clause Q25/110A for details.
32. Concrete foundation. To engineers details and specification.
33. Perforated pipe. To enginners details and specification.
34. Lower Geotextile membrane. To engineers details and specification.
35. Course Aggregate. To engineers details and specification.
36. Aluminimum anti-slip stair nosing profile. Refer to specification clause Q25/127 for details.
37. Granular Sub-base Type 1. To engineers specification and details.
38. Hot Rolled Asphalt with Chipping. Refer to specification clause Q22/140 for details.
39. Binder course. To engineers details.

Revision	Date	Description	Drawn	Apprvd.
C03	10/03/26	Updated decking product	YH	YH
C02	26/02/26	Full Construction Issue	EK	RM
P03	02/12/25	Stage 4 Updates	YH	RM
P02	31/10/25	Stage 4 Issue	HX	RM
C01	02.05.24	Stage 4/5 issue	YH	RM

Planit I.E. Limited
Manchester | London | Liverpool | Leeds | Standish
E: info@planit-ie.com W: planit-ie.com

MANCHESTER
2 Back Grafton St
Altrincham
WA14 1DY
T: 0161 928 9281

Client	IQ Student Accommodation
Project	Chandos House, Manchester
Drg Title	Hardworks Interface Details

Created on	Created by	Approved by
27-07-23	CB	RM

Scale	Size	Workstage
1:20	A2	Construction

Drg No. 63073-PLA-ZZ-ZZ-DR-L-7010
Suitability S4 Revision C03

© Planit I.E. Limited