
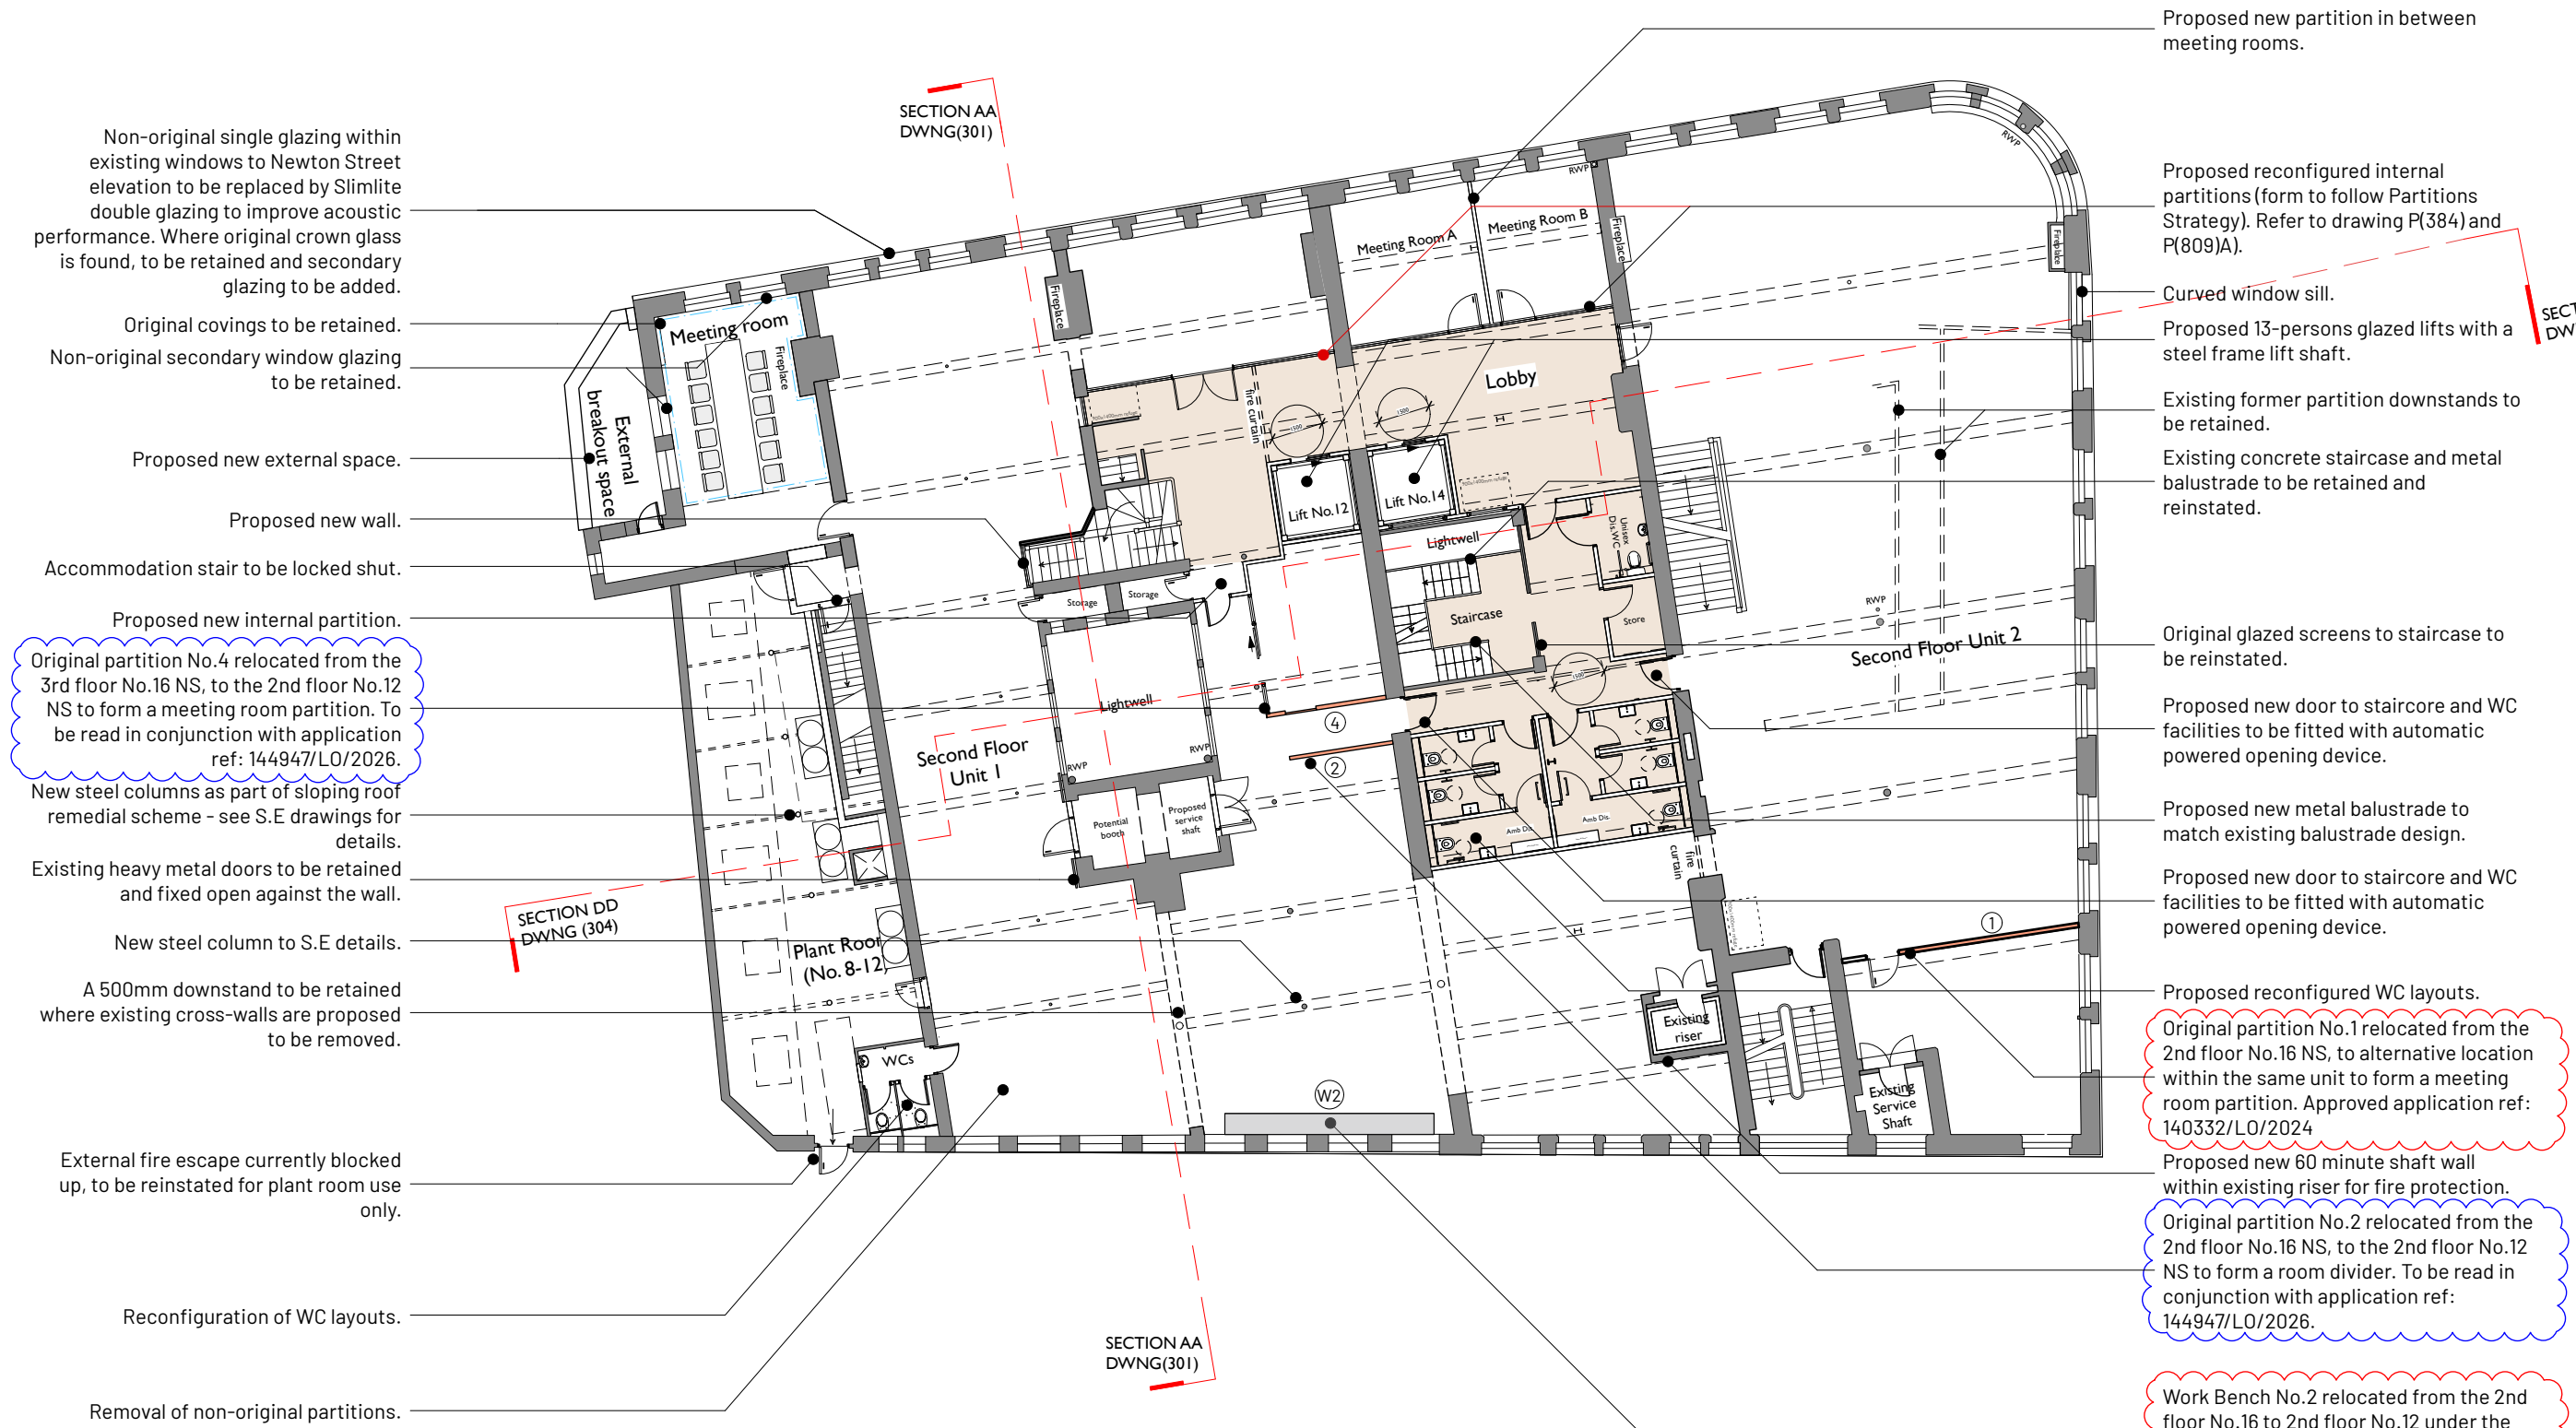


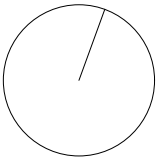

- Existing
- Proposed
- Downstand beams
- Drawing reference 1/312 (IBC)
- Existing covings
- Original partitions
- Workbench

Y	16/03/2026	New locations of re-used original partitions shown.	RD	AB
X	02/07/2025	Revisions to original application.	RD	AB
W	15/10/2018	Drawing issued to planning	ZS	ZS
REV	NOTE		DRN	CHK

8-16 Newton Street


Second Floor Plan Proposed

PROJECT REF.	1665
DRWG NO.	P(140)
REVISION	Y
SCALE	1:200 @ A3
DATE 1st DRAWN	Jan 18 ZS

SK sketch E existing P proposed T tender C construction F1 final issue

+44 161 236 0051
ARCHITECT@ATELIERMB.CO.UK

ATELIER.MB

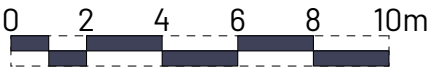

1:200 @A3