

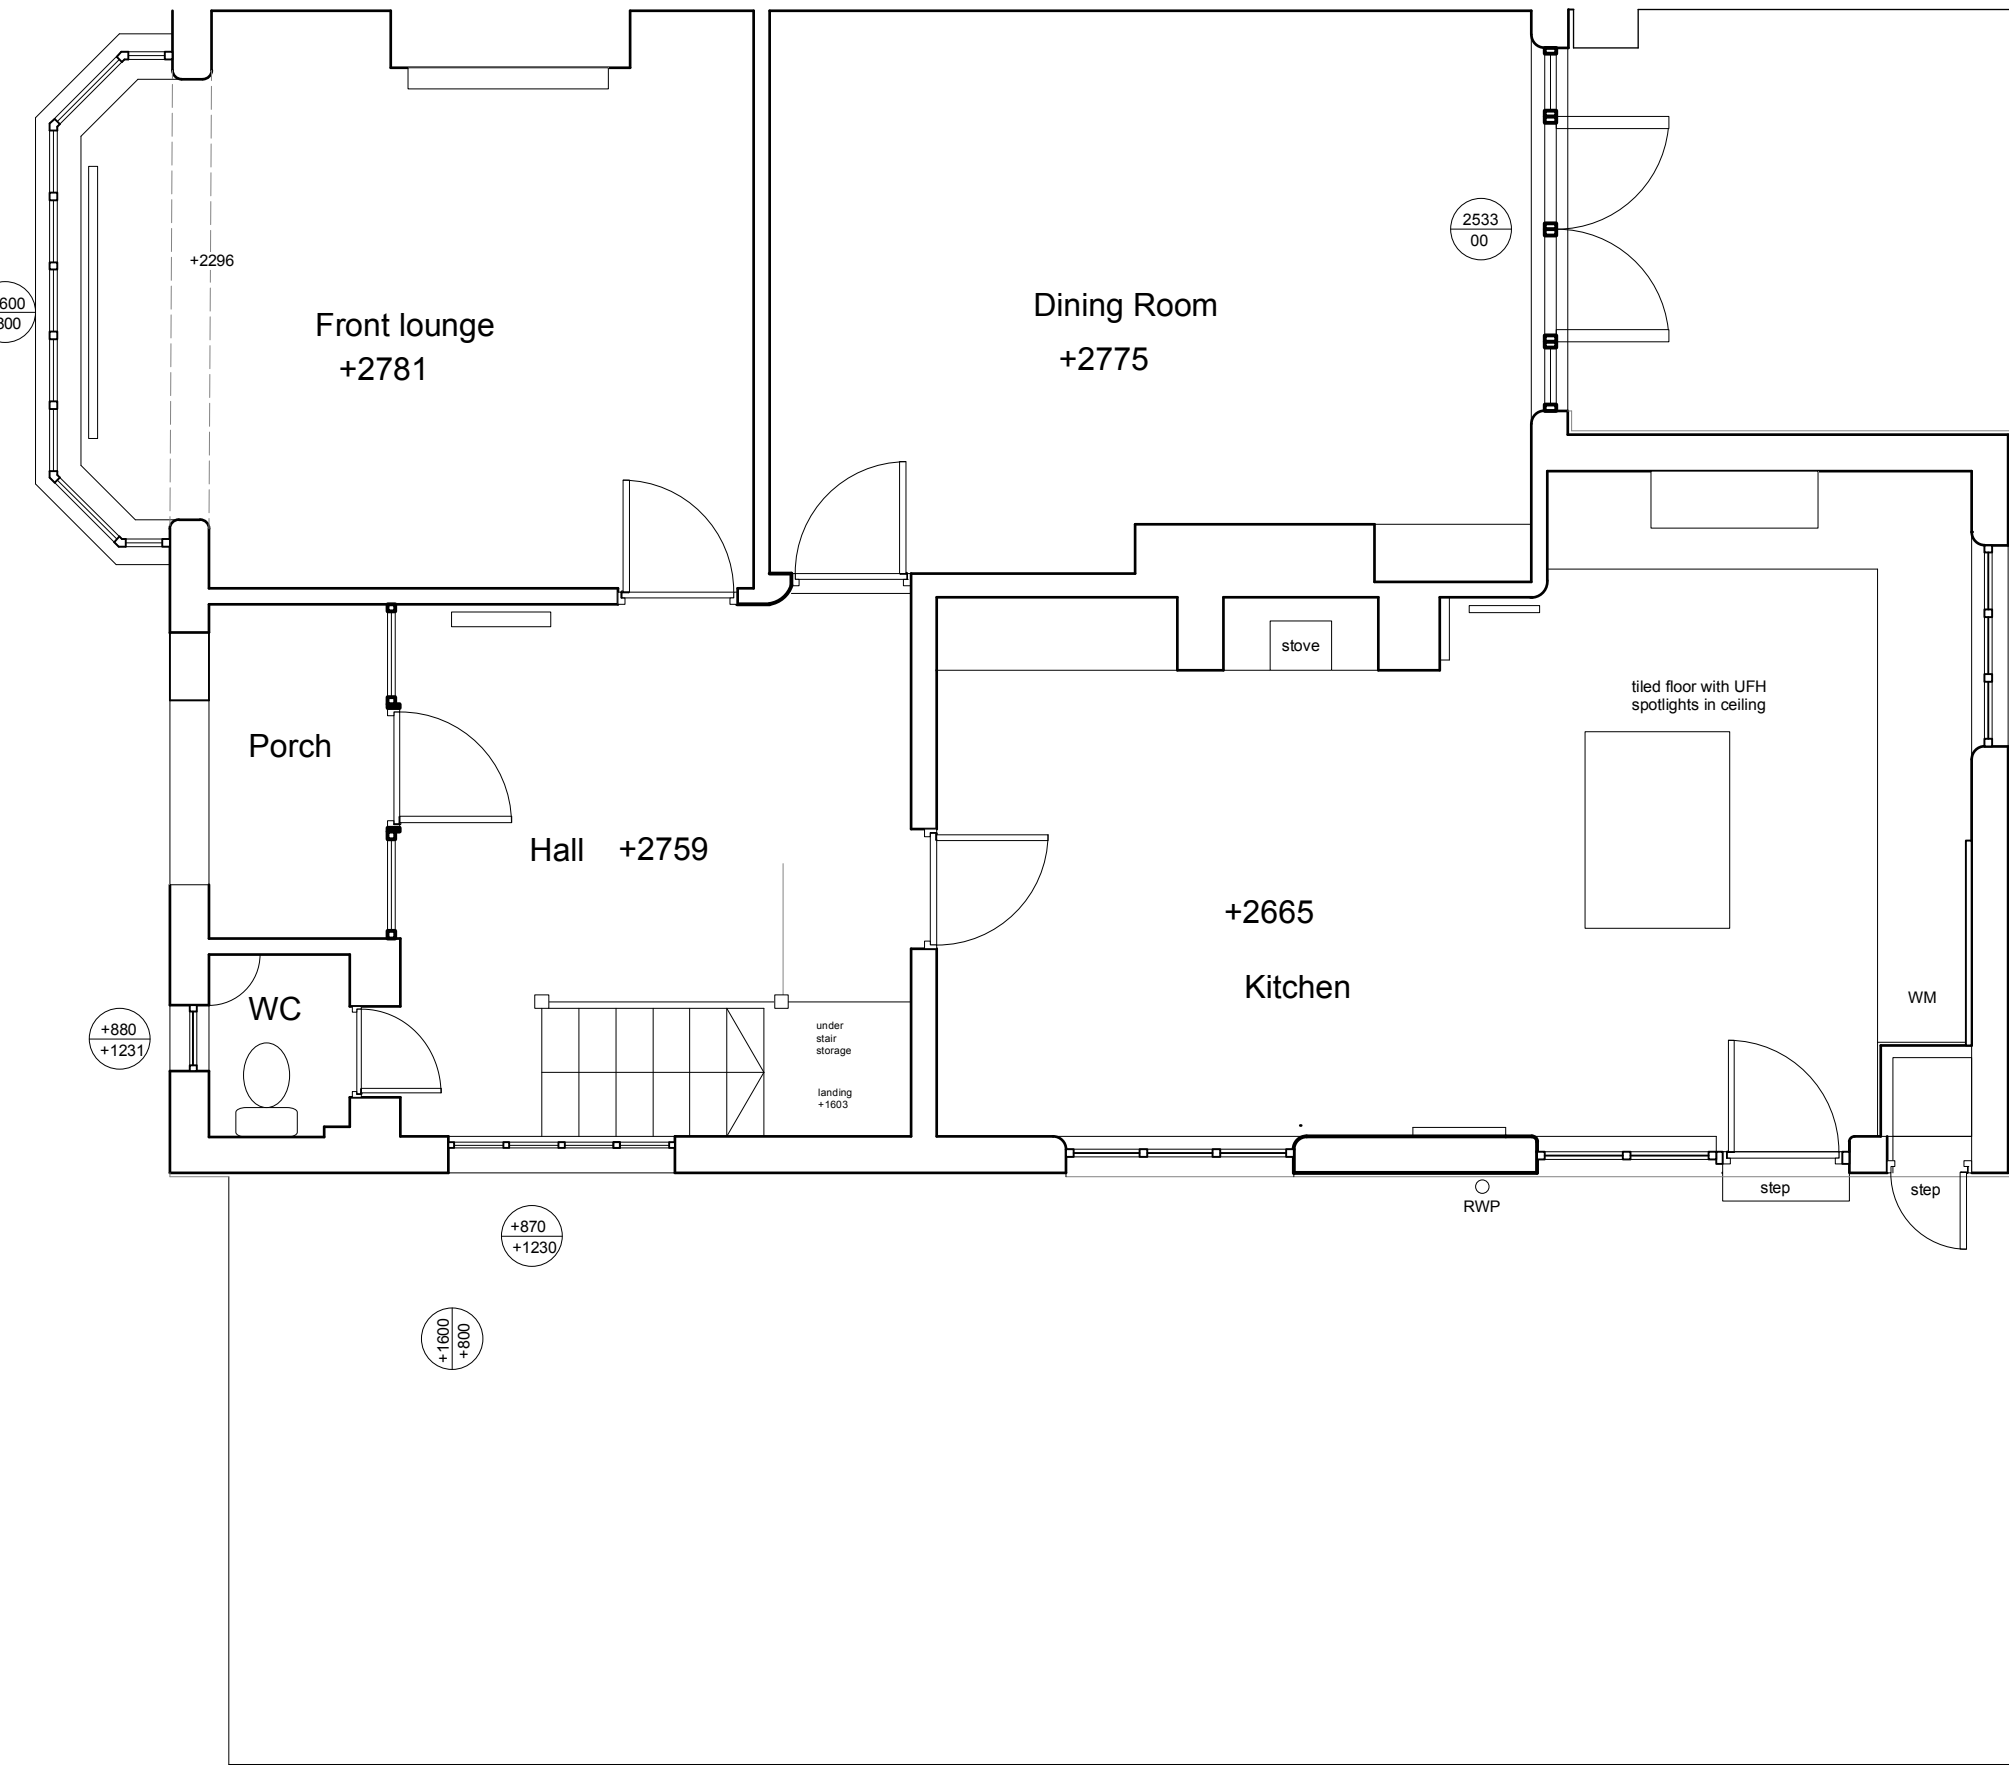


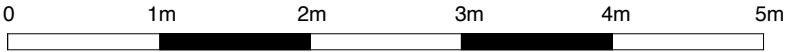

EXISTING GROUND FLOOR PLAN

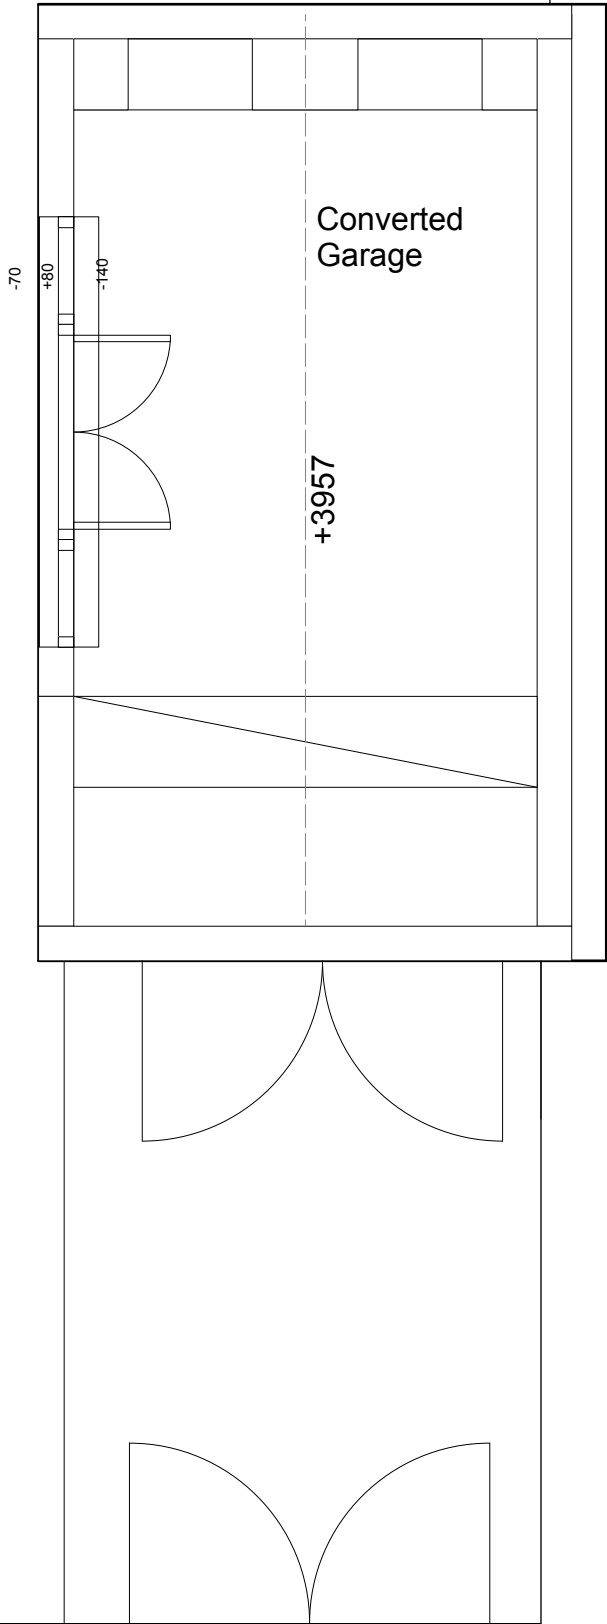

©COPYRIGHT This drawing is protected by copyright, it may not be reproduced in any form or by any means for any purpose, without gaining written permission from Paula Architecture Design.
NOTES This drawing is to be read in conjunction with all relevant Paula Architecture Design, Structural Engineer's, Service Engineer's, and Subcontractor drawings. Review all drawings and report any discrepancies to Paula Architecture Design prior to consulting. All structural walls to be confirmed by SE / Contractor on site. Do not scale from this drawing. All dimensions and levels including any abutment to existing structures to be checked on site prior to commencement. All dimensions in millimetres unless stated otherwise. Work from figured dimensions only. No deviation from details shown on this drawing is allowed without Paula Architecture Design's prior permission in writing. All work is to be carried out in accordance with British Standard Codes of Practice, Statutory requirements and the Contract Documents.

paula architecture design
 reimagining spaces

W \ WWW.PAULA-ARCHITECTURE-DESIGN.CO.UK
 E \ PAULA@PAULAARCHITECTUREDESIGN.CO.UK
 M \ +44 (0)7779302856
 102 ROSENEATH ROAD, URMSTON, MANCHESTER, M41 5AZ

CLIENT	Mr and Mrs Fordham
ADDRESS	15 East Meade, Chorltonville, M21 8GA
PROJECT DESCRIPTION	Internal remodeling, loft reconversion, infill extension and garage conversion
PROJECT ADDRESS	As Above

NOTES			TITLE	EXISTING GROUND FLOOR PLAN
Rev	Date	Description	DWG.NO.	2306 - EX - 101
			SCALE	1:50 @ A3
			ISSUE	Client
			DATE	17/04/25
			REVISION A	JOB NO. 2306