




D01 Grass Typical Detail
211 Detail - Scale 1:20

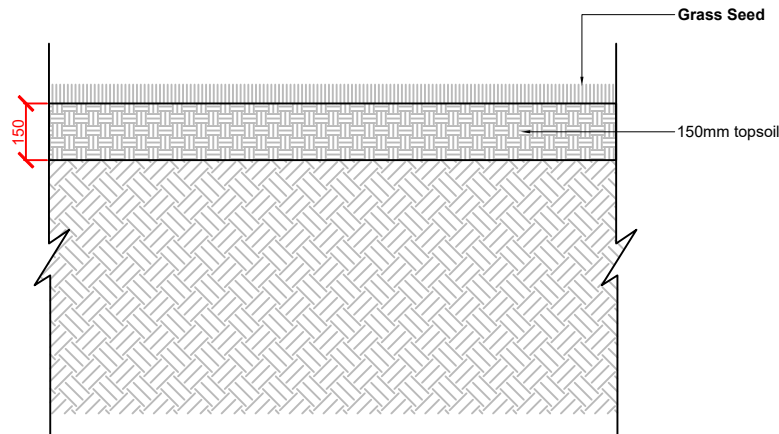


D02 Meadow / Grassland Planting (Seeded) Typical Detail
211 Detail - Scale 1:20

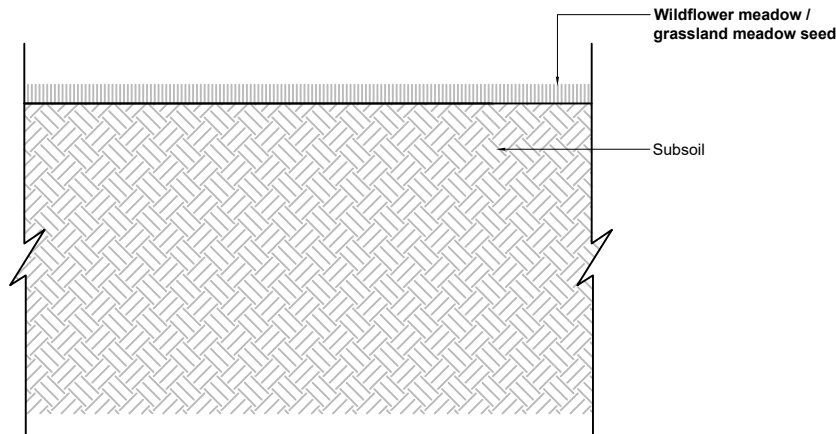


D03 Native Shrub Planting Typical Detail
211 Detail - Scale 1:20

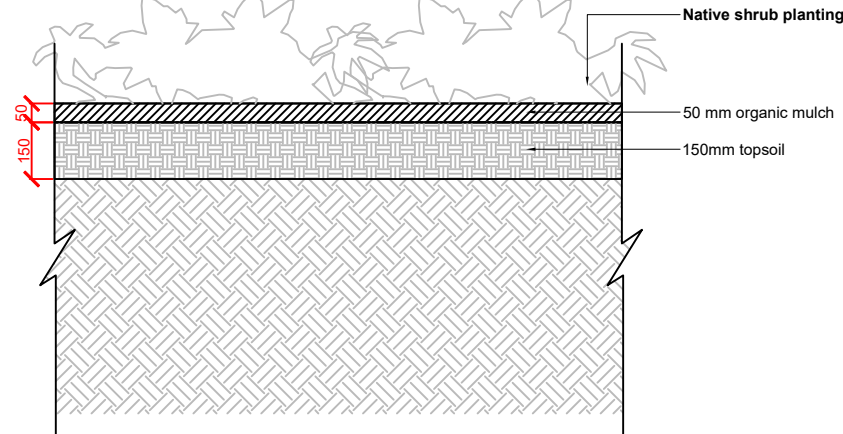


D04 Ornamental Shrub / Herbaceous / Ornamental Grass / Ferns / Hedge Planting Typical Detail
211 Detail - Scale 1:20

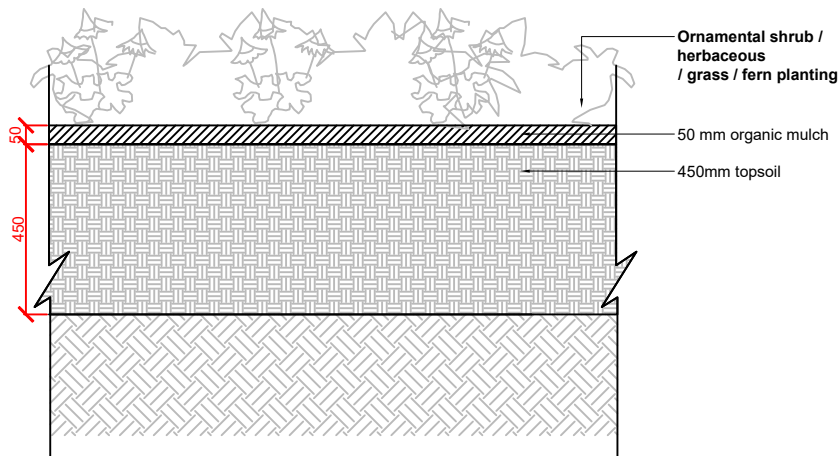


D05 Rain Garden Planting Typical Detail
211 Detail - Scale 1:20

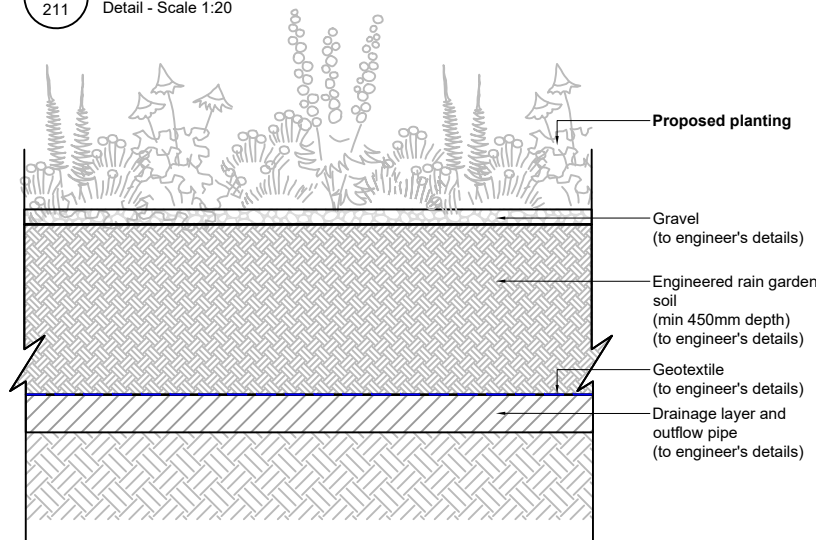


D06 Hedge Planting Typical Detail
211 Detail - Scale 1:20

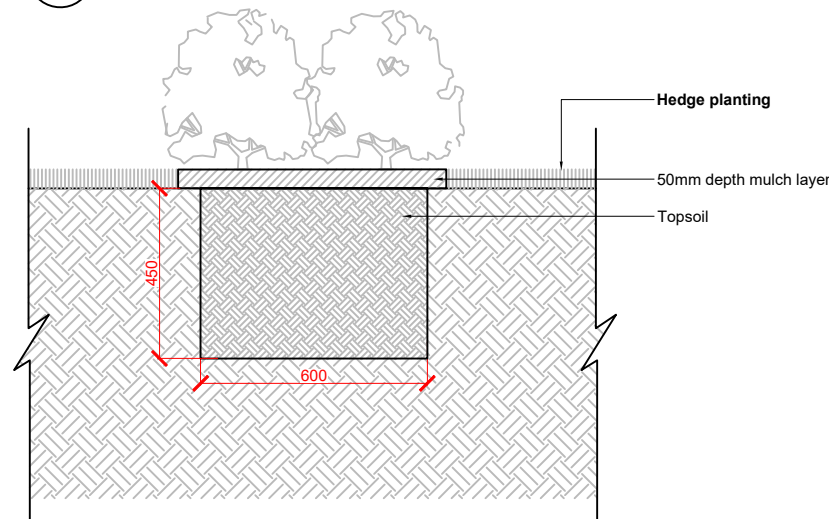

D07 Planting Terracing Interface Detail
211 Detail - Scale 1:20

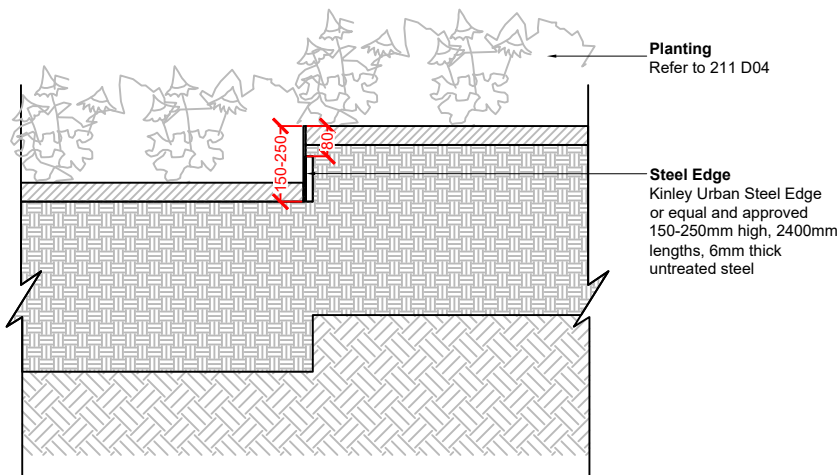


D08 Grass Terracing Interface Detail
211 Detail - Scale 1:20

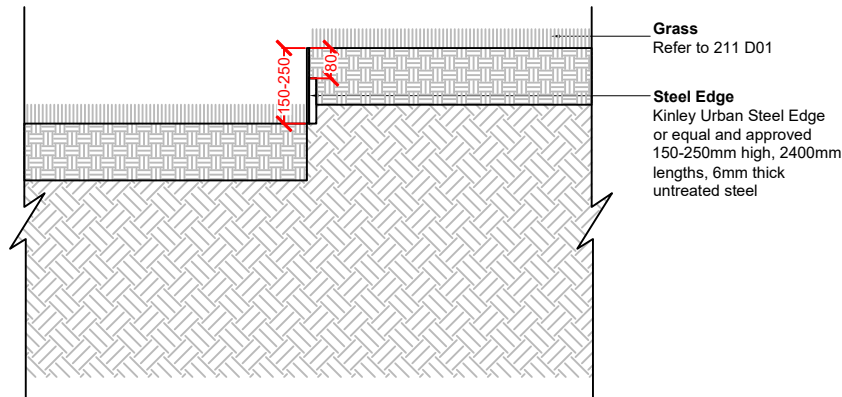

Do not scale this drawing (printed or electronic version).
Contractors must check all dimensions from site.
This drawing is copyright and is for use on this site only. This drawing should be read in conjunction with all relevant consultants drawings and specialist subcontractors / supply chain drawings and specifications.
All works to be carried out in accordance with the latest British Standards / Codes of Practice unless specifically directed otherwise in the specification.
Responsibility for the reproduction of this drawing in paper form, or issued in electronic format, lies with the recipient to check that all information has been replicated in full and is correct when compared to the original paper or electronic image.
Graphical representations of equipment on this drawing have been co-ordinated, but are approximations only. Please refer to the specifications and / or details for actual sizes and / or specific contractor construction information.

Notes:-

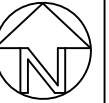

REV.	DATE	DESCRIPTION	DRAWN	CHK'D
P01	25/09/25	GATEWAY 2 SUBMISSION	SW	SA



A: Ground Floor, The Tower,
Deva City Office Park, Trinity Way,
Manchester M3 7BF

T: +44 (0) 161 312 3131

weareurbangreen.co.uk

Client:	ERIC WRIGHT CONSTRUCTION		
Project:	PHOENIX IRONWORKS		
Title:	SOFT LANDSCAPE DETAILS		
Issue:	PRELIMINARY		
Drawn:	IG	Checked:	AL
Project:	UG2890	Scale @ A3:	1:20
Dwg No:	240010-UG-ZZ-XX-D-L-0000211	Approved:	SW
		Date:	28/04/25
		Revision:	P01