


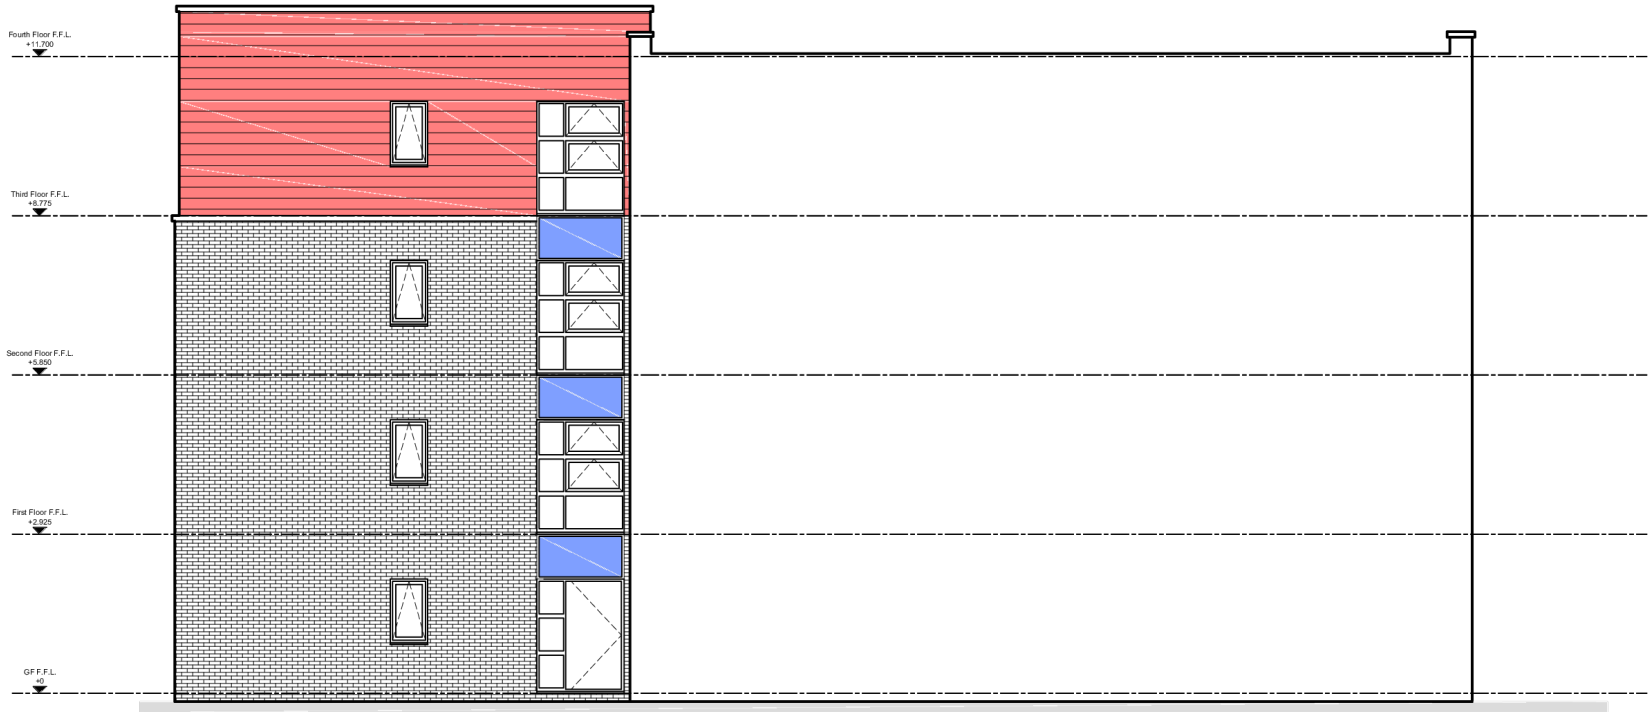

Proposed Sectional End Elevation - 5



Proposed Sectional End Elevation - 6

Notes:

Existing drawings based on existing PDF's supplied by the Client.

All levels & dimensions subject to site measure.

Contractors to seek advice from project Structural Engineer or Architect if unsure of any dimensions or setting out.

This drawing has been derived from information provided by others. Following strip out works site dimensions to be provided to enable verification of proposed drawings.


All cladding systems are shown for illustration only. Where systems are ventilated an appropriate air gap should be provided top and bottom of the wall with insect mesh. Refer to manufacturers / suppliers details and installation guides for full details.


All cladding systems are subject to confirmation, coordination and final approval by cladding specialist sub-contractor.

Existing wall, floor and external openings are shown indicative only and is subject to site verification.

Cladding setting out information is to be provided by others at a later All dimensions, details, and tolerances related to cladding installation remain provisional until receipt of final setting out information.

Legend:

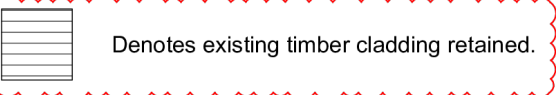-  Denotes proposed Walnut horizontal Everlap, boards ship lapped with 30mm head lap, hidden fixing behind lap.
-  Riddle grey Valcan vitradual cladding, to match existing arrangement.
-  Denotes existing timber cladding retained.

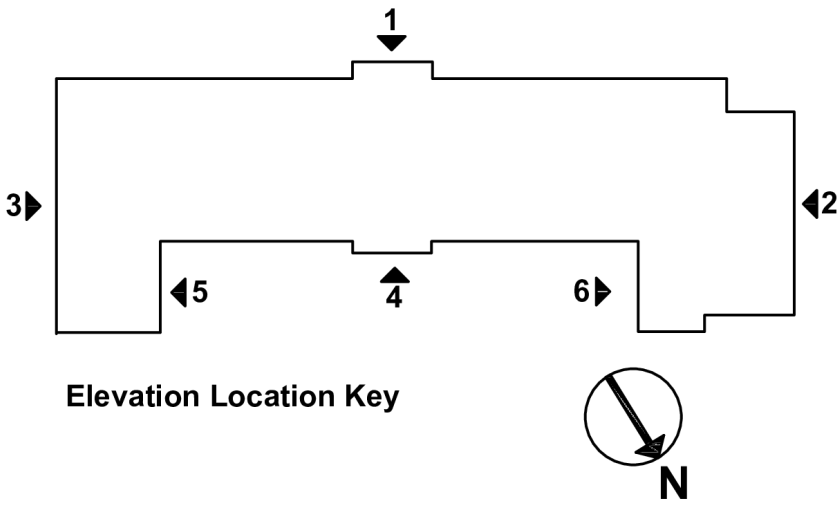

Elevation Location Key

P04	04.02.2026	Select areas of existing timber cladding retained As per the recommendation within the CHPK Fire Engineering FRAEW	SH	SH
P03	20.11.2025	Material notes updated.	KGF	DB
P02	10.11.2025	Additional cladding panels included shown clouded.	DB	SH
P01	27.10.2025	First issue	DB	SH

Rev:	Date:	Description:	By:	Auth:

P+HS
architects

a. The Old Station
Station Road
Stokesley
TS9 7AB
e. Stokesley@pandhs.co.uk
t. 01642 712 684
w. www.pandhs.co.uk

Client:
Unite Construction

Project No:	Project Name:
4187	Boulevard Fire Remediation

Document Reference:						
Project	Originator	Functional	Spatial	Form	Discipline	Number
4187	- PHS	- ZZ	- ZZ	- DR	- A	- 21006

Proposed Elevations
Sheet 3 of 3

Status:	Description:	Revision:
Code	INFORMATION	Code
S2		P04

Created By:	Authorised By:	Date of first issue:	Scale at A1:
DB	SH	27.10.2025	1:100

This document is © P+HS Architects. If in doubt ASK. Drawing measurements shall not be obtained by scaling. Verify all dimensions prior to construction or product manufacture. Immediately report any discrepancies on this document to the Architect. This document shall be read in conjunction with associated models, specifications and related consultants documents.