



NOTE  
This drawing is to read in conjunction with all other Architects drawings and all Structural Engineers drawings details and calculations.  
It is the contractors responsibility to check all dimensions prior to fabrication or construction, any discrepancies to be reported to the Architect.

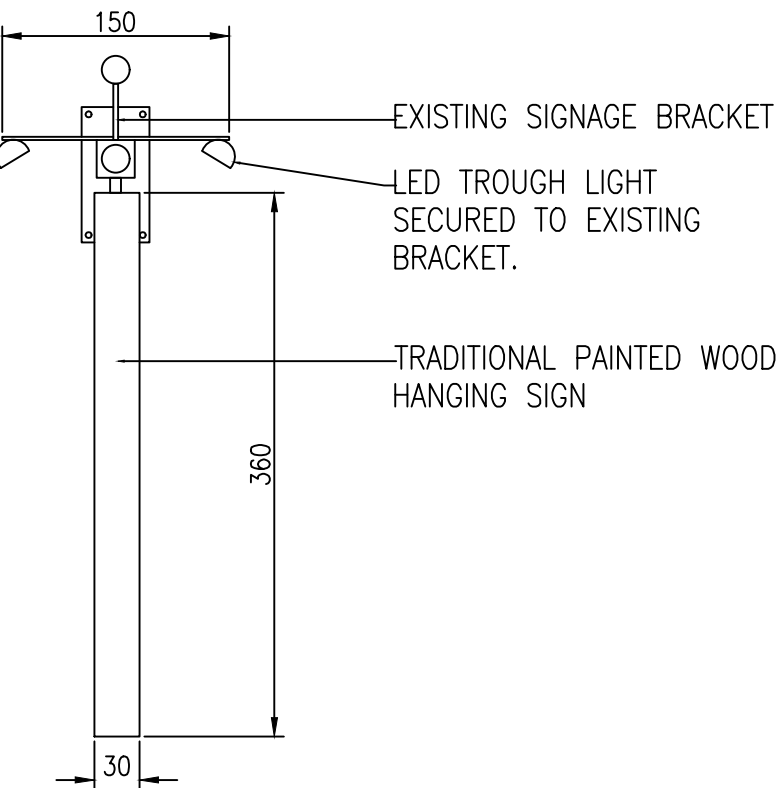

PROJECTING SIGN  
SIDE ELEVATION  
SCALE 1:5

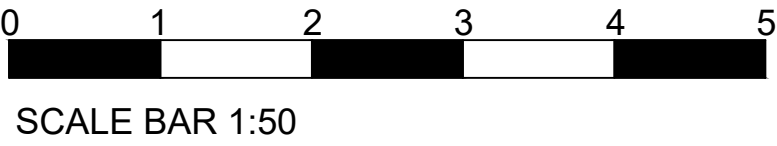

| REVISIONS                                            |     |          |
|------------------------------------------------------|-----|----------|
| FIRST ISSUE                                          | XXX | 05.01.26 |
| REV A: REVISED TO SHOW FULL PROPOSED WORKS           |     | 11.02.26 |
| REV B: REVISED TO SHOW SIDE ELEVATION SIGNAGE FASCIA |     | 09.03.26 |
| REV C: UPDATED IN LINE WITH PLANNING FEEDBACK        |     | 11.03.26 |
| REV D: REVISED TO SHOW MENU CASE AND UPDATE NOTES    |     |          |

iCatch Design  
INTERIOR DESIGN

10 KILWORTH AVENUE  
SALE, CHESHIRE  
M33 4SL  
TEL: 07982 539728  
WWW.ICATCHDESIGN.WX

Project  
THE BADGER  
24 DALE STREET  
MANCHESTER M1 1FY

Drawing  
PROPOSED EXTERNAL ELEVATIONS

Date SEPTEMBER 2025 Drawn By SS Scale 1:50

|                               |                        |              |
|-------------------------------|------------------------|--------------|
| Drawing Status<br>INFORMATION | Drawing No.<br>0249-10 | Rev No.<br>D |
|-------------------------------|------------------------|--------------|

# Proposed External Elevations

Scale 1:50