

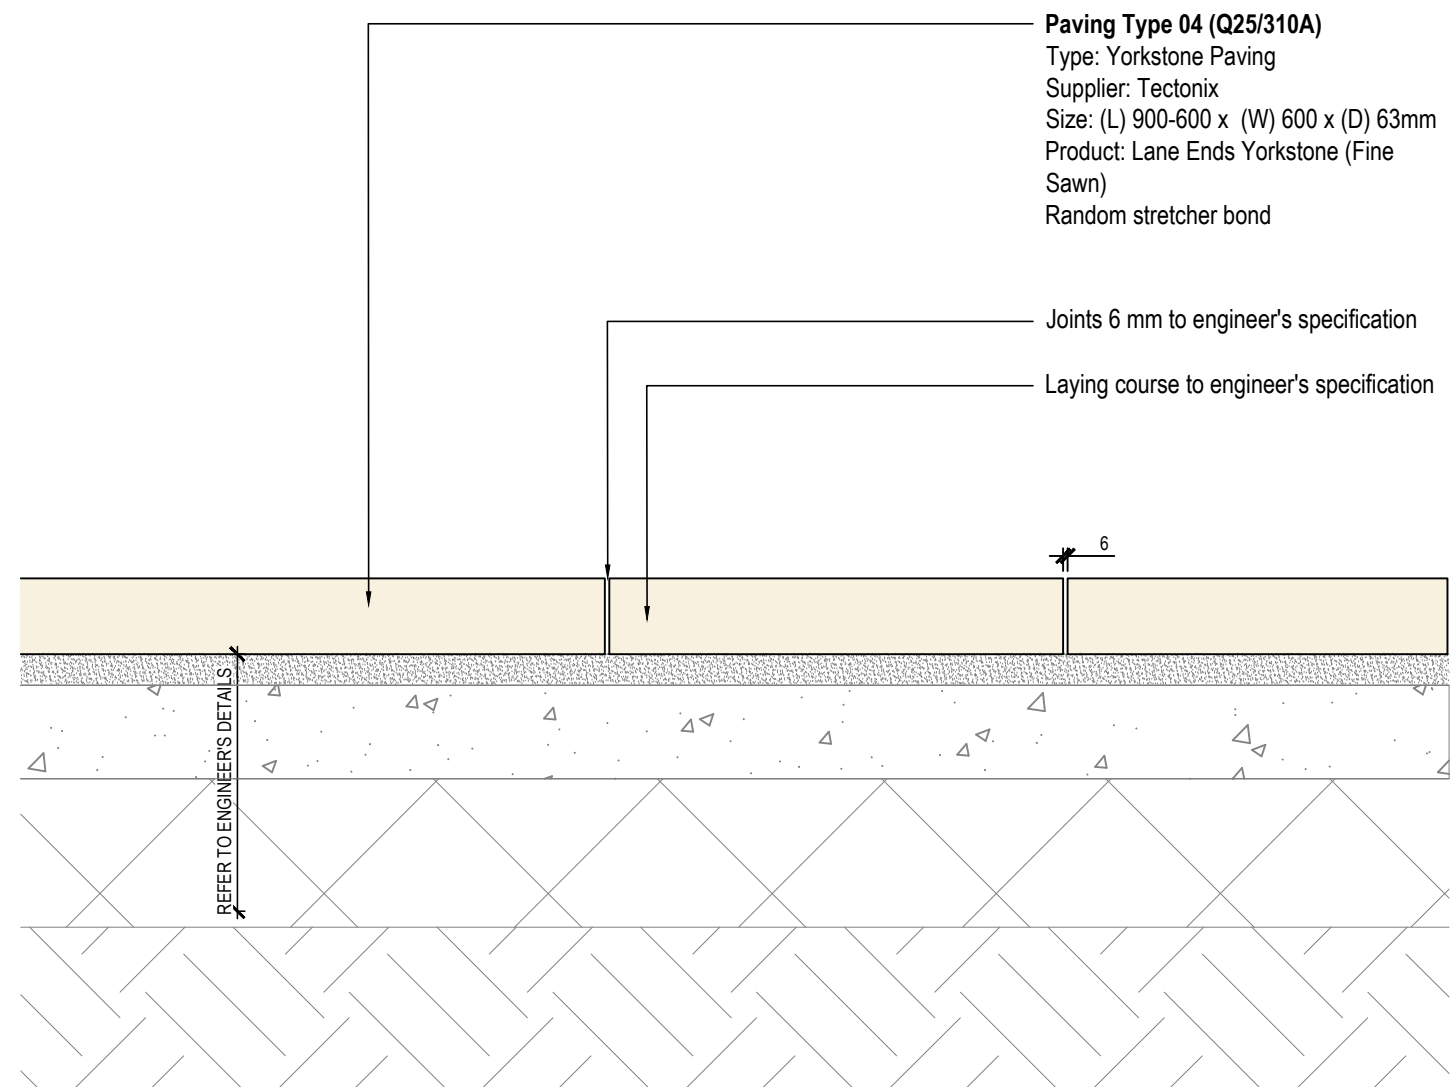
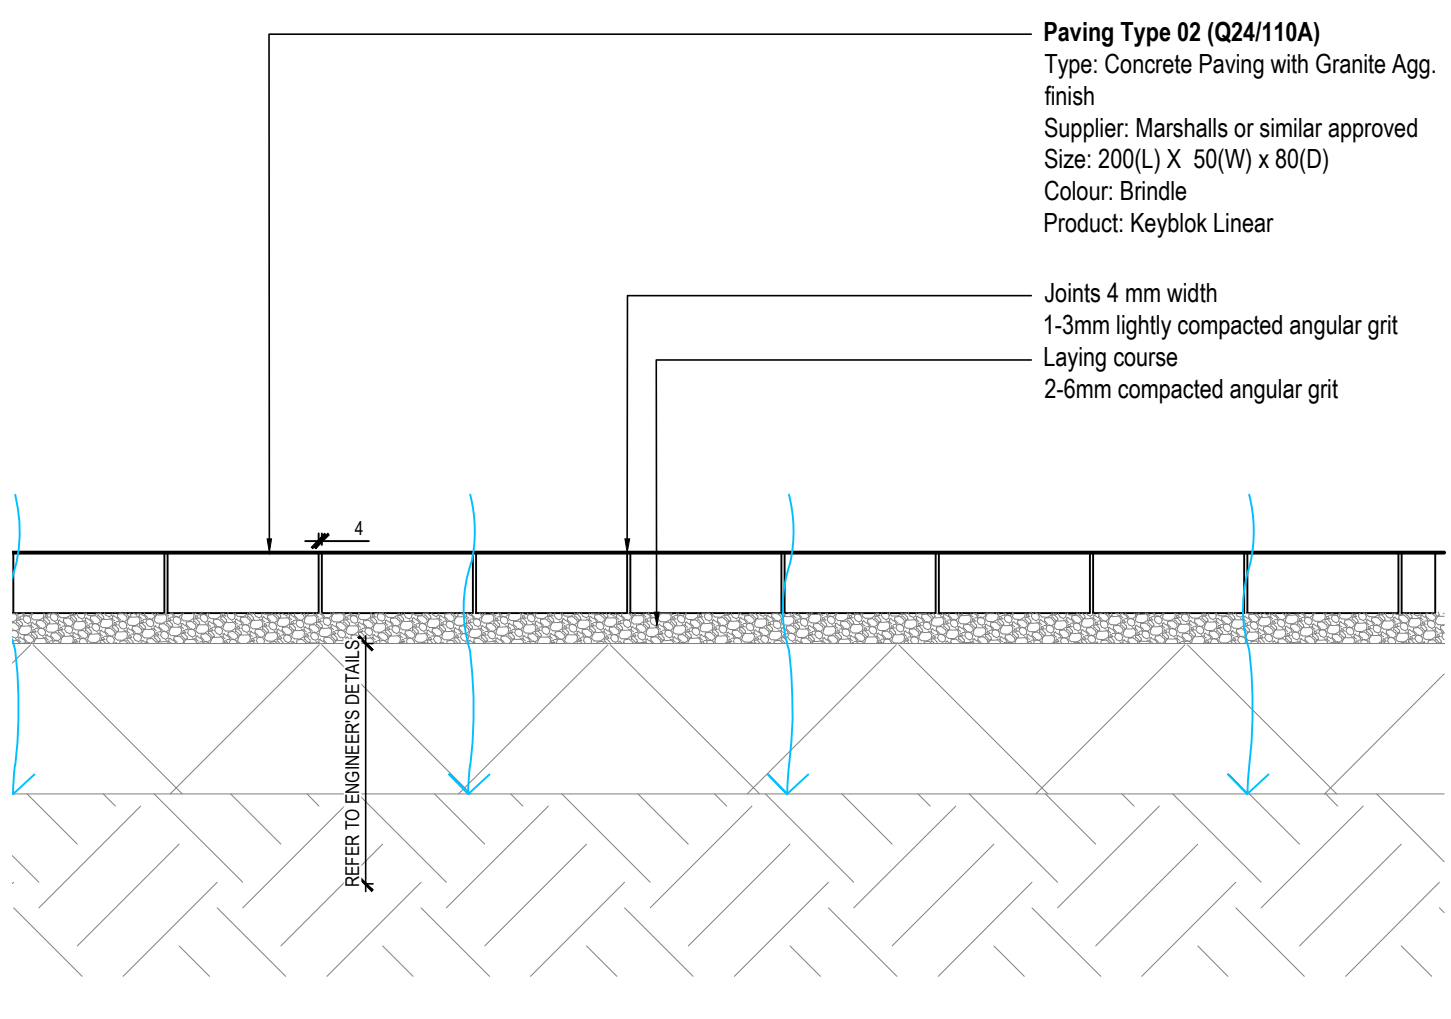
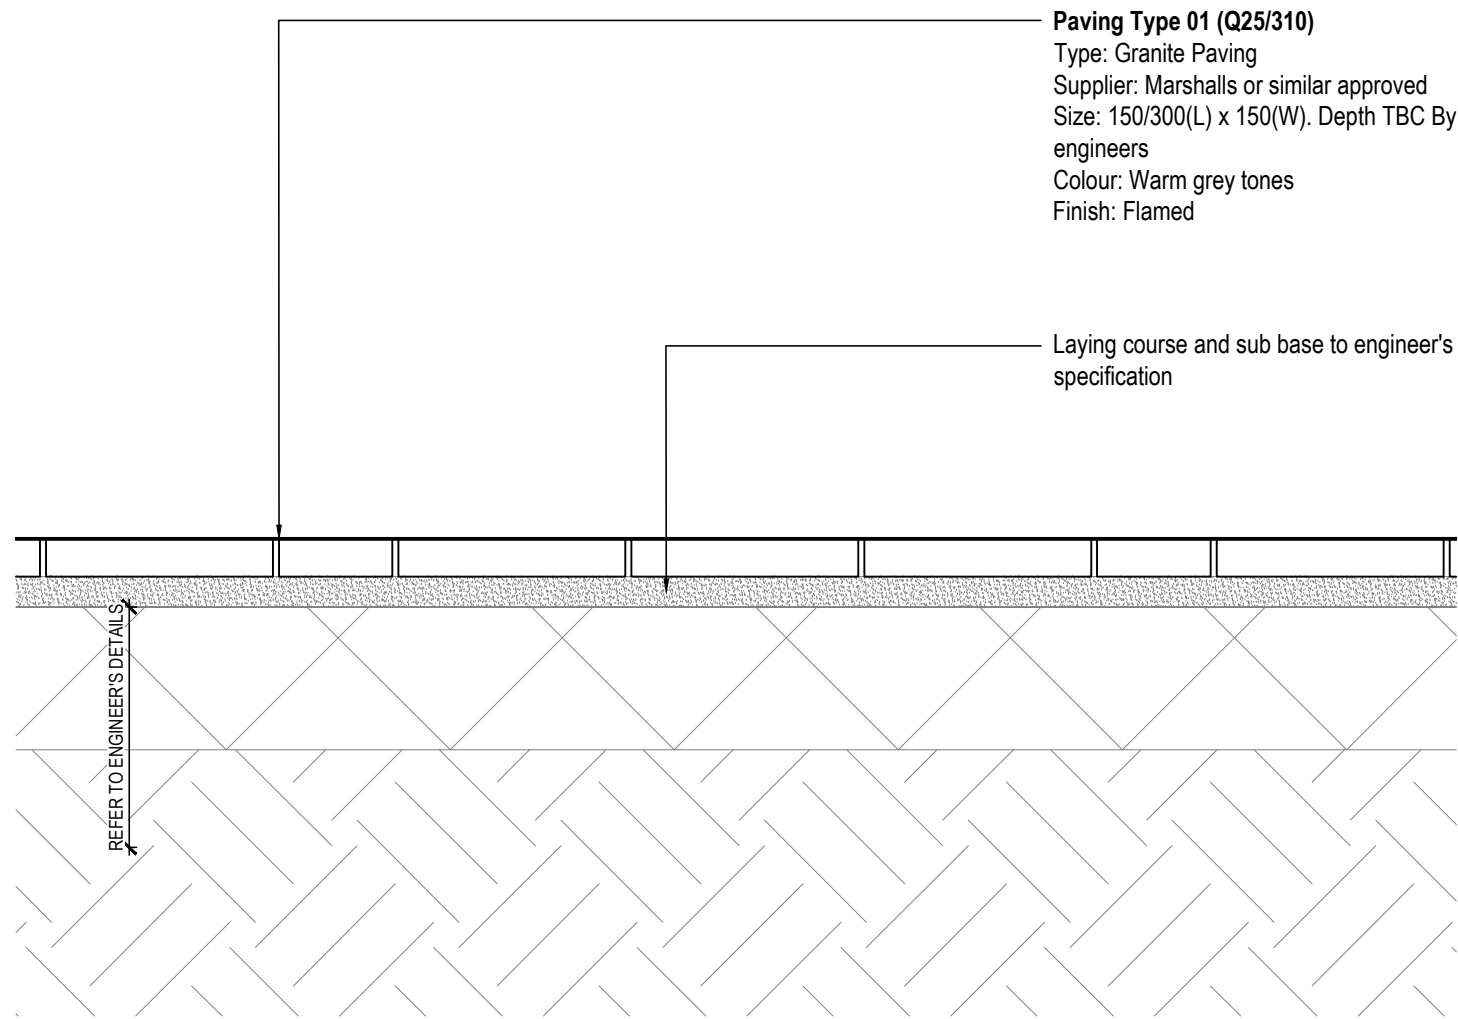
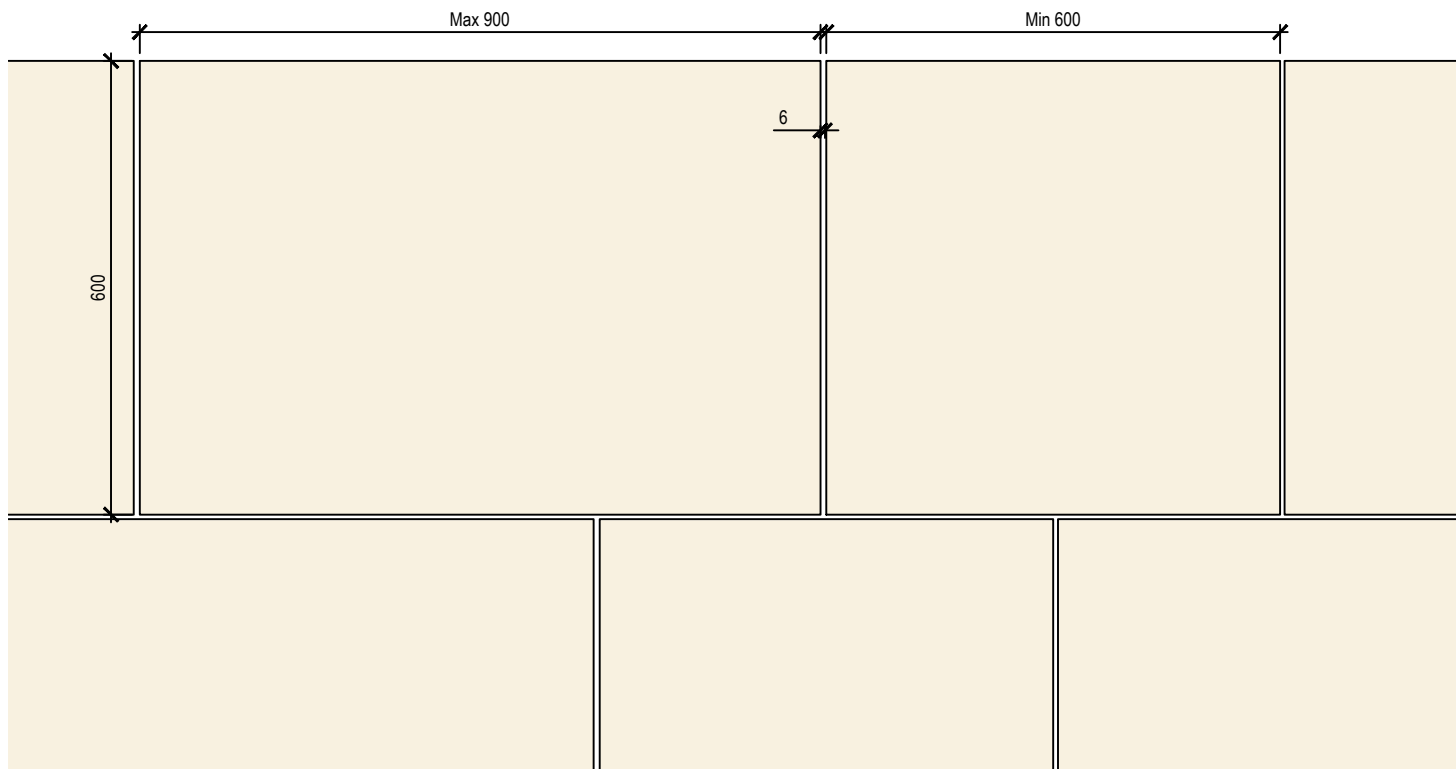
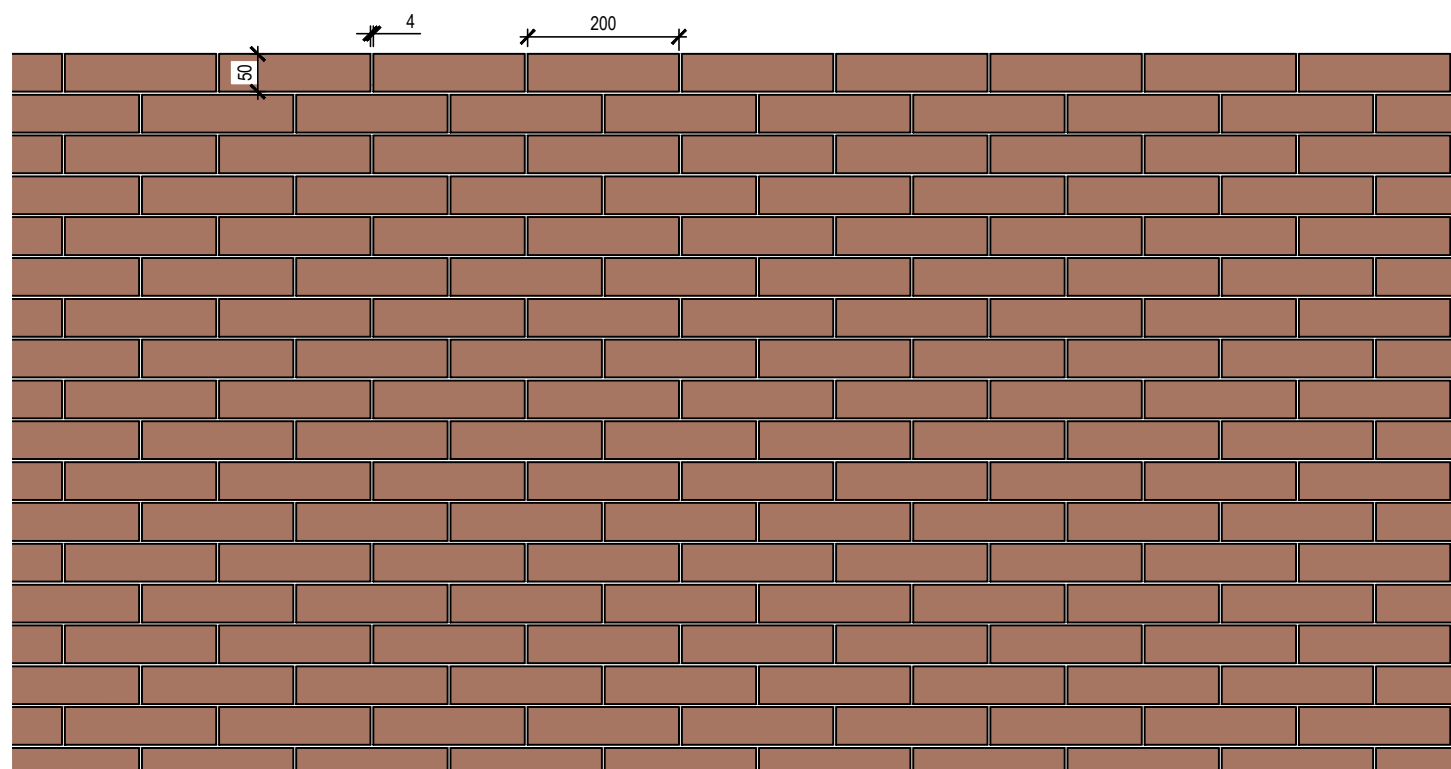
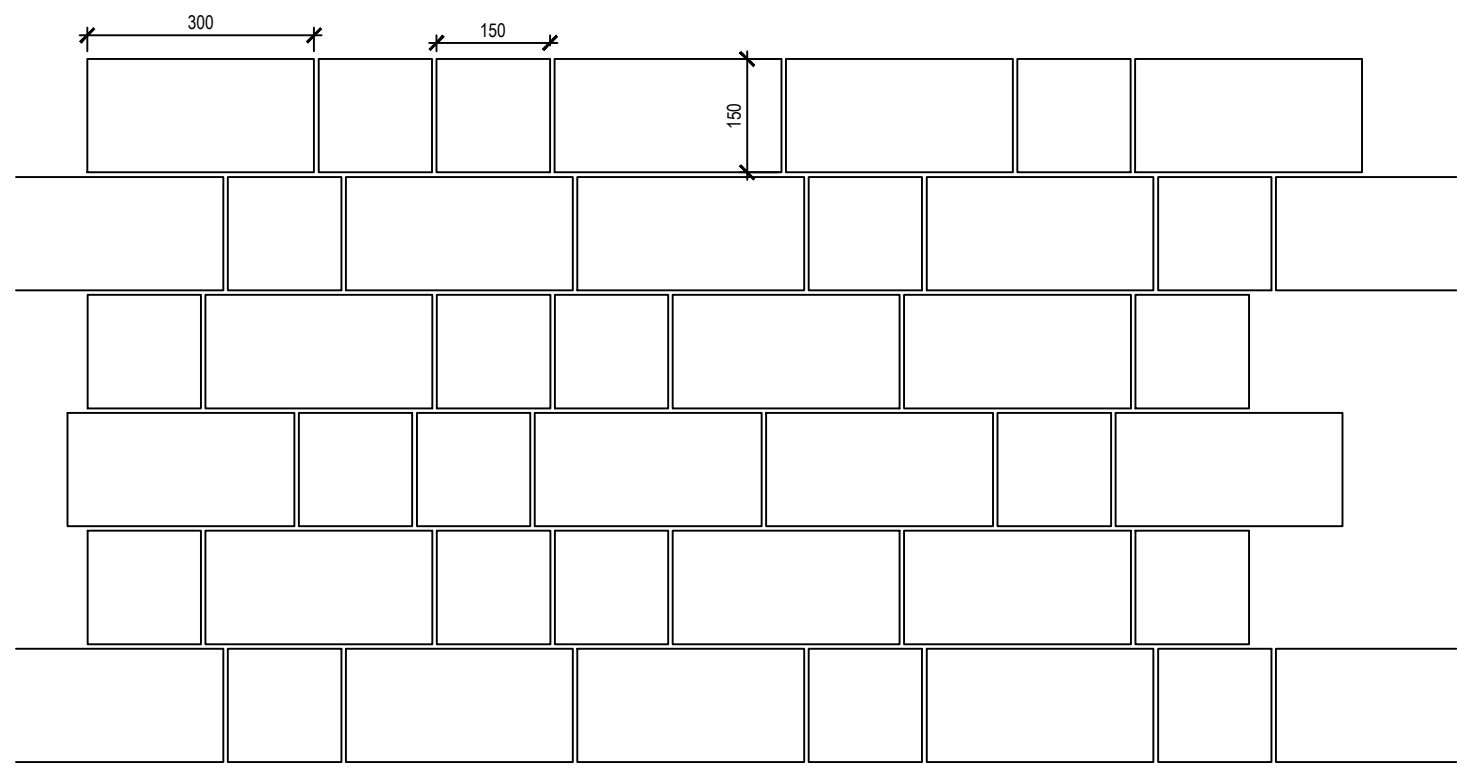
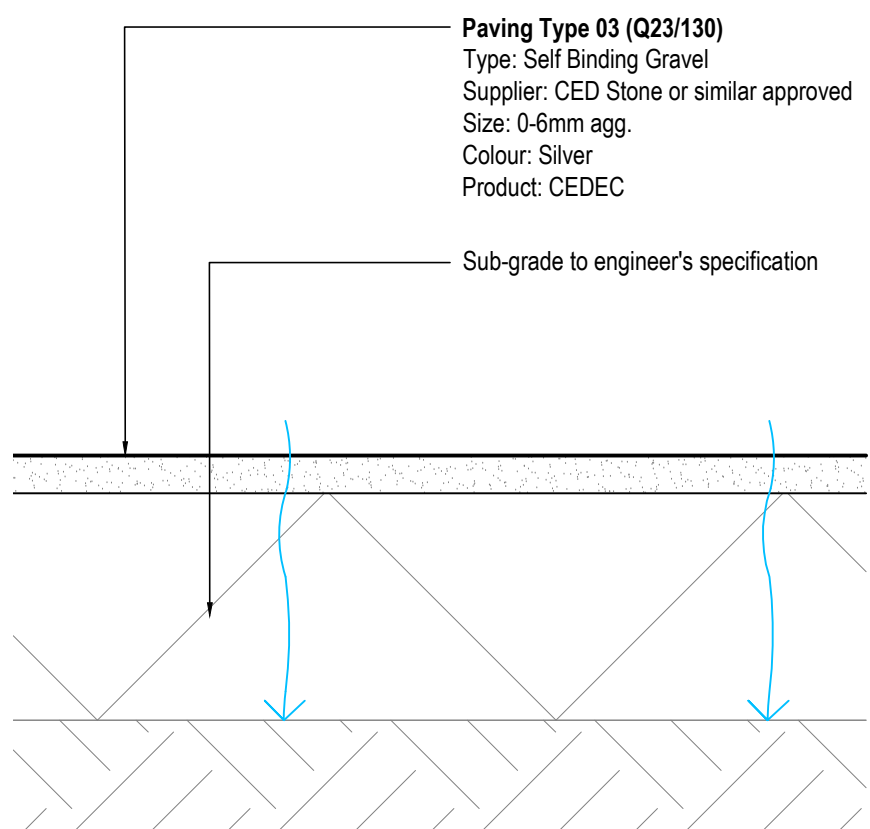
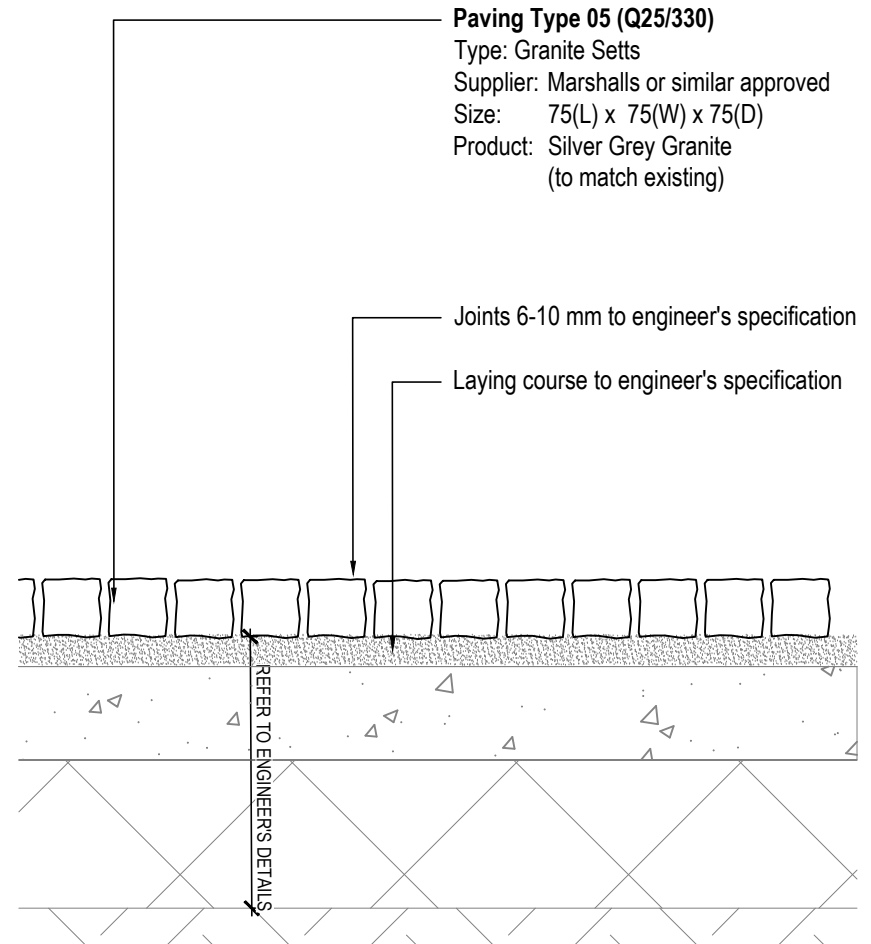
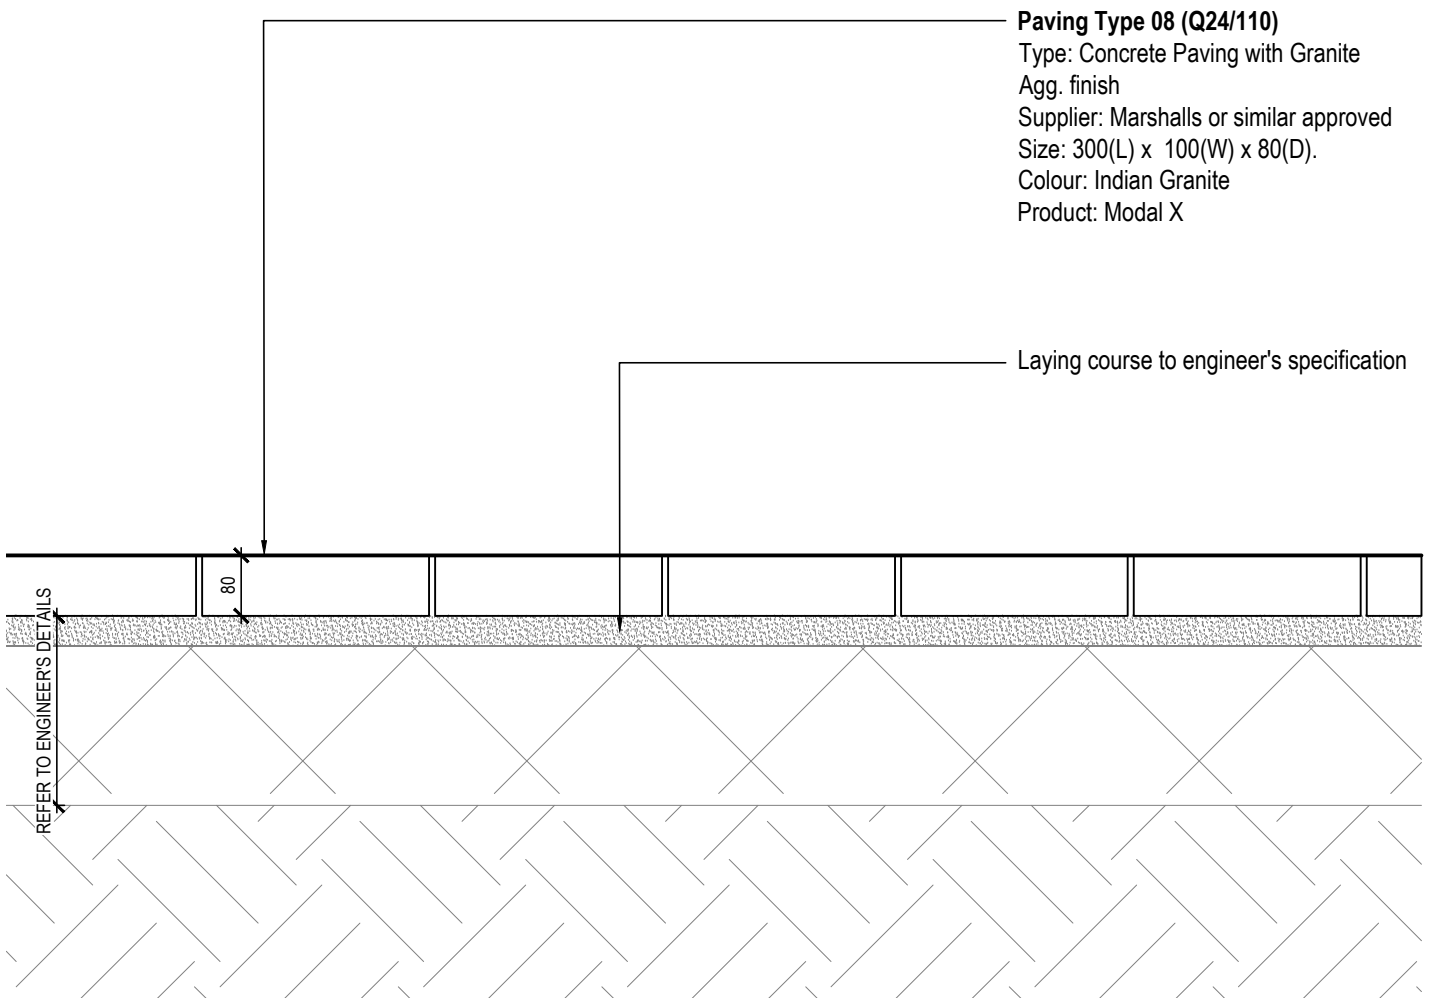
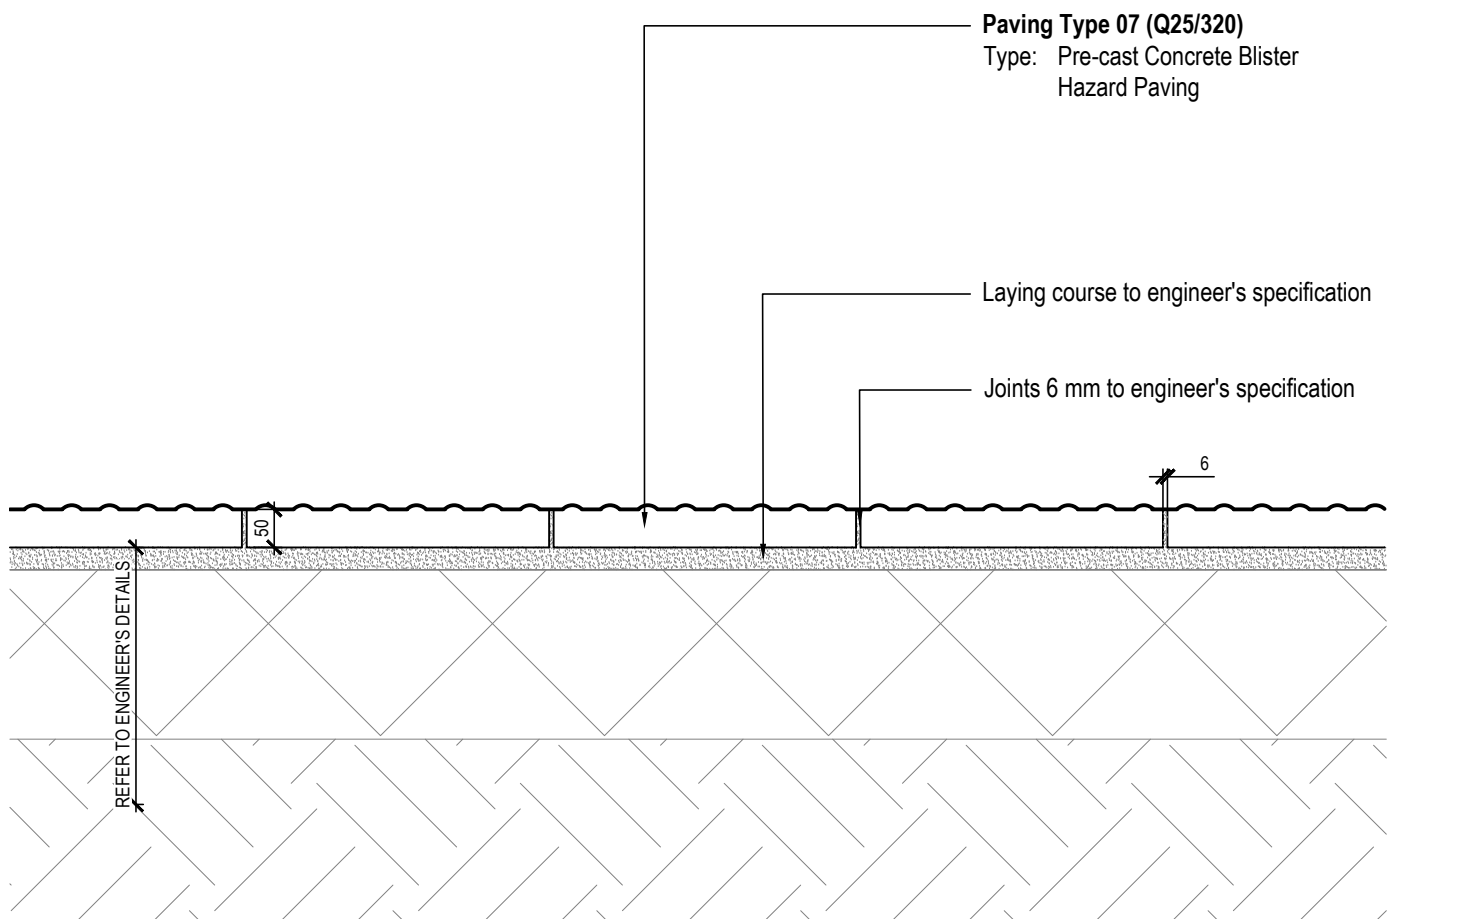
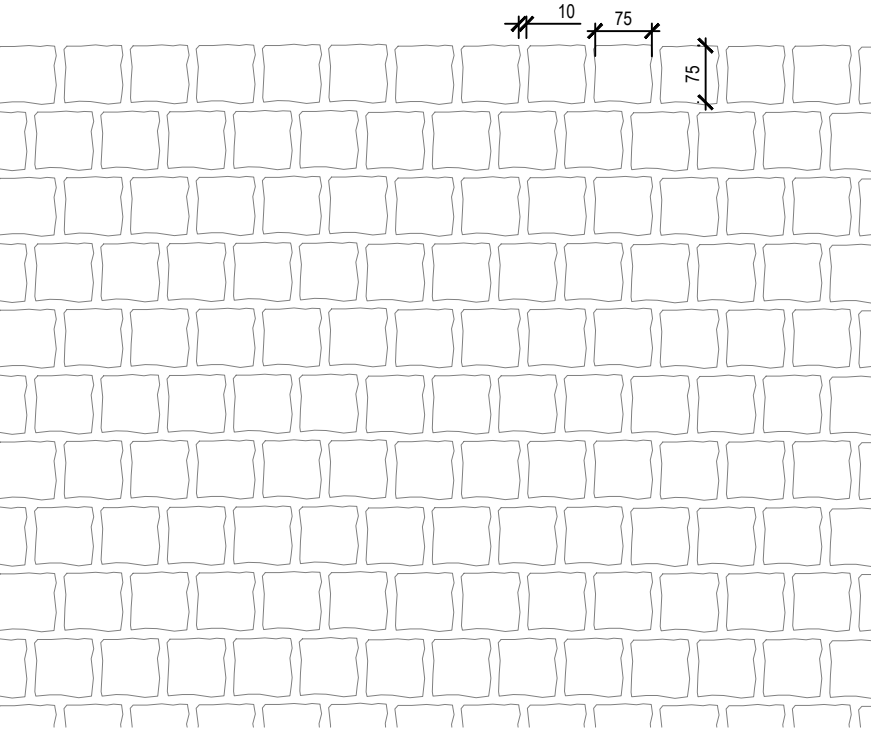


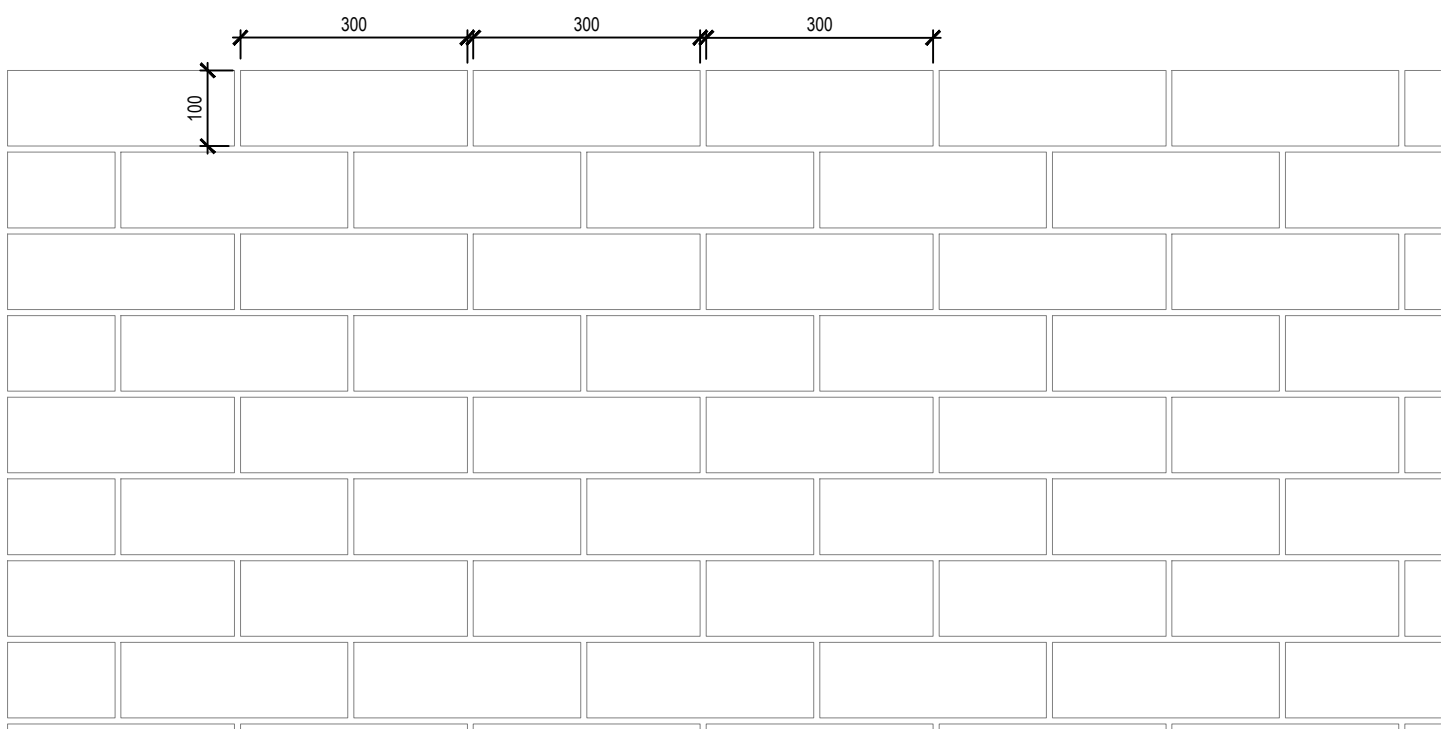

01
000301 REF P1 - TYPICAL GRANITE PAVING DETAIL
Scale 1: 10 @A1

02
000301 REF P2 - TYPICAL PERMEABLE CONCRETE BLOCK PAVING
Scale 1: 10 @A1

03
000301 REF P4 - TYPICAL YORKSTONE PAVING DETAIL (PEDESTRIAN/VEHICULAR)
Scale 1: 10 @A1

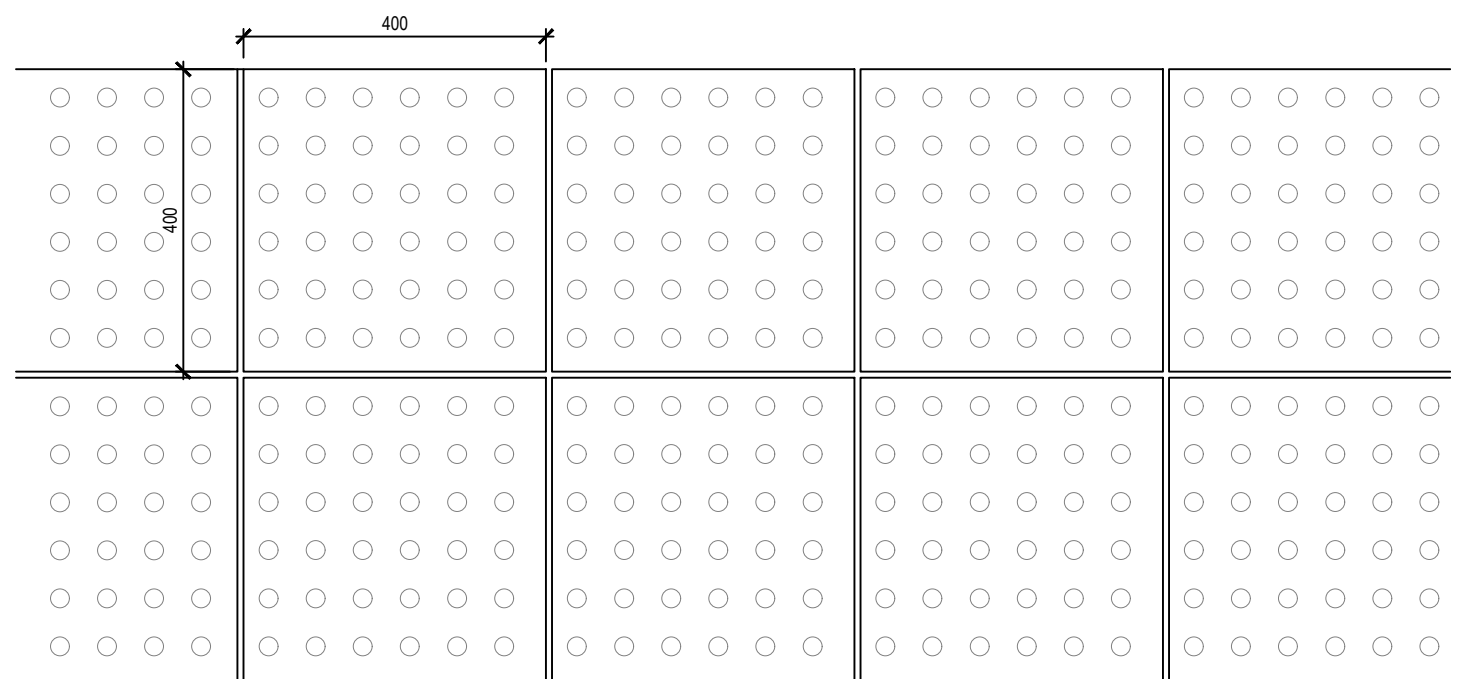

04
000301 REF P7 - BLISTER TACTILE PAVING
Scale 1: 10 @A1

05
000301 REF P8 - TYPICAL CONCRETE BLOCK PAVING
Scale 1: 10 @A1


08
000301 REF P5 - GRANITE SETTS
Scale 1: 10 @A1

07
000301 REF P3 - SELF BINDING GRAVEL
Scale 1: 10 @A1

rev	details	by	date
P00	FIRST ISSUE FOR STAGE 4	TH	27.06.2024
P01	TITLEBLOCK UPDATED	TH	01.07.2024
P02	STAGE 5	ER	07.01.2025
P03	Planning NMA	ER	28.05.2025
P04	Planning NMA	ER	16.09.2025
P05	Planning NMA	OC	22.09.2025
P06	STAGE 5	ER	13.10.2025
C01	CONSTRUCTION	ER	30.10.2025
C02	FINAL ISSUE	ER	10.02.2026
C03	FINAL ISSUE	ER	11.03.2026

Notes

- Do not scale from drawing, use figured dimensions only
- All dimensions to be checked onsite
- This drawing to be read in conjunction with all other Gillespies drawings and specifications

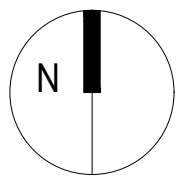

Ordinance Information shown is reproduced from Ordnance Survey material with the permission of Ordnance Survey on behalf of the Controller of Her Majesty's Stationary Office @ Crown Copyright. Unauthorised reproduction infringes Crown Copyright and may lead to prosecution or civil proceedings. License No. 1000 17362

Project title

ELIZA YARD, ANCOATS
P21641-00-000

PAVING DETAILS 01

FINAL ISSUE	Purpose of Issue	Scale	Drawn TH
	As shown @ A1	Date	Checked SB
	05.06.2024	Drawing number	Revision
EYJW-GIL-EX-00-DR-L-000301			C03
Drawing Status			



Gillespies