


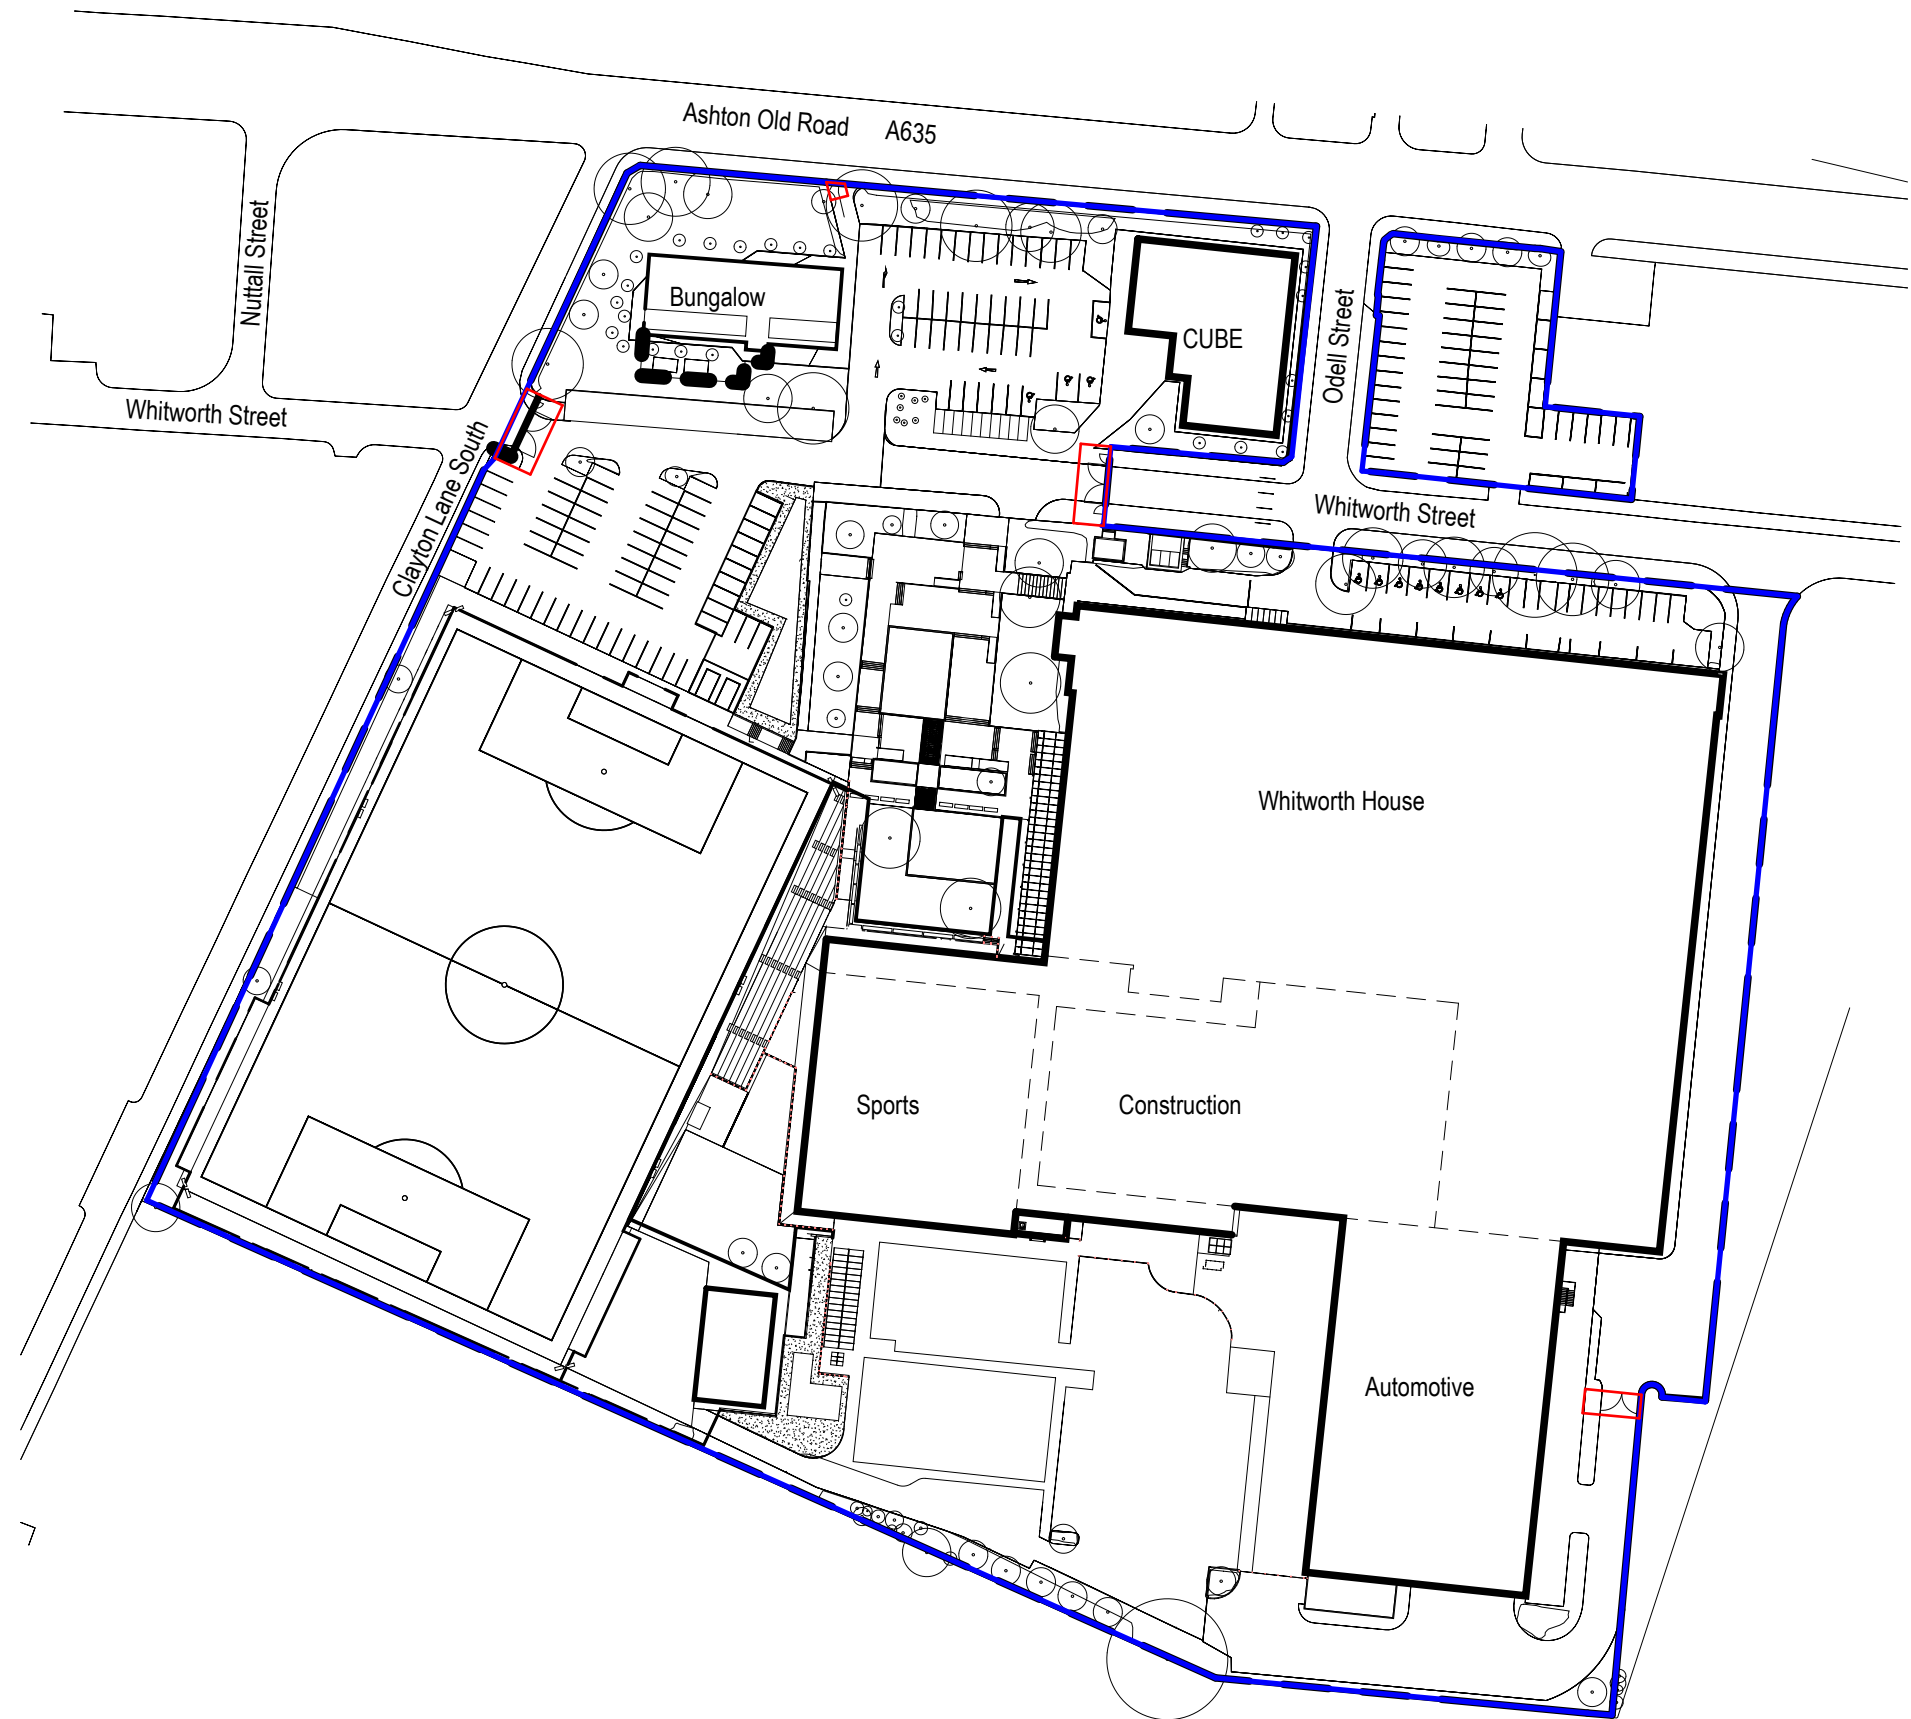

Site address:

The Manchester College
Openshaw Campus
Ashton Old Road
Openshaw
Manchester
M11 2WH

Application boundary
262 sqm or 0.262 ha


Site ownership boundary
47130 sqm or 47.13 ha

1

Location Plan

1 : 1250

Scale 1:1250

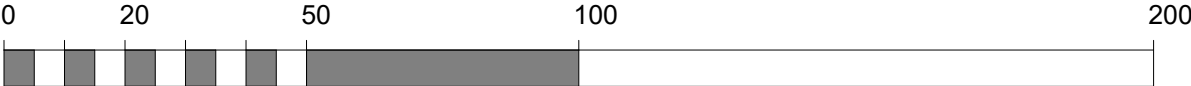

Client: The Manchester College
Project: Openshaw Engineering
Job No.: 1461
Date: 03/31/26
BIM Model: OPEB-10A-M3
QA: AP ADS
Scale: As indicated@A3
Drawing: **Location Plan**
Rev notes: i181 - Gate Application

OPEB-10A- V0- XX-DR- A- **0012-L1**



10architect. unit 16, 12 hilton street, manchester, m1 1jf