






ELEVATION
SCALE 1:20

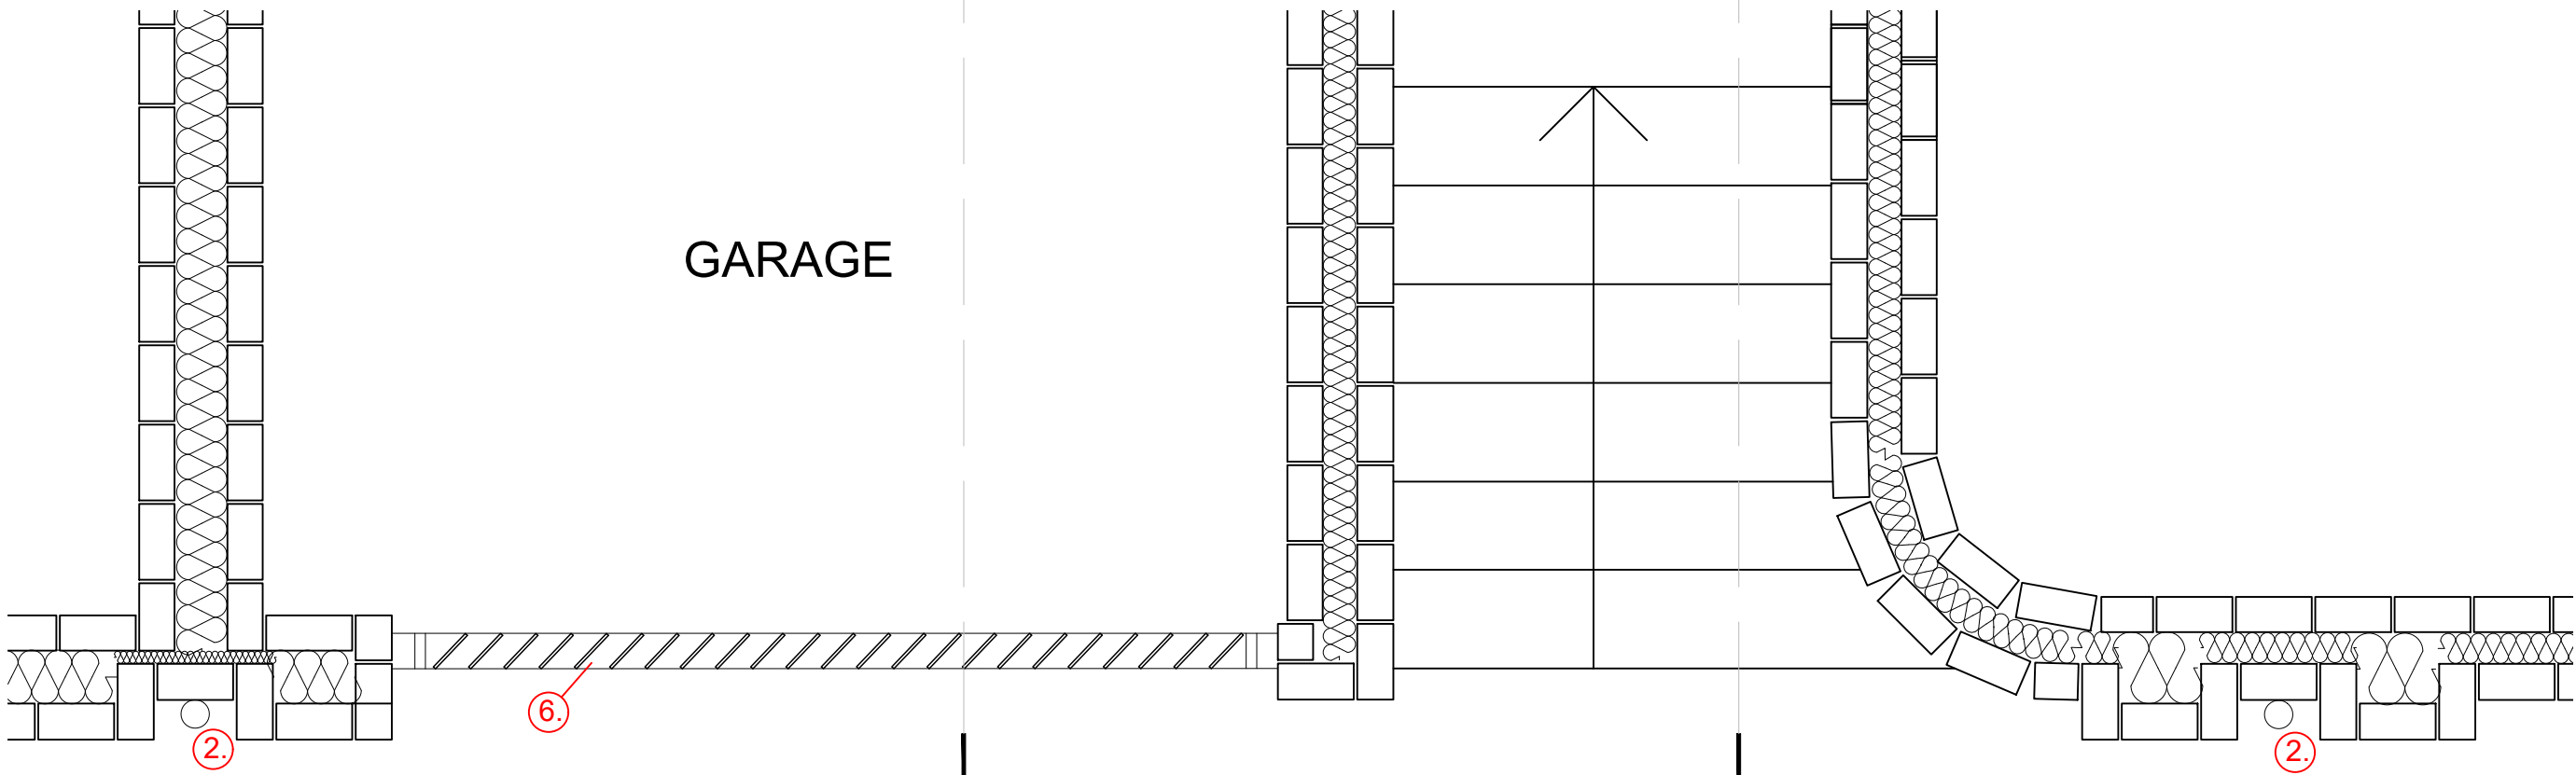

SECTION A-A
SCALE 1:20

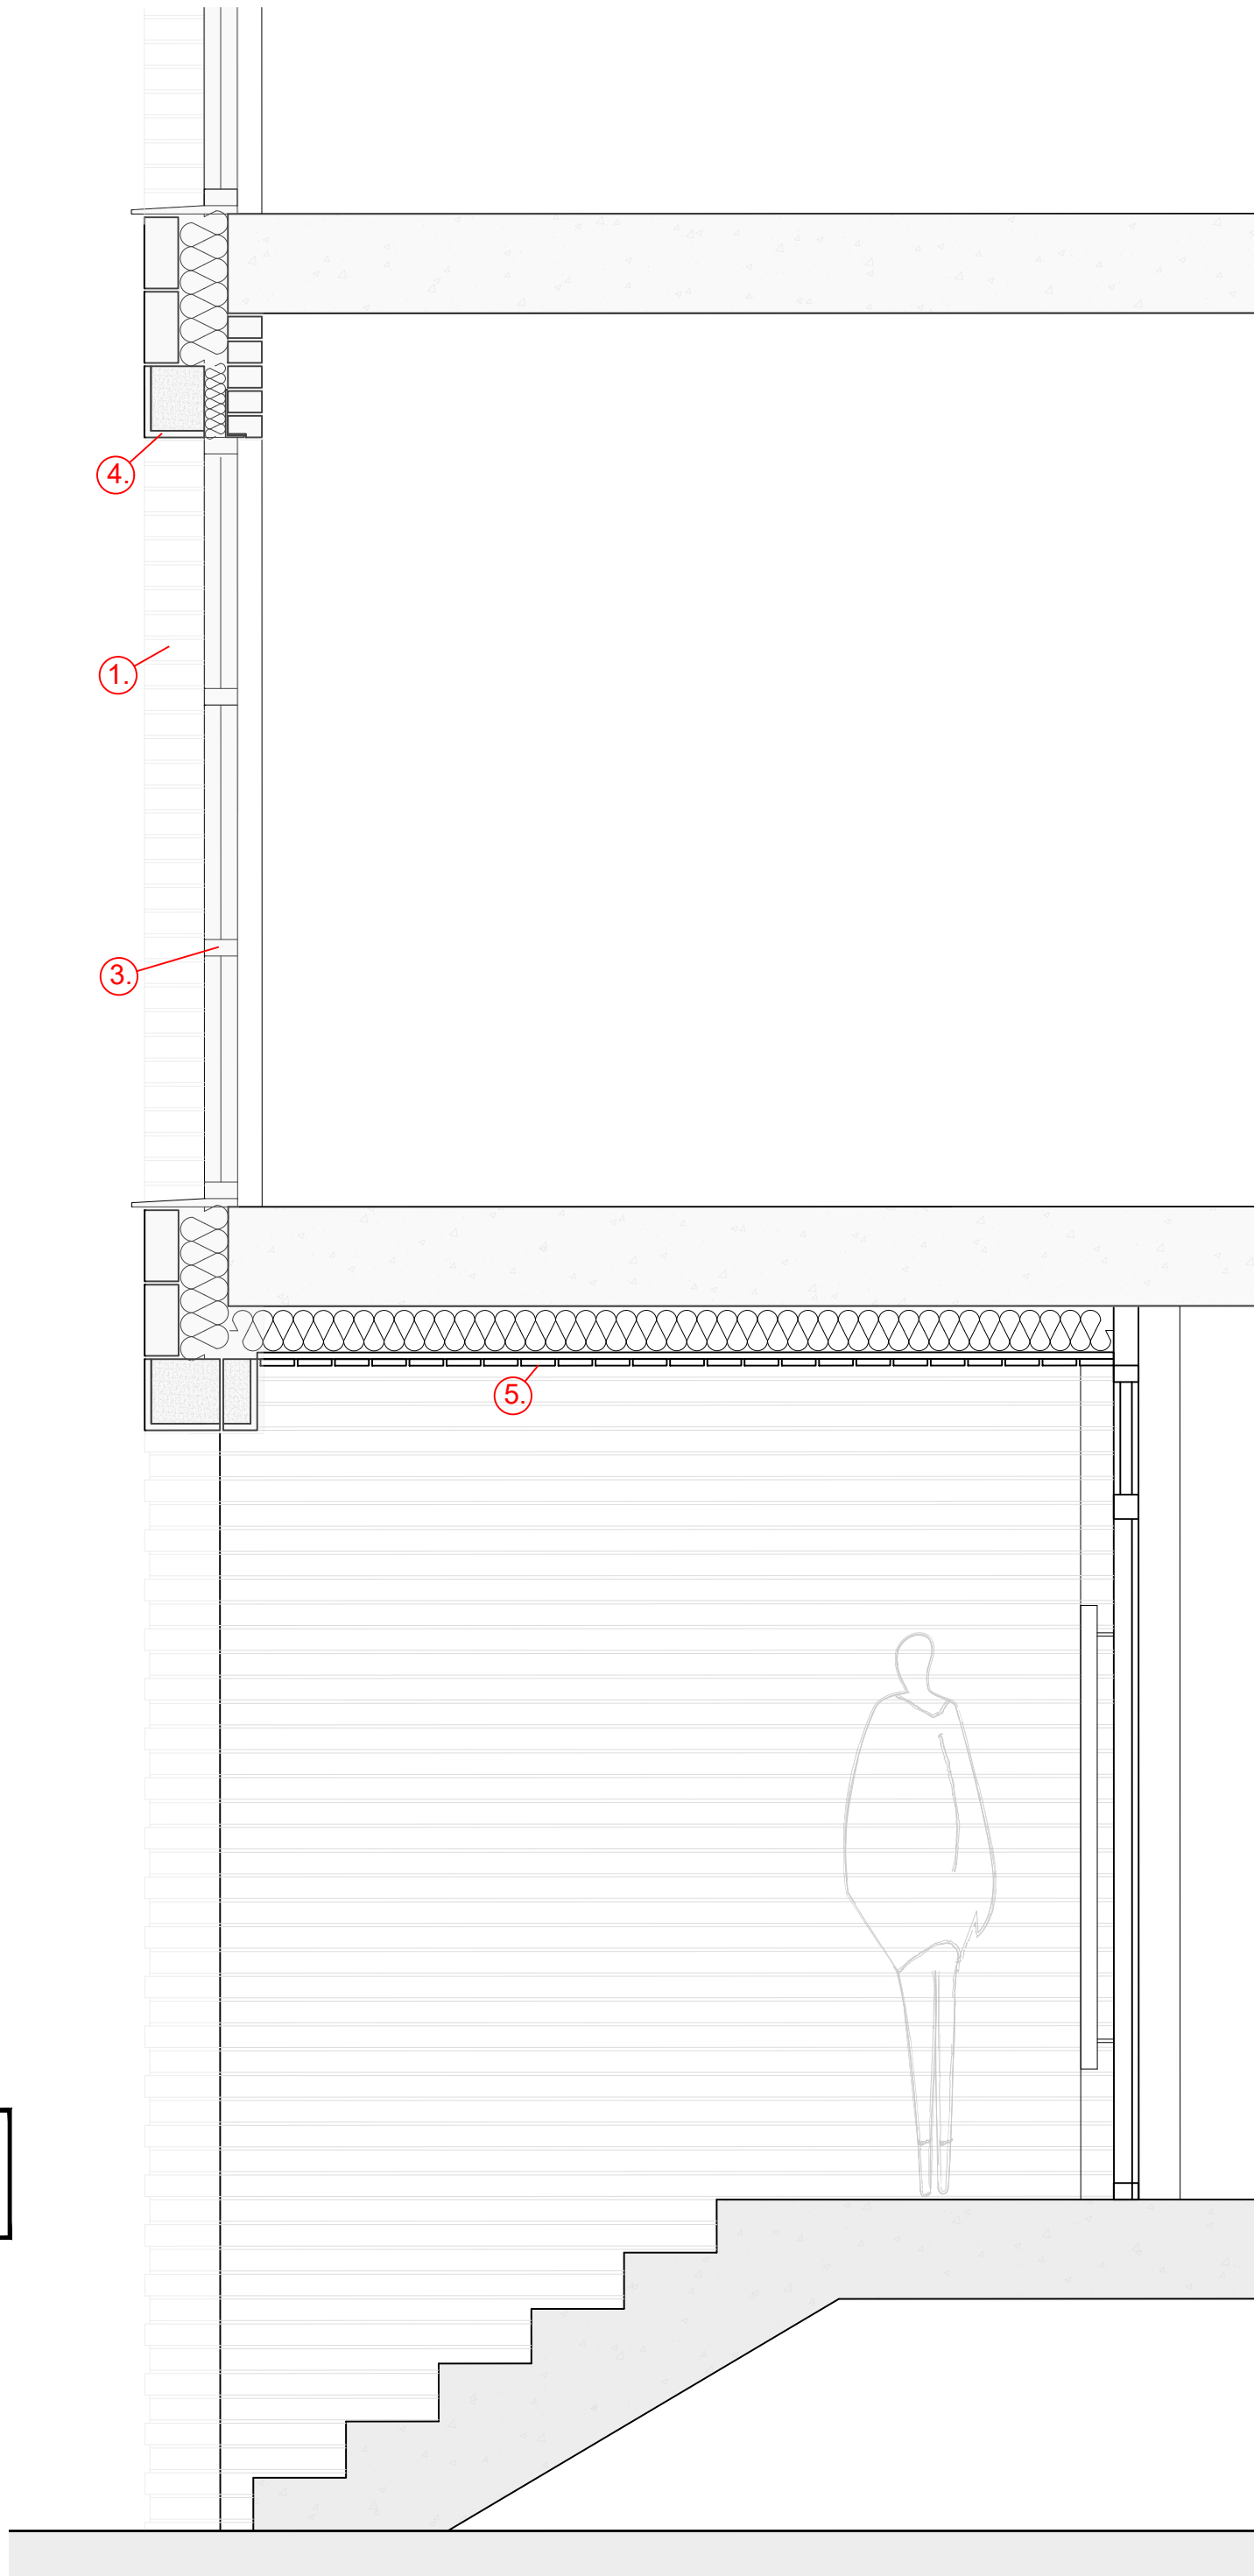


SECTION C-C
SCALE 1:20

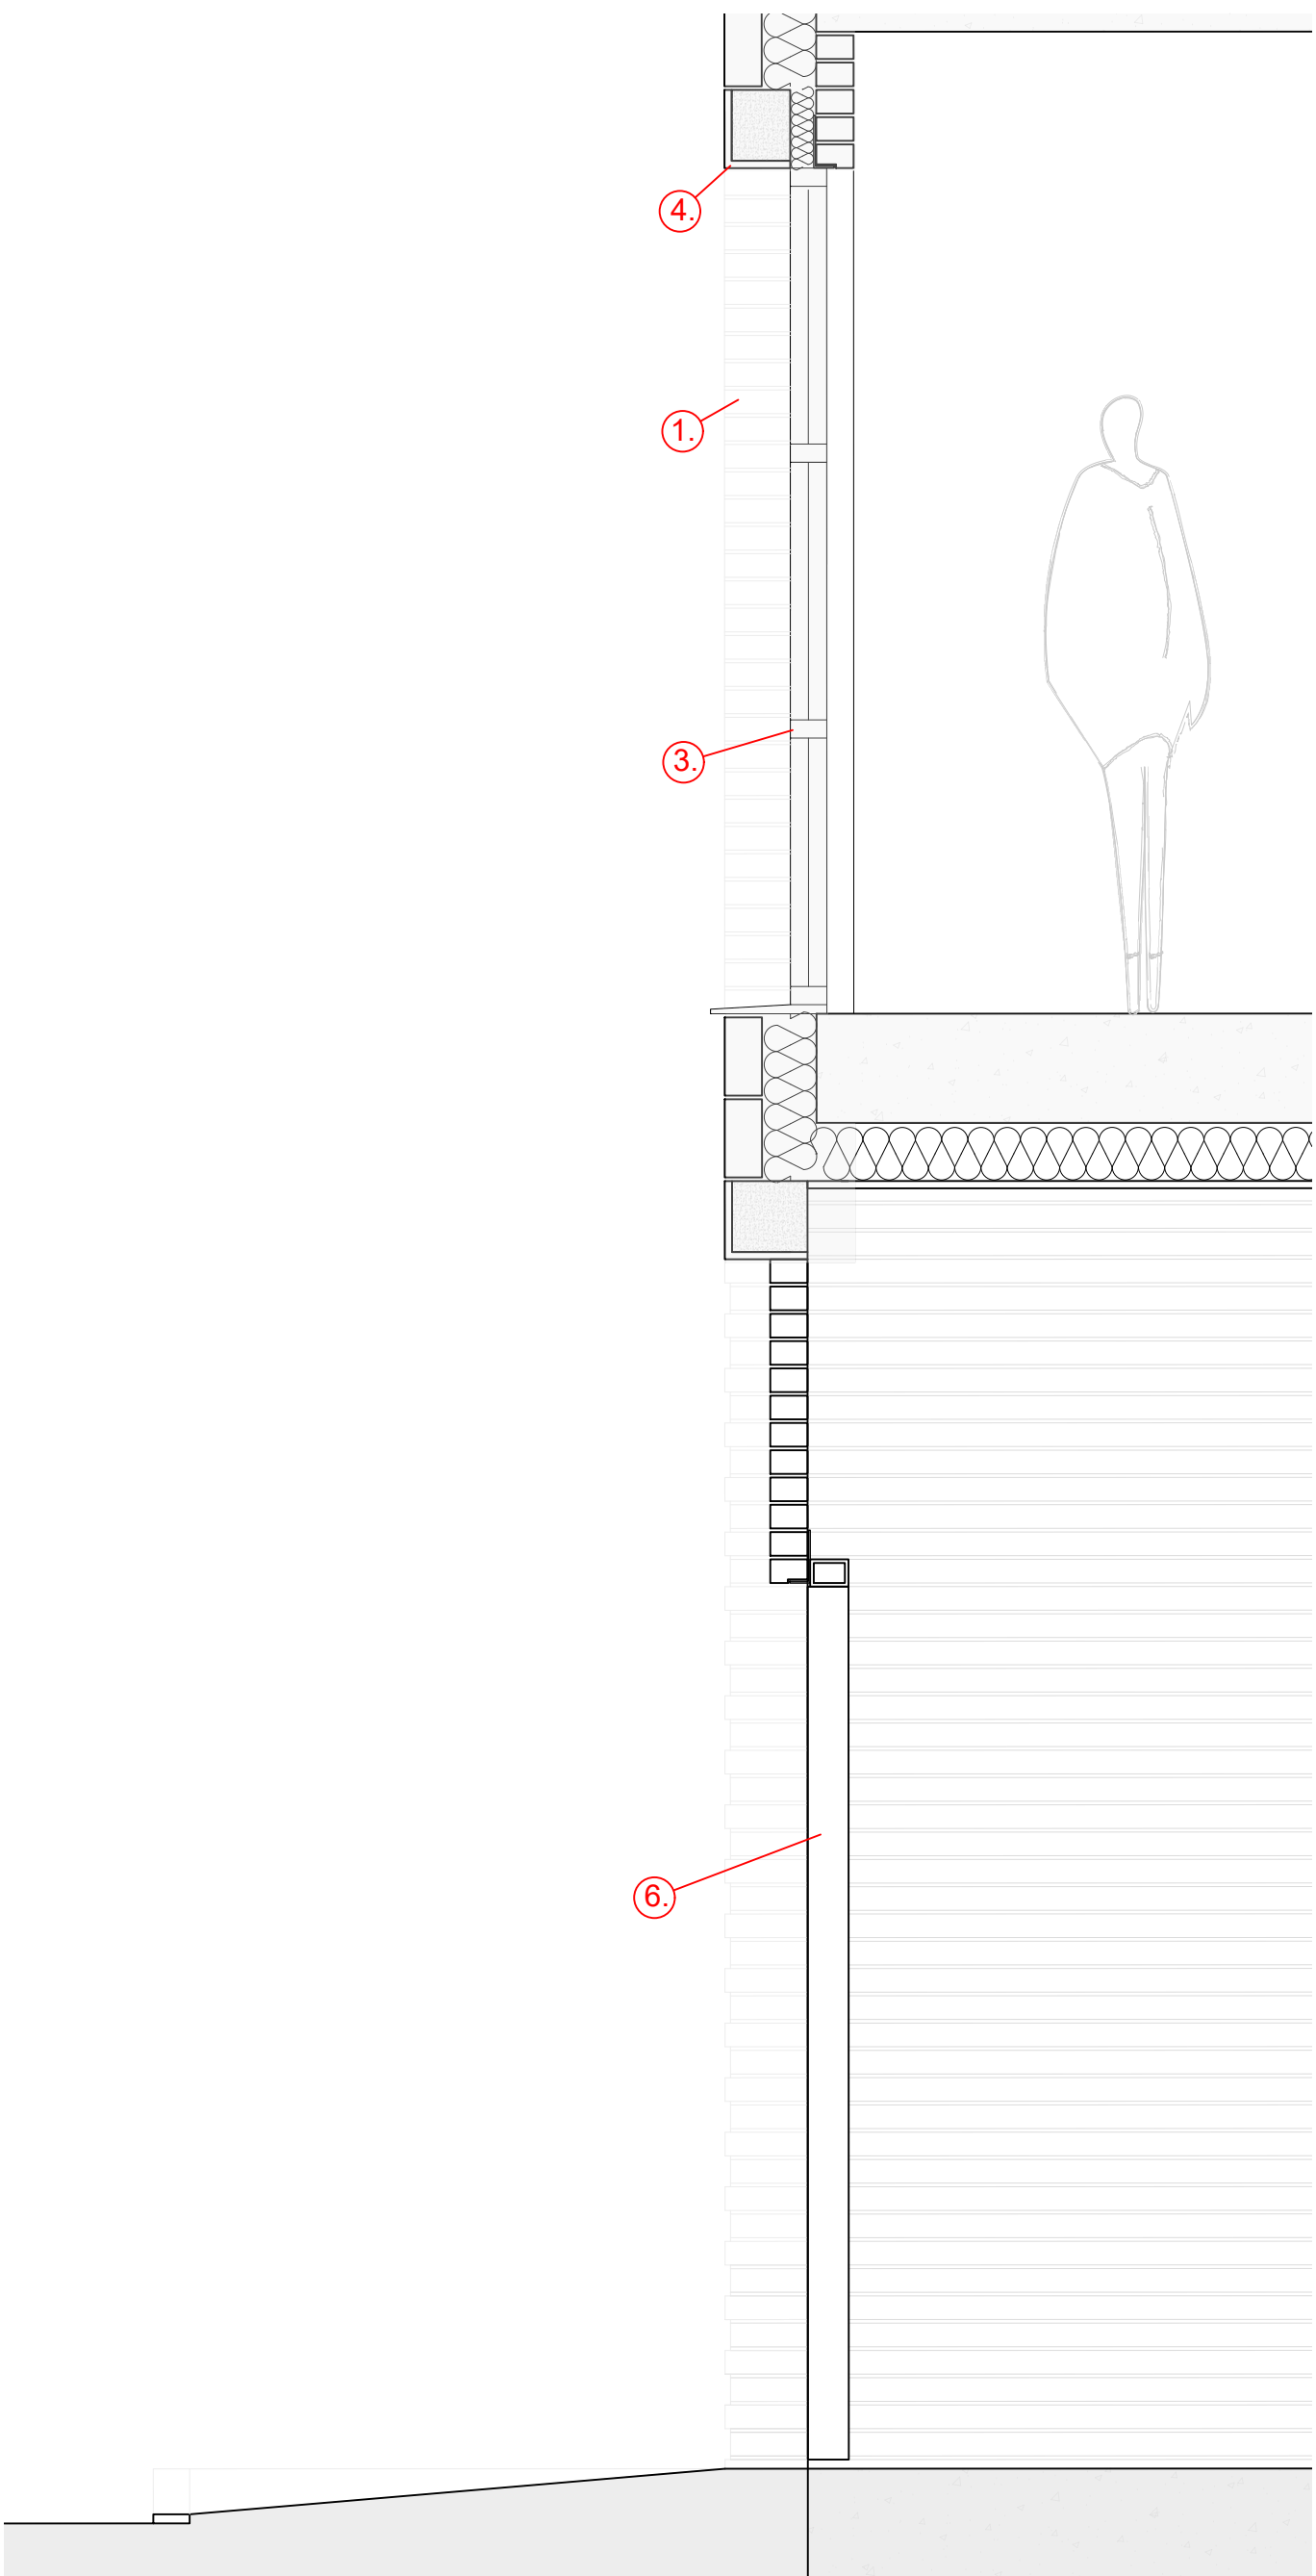

SECTION B:B
SCALE 1:20

- LEGEND
- ① Approx 175mm brick reveal to windows
 - ② Vertical brick recess for rain water pipe
 - ③ Slimline window PPC Aluminium window frames - Aluprof MB Slimline or similar
 - ④ Brick soffit to window head
 - ⑤ Brick soffit to recessed entrance
 - ⑥ Louver type garage door
 - ⑦ Louver in curtain walling
 - ⑧ Slimline PPC aluminium curtain wall
 - ⑨ Recessed brick coursing to ground floor piers

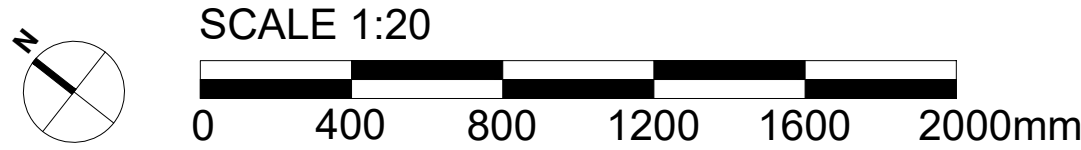

NB	Do not scale off this drawing. All dimensions to be checked on site prior to manufacture and construction. This drawing is the property of JH. Architects and should not be reproduced without permission. All discrepancies to be brought to the attention of the architect immediately. This drawing to be read in conjunction with the specification / bill of quantities and related drawings.		
REVISION			
-	FIRST ISSUE		
A	ELEVATION BRICK CHANGES AND FLOOR LEVELS	25.07.25	SZ
P02	GARAGE DOOR SECTION, ANOTATION AND BRICK SOFFITS ADDED	19.01.26	DG

CLIENT	FORSHAW GROUP		
PROJECT	KNOTT MILL TOWNHOUSES		
TITLE	PROPOSED GROUND & FIRST CONSTRUCTION DETAIL		
JOB NO.	X130		
DWG NO.	AD.01 - Rev P02		
SCALE	1:20 @ A1		
DRAWN	SZ		

46 MANCHESTER ROAD
CHORLTON
MANCHESTER
M21 9PH

info@justharchitects.co.uk
T +44(0)161 237 5500

JH.A

RIBA
Chartered Practice

arb
Architects
Registration
Board