Wythenshawe Sports Ground

Creation of 4 Artificial Grass Pitches

Scale: 1:500

0 10 30 50m

20 40


CONSULTANTS
Surfacing Standards LTD
Office 2, Empingham House,
Ayston Road, Uppingham, LE15 9NY
01536 400 012

1. DO NOT SCALE FROM DRAWING UNLESS FOR PLANNING PURPOSES ONLY. ALL DIMENSIONS TO BE CHECKED ON SITE PRIOR TO COMMENCEMENT OF WORKS.
2. THIS DRAWING IS COPYRIGHT TO SURFACING STANDARDS LTD
3. ALL PERSONNEL SHOULD BE AWARE OF THE HEALTH AND SAFETY PLAN WHICH IS RETAINED IN THE SITE MANAGERS OFFICE.


- *Artificial Turf Playing Area*
- *Hard Standing Areas - Respect Spectator Area, Goal Storage Areas, PCC Edgings*
- *500mm High Infill Containment Barrier Installed To 4.5m High Ball Stop Fence Around 3G Football Turf And Goal Storage Areas*
- *200mm High Infill Containment Barrier Installed To 4.5m / 2.0m / 1.2m High Ball Stop Fencing Along Spectator Area*
- *Other Fencing (4.5m High) With No Infill Containment Barriers*
- *Decontamination Units To All Gated Entrances*

Please note that the fence line colours have been changed to prevent confusion and relate to the infill containment measures only


1. Perimeter Mowing Margin
Slab paving surrounds the AGP to prevent rubber crumb migration into the surrounding area.

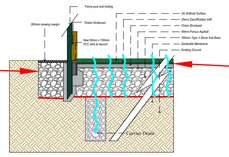

2. Reduction of Infill
Adding a shockpad and reducing the carpet pile height requires less infill to maintain stability and performance.

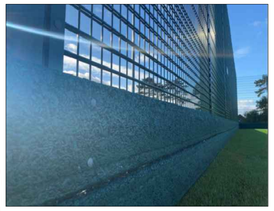

3. Infill Containment Barriers
0.2m and 0.5m high containment barriers installed to the bottom of the fencing around the AGP, made from 100% recycled plastic.

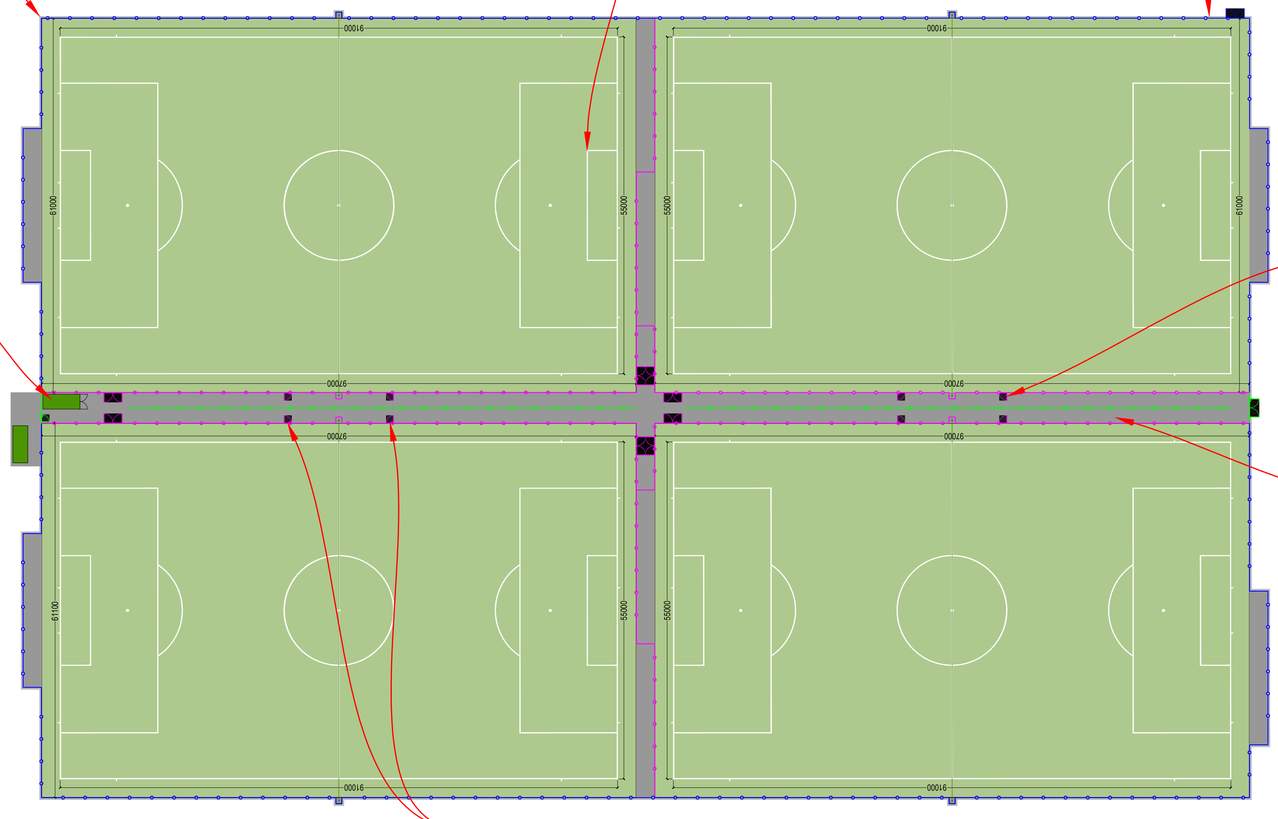

7. Bootwipers
Internal gates have boot wipers installed for players to clean their boots before leaving the facility



8. Storage Container and Maintenance Kit
A dedicated maintenance brush and tractor remains on site and does not leaves the control zone and is stored within the maintenance container.






6. Hardstanding
Gates are centrally located to the AGP to ensure users traverse hardstanding before entering and leaving the 3G environment.

5. Infill Collection Grates
Infill collection grates placed in front of all gates to ensure that users must walk over the grate, and loose rubber crumb is collected.




4. Drains Sumps
Drains are fitted with suitable inspection chambers with wast sumps to capture any material from entering into the drainage system to prevent rubber from entering into the drainage system.

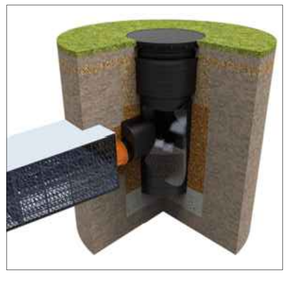

REV	DESCRIPTION		REV	CK	DATE
00	PLANNING ISSUE		ME		06/03/26

Surfacing Standards Limited
SPORTS PITCH CONSULTANTS

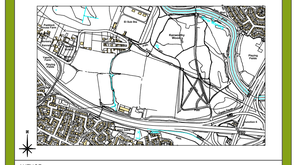

AUTHOR
ME

TITLE
Wythenshawe Sports Ground
Creation of 4 Artificial Grass Pitches
Infill Containment Measures

PROJECT	SCALE	SIZE
G-229824	1:500	A1

DRAWING No	REVISION
13	00