




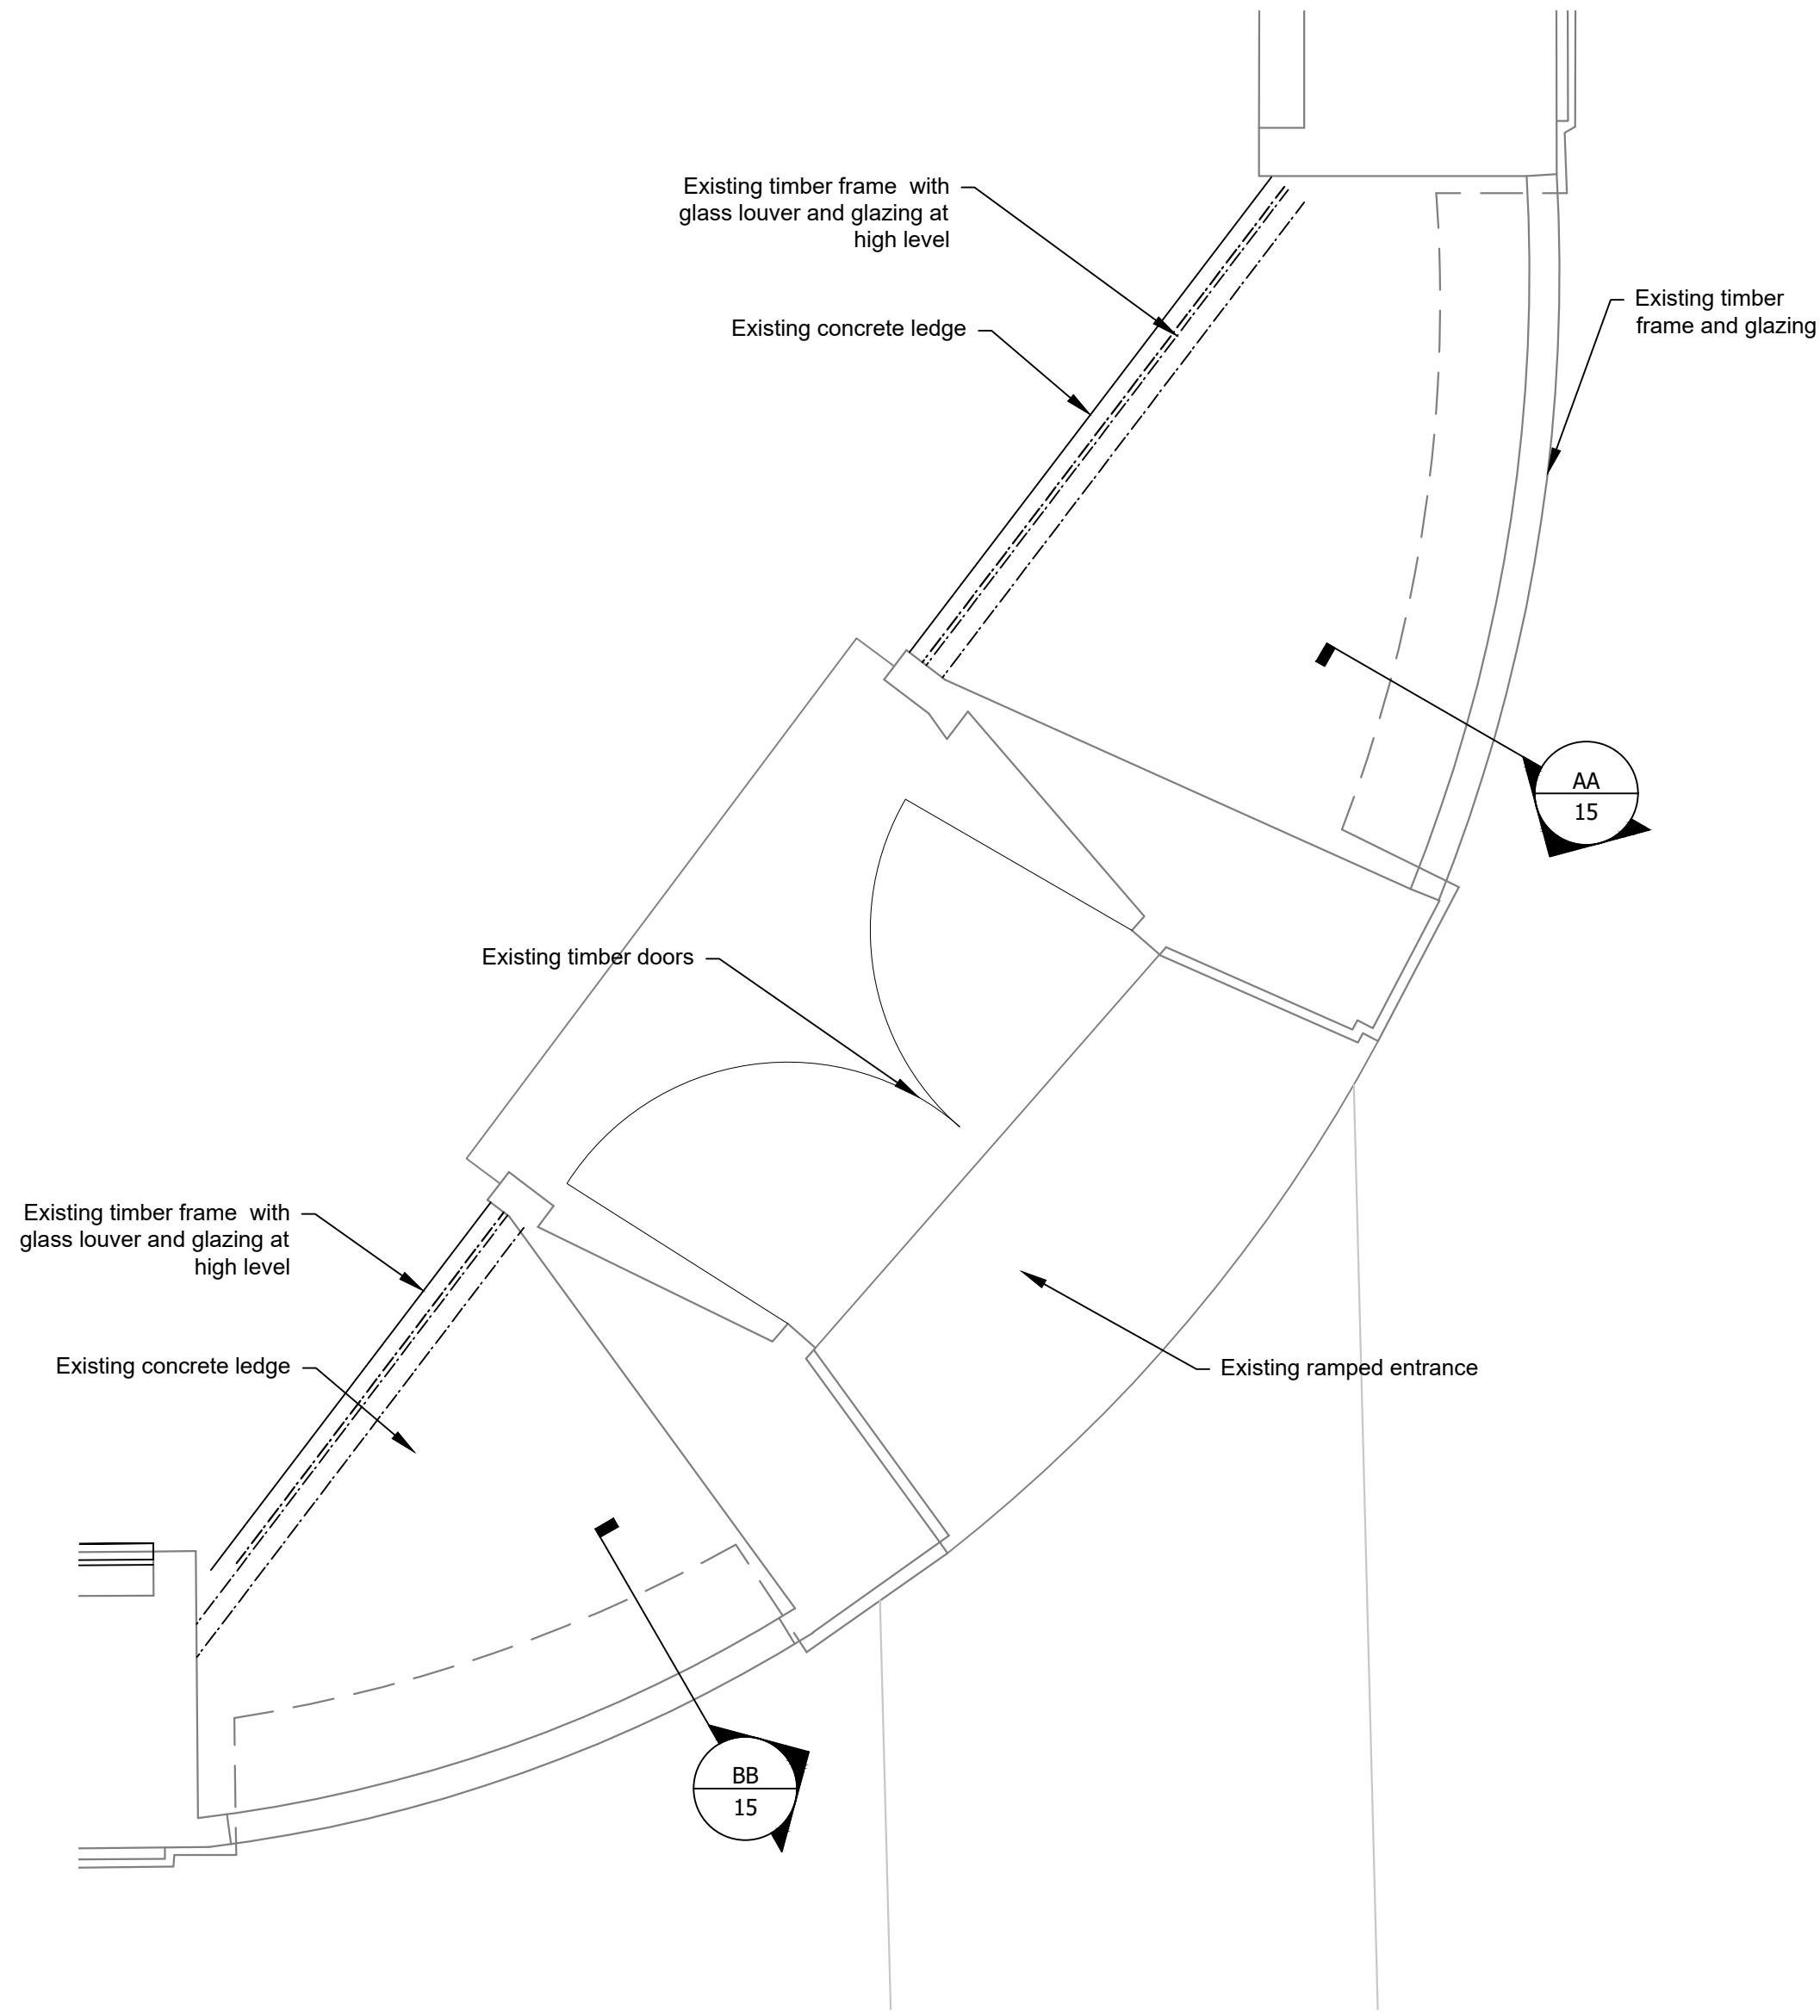

1 Part Plan As Existing
Scale: 1:16@A1

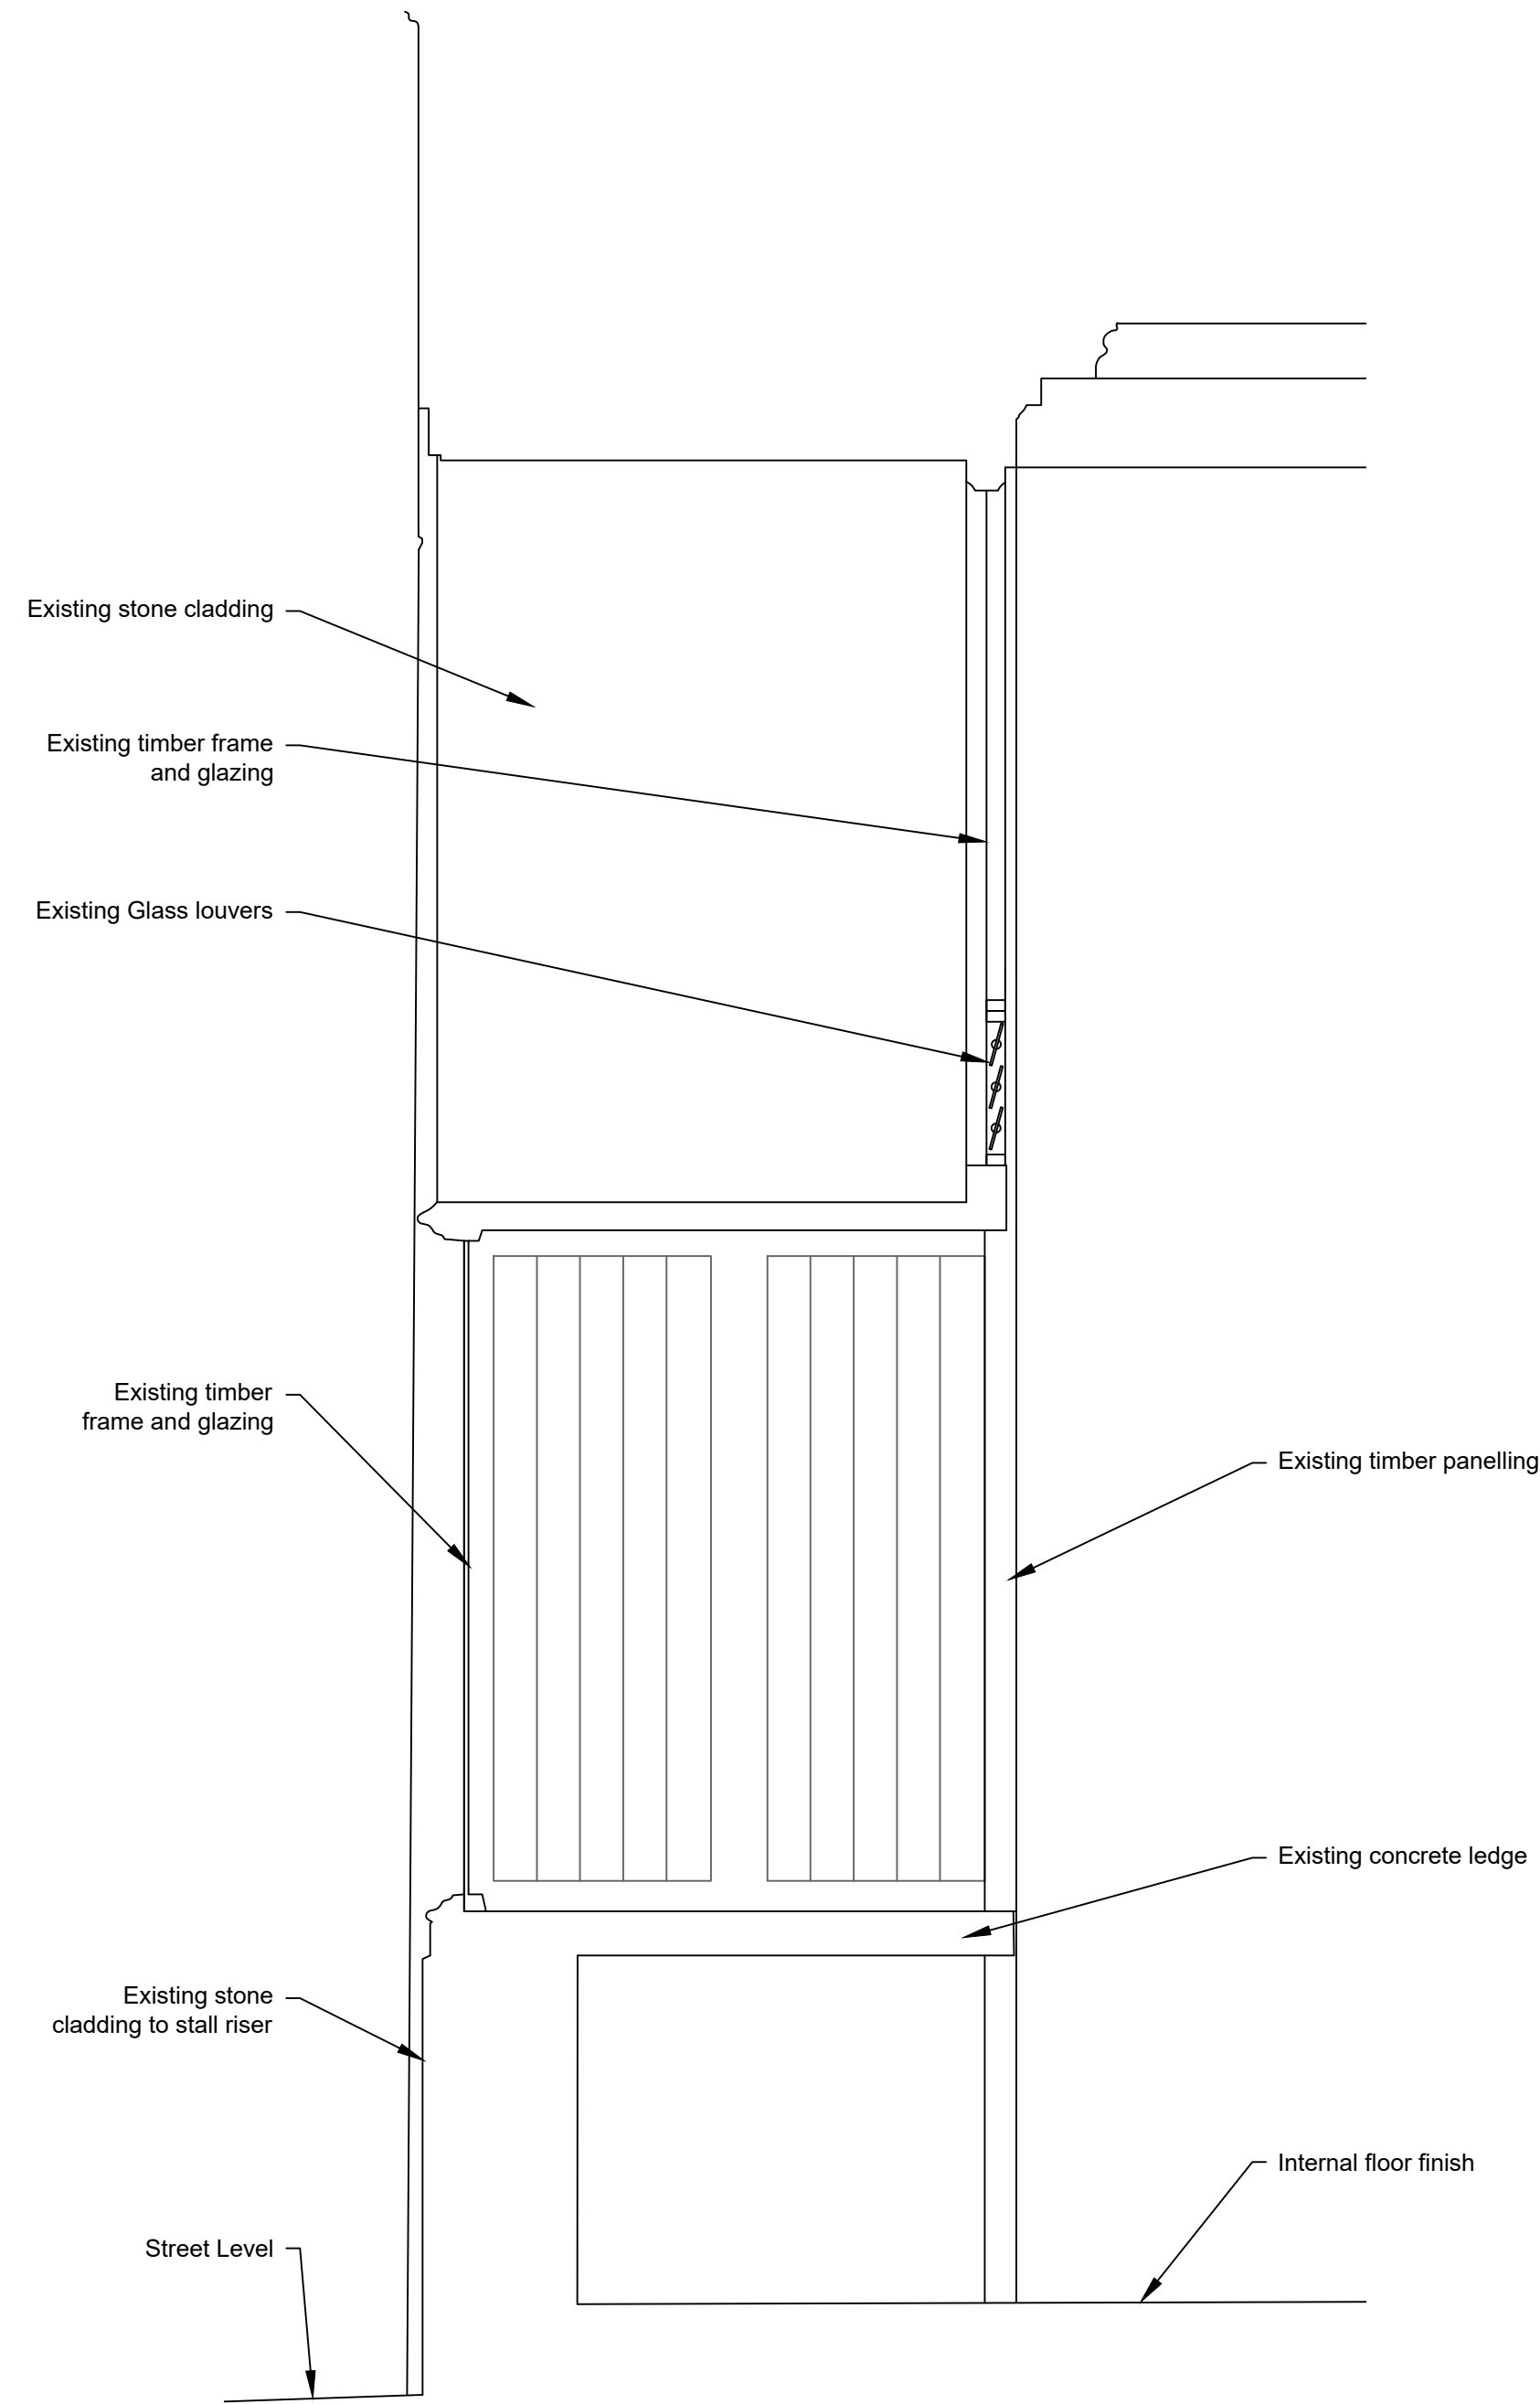

AA Section AA As Existing
Scale: 1:16@A1

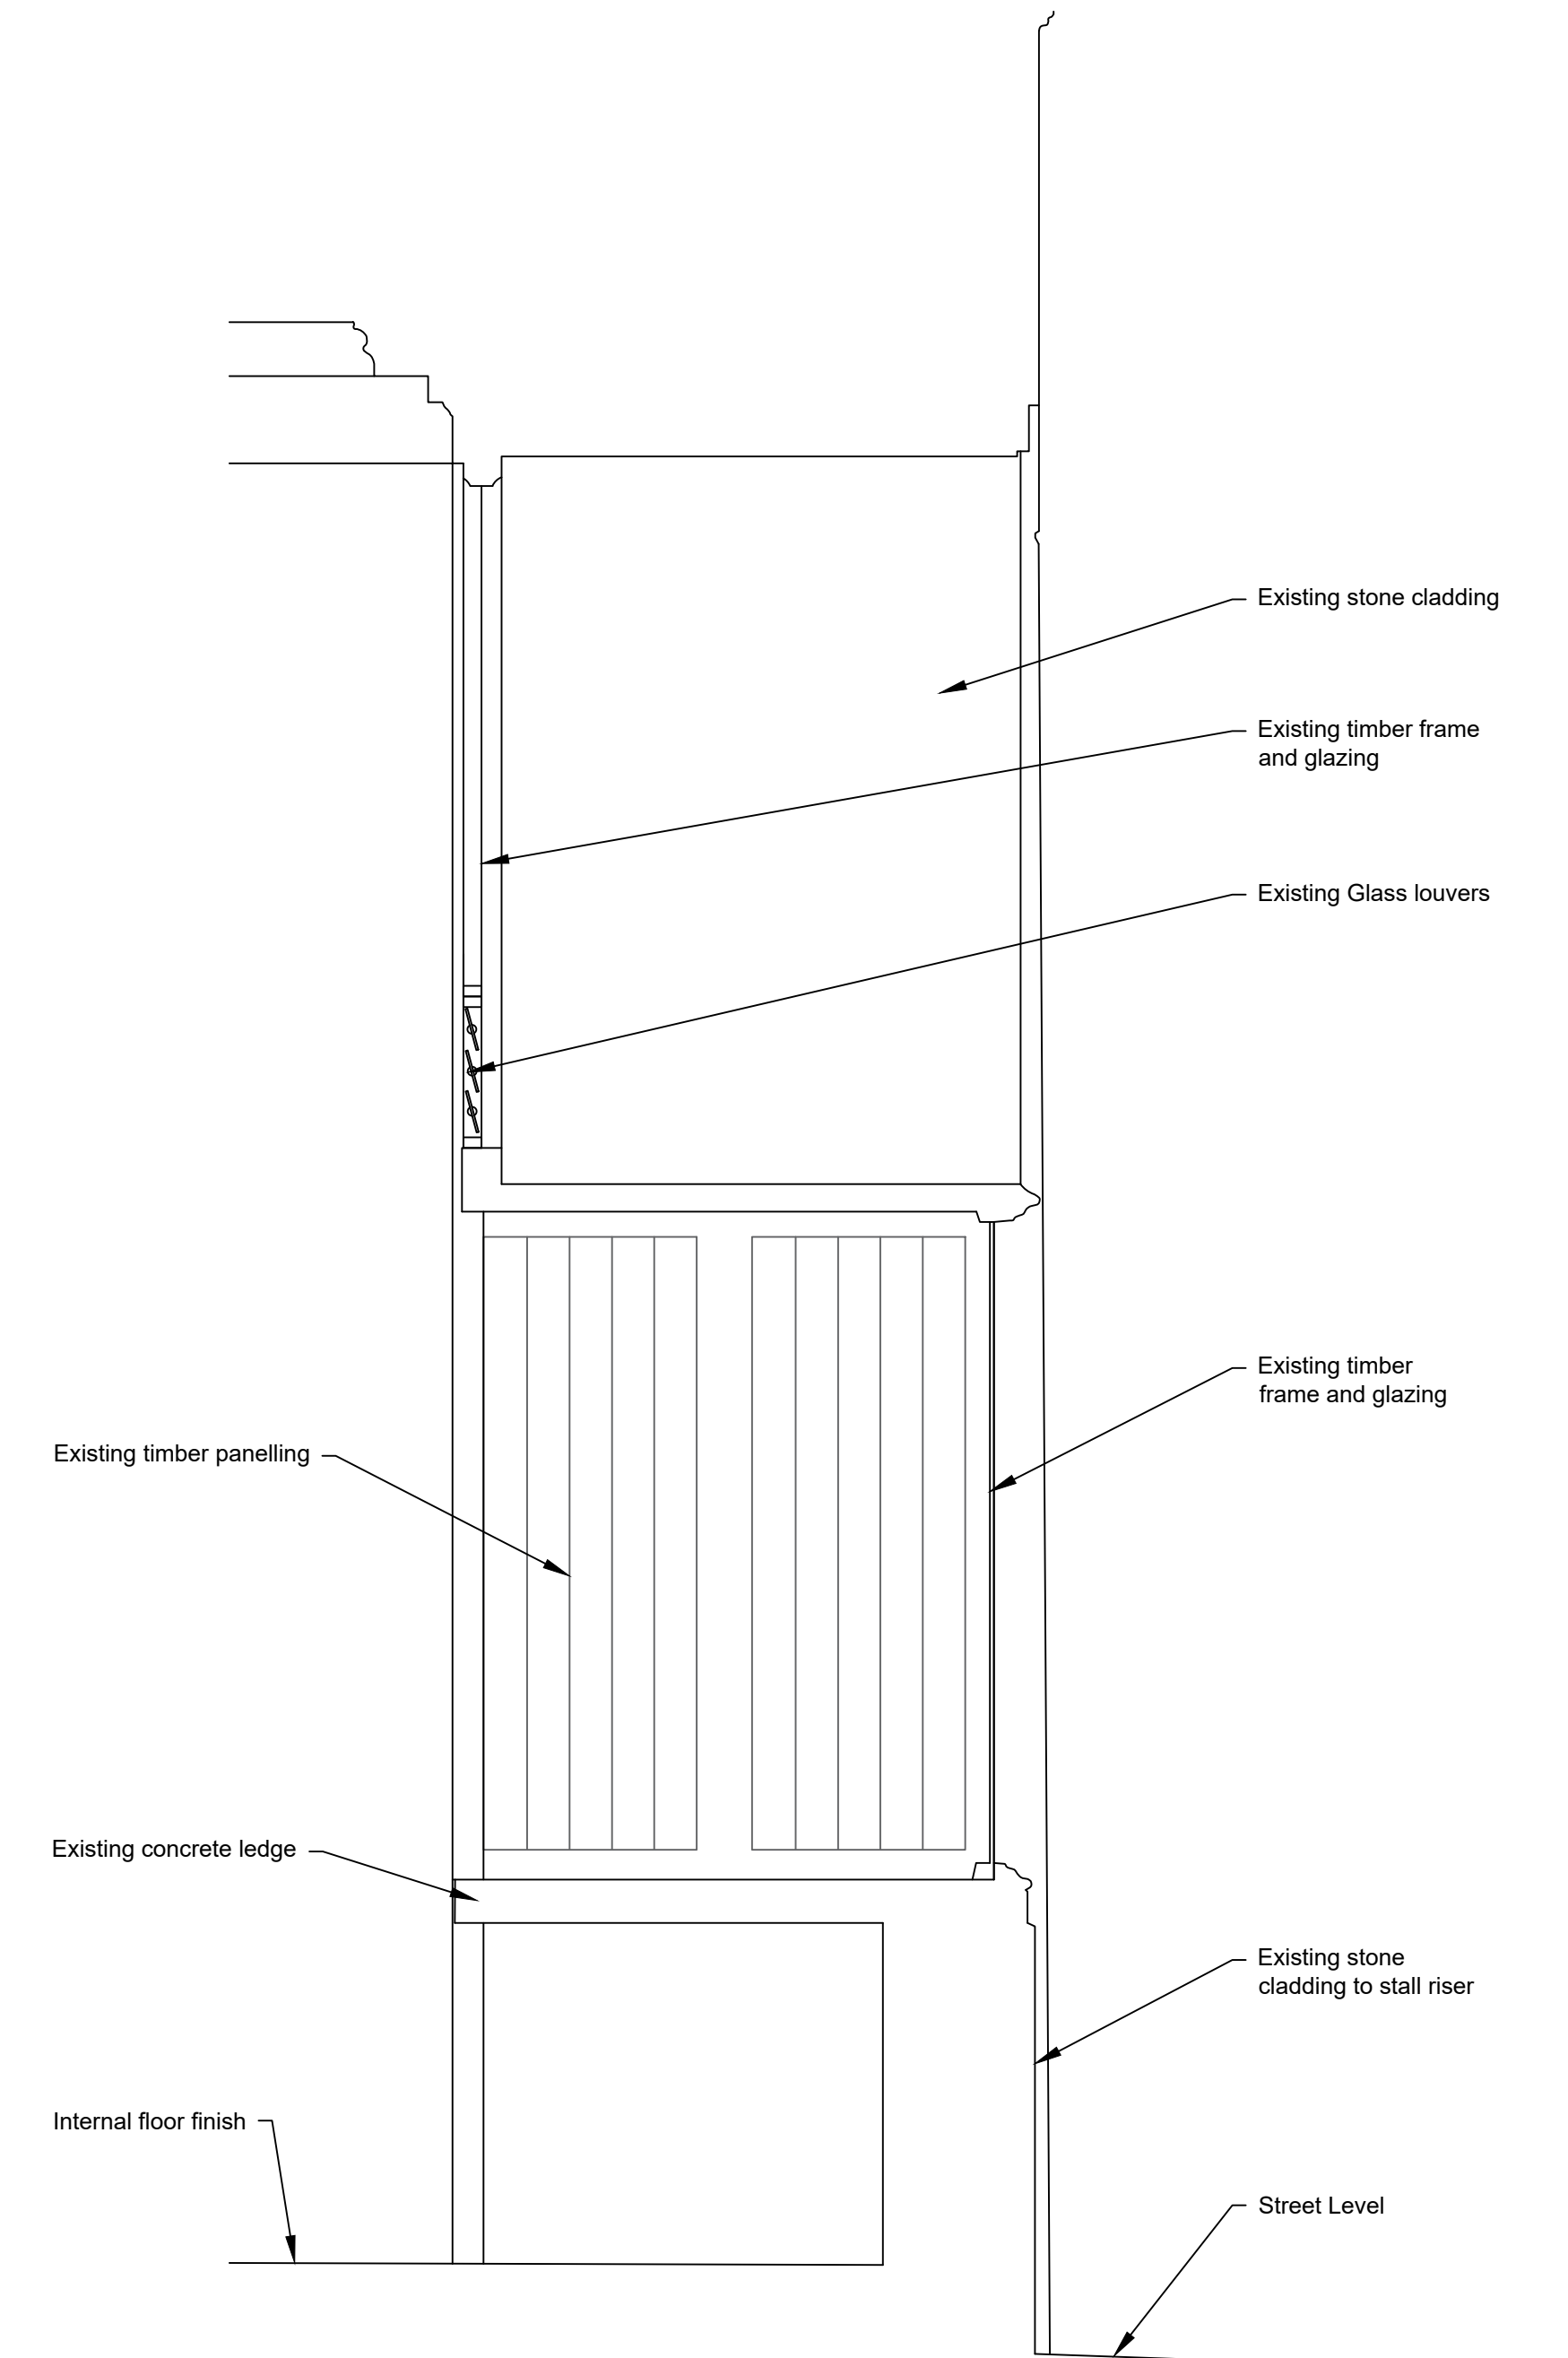

BB Section AA As Existing
Scale: 1:16@A1

REVISION	DATE	DETAILS
PROJECT		
77 Mosley Street Manchester		
JOE. THE JUICE		
FLOOR		
Ground Floor		
DRAWING TITLE		
Sections Near Entrance As Existing		
SCALE 1:50	PAPER SIZE A1	REVISION A
DRAWING NUMBER 7042-15	DATE March 25	
DRAWN BY SE	DATE March 25	
STATUS L1		designtime adl@adesigntime.com www.adesigntime.com
		2-Work, 7 Cutler Mill Tilleyard North WF1 5FY