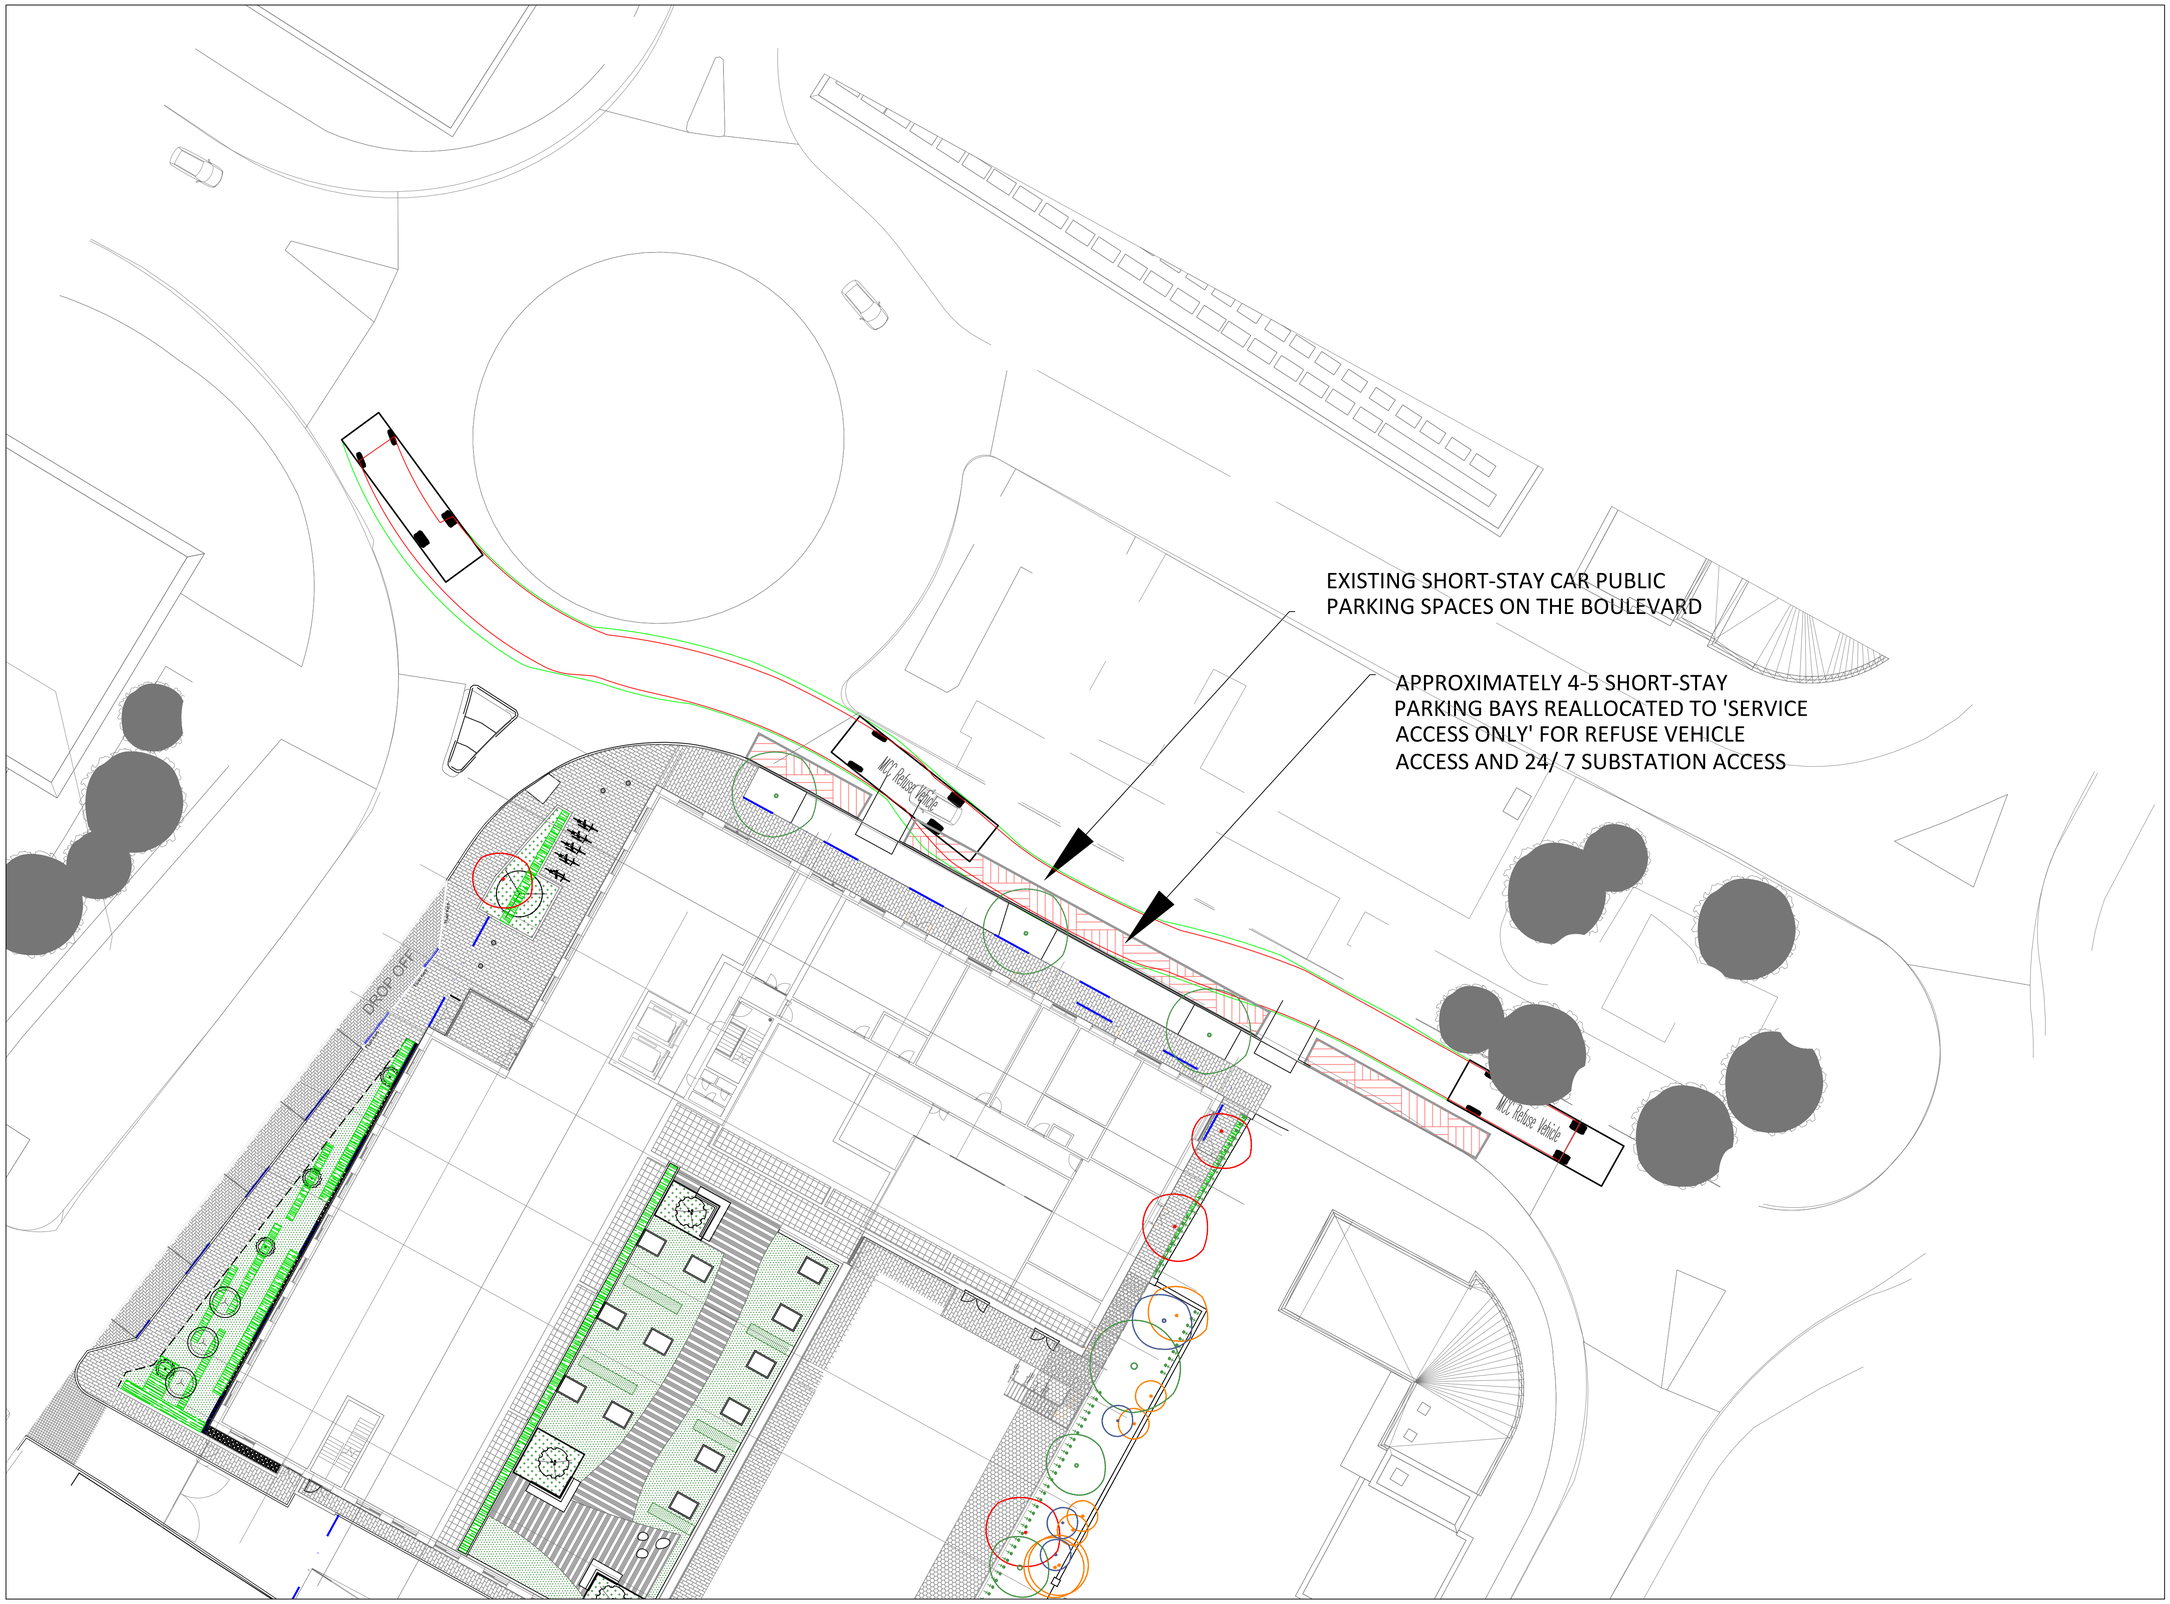



REFUSE VEHICLE

Standard Notes

1. This drawing is to be read in conjunction with all relevant Architect's and Engineer's drawings and the specification.
2. This drawing should not be scaled.
3. All dimensions are to be verified by the contractor on site.
4. All discrepancies should be reported to the C.A. prior to the commencement of the works.

© CIVIC ENGINEERS LIMITED

LOCATION PLAN

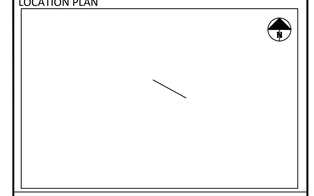


NOTES

1. SITE LAYOUT PROVIDED BY PLINKCE. RECEIVED 21ST DECEMBER 2021.
2. THE VEHICLE MOVEMENT ENVELOPES SHOWN ARE GENERATED USING AUTODESK VEHICLE TRACKING SOFTWARE AND ARE INDICATIVE ONLY. THE ENVELOPES SHOWN DO NOT MAKE ALLOWANCE FOR DRIVER ABILITY, GRADIENTS AND ALTERNATIVE VEHICLE SPECIFICATIONS.

KEY

- VEHICLE CHASSIS ENVELOPE (FORWARD)
- VEHICLE CHASSIS ENVELOPE (REVERSE)
- VEHICLE BODY ENVELOPE (FORWARD)
- VEHICLE BODY ENVELOPE (REVERSE)

VEHICLE DIMENSIONS (NTS)

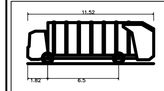

MCC Refuse Vehicle	
Overall Length	11.520m
Overall Width	3.000m
Overall Body Height	3.804m
Min Body Ground Clearance	0.356m
Track Width	2.800m
Lock to lock time	6.00s
Kerb to Kerb Turning Radius	8.940m

Date	Rev	Description	Drawn	Chkd
11.01.22	P03	ISSUED FOR INFORMATION	MB	--
02.12.21	P02	ISSUED FOR INFORMATION	MB	LS
10.11.21	P01	ISSUED FOR INFORMATION	MB	EI

Civic Engineers
MANCHESTER Carver's Warehouse, 77 Dale Street, Manchester, M1 2HG. Tel: 0161 228 6770
LONDON Reeds Wharf, 33 Mill Street, London SE1 2AX. Tel: 020 7252 2977
LEEDS Tower Works, Unit D2-01, Globe Road, Leeds, LS11 5QG. Tel: 0113 2026 130
GLASGOW Gresham Chambers, 45 West Nile St, Glasgow, G1 2PT. Tel: 0141 370 1829
www.civicengineers.com

Project

DIDSBURY POINT

Title

VEHICLE TRACKING

REFUSE VEHICLE

Status

DRAFT

Project Number	Scale @ A1	Date Created	Drawn	Checked	Suitability
1215-02	1:200	11.01.22	MB	LS	--

Drawing Number	Revision
1215-02-CIV-XX-XX-SK-D-40004	P03