


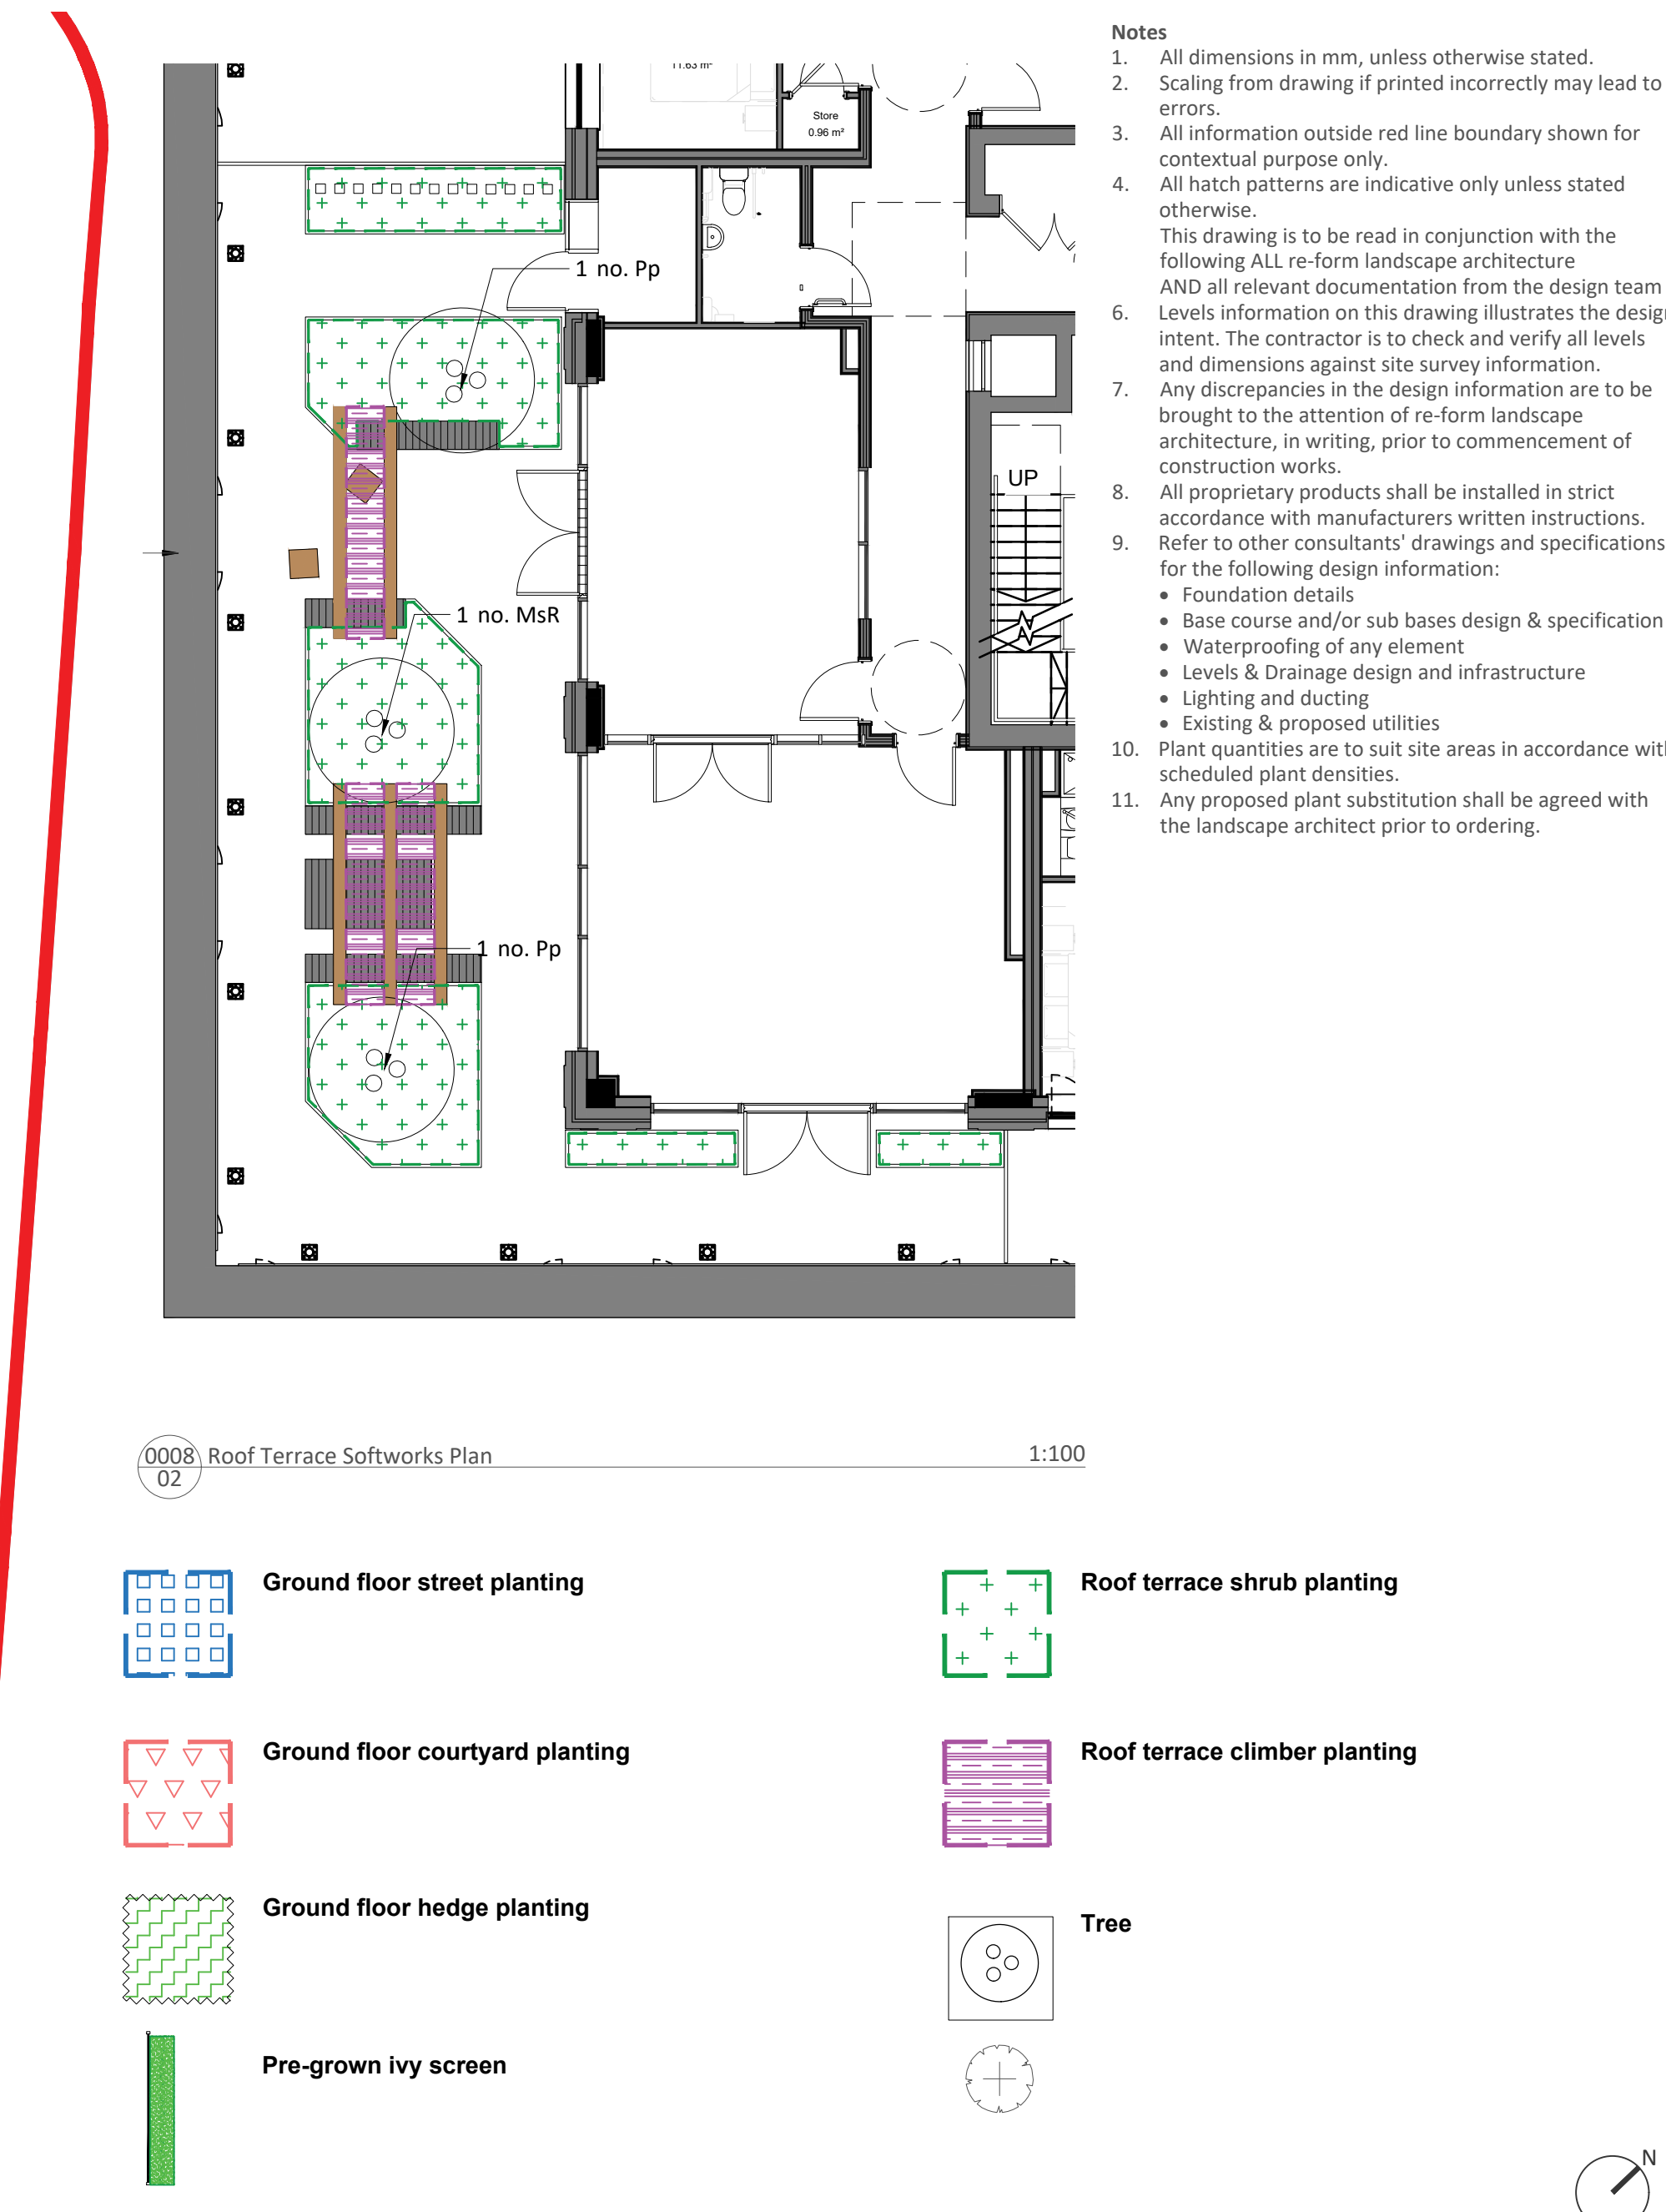

| Ground Floor - Courtyard planting |                                         |                  |                     |         |          |
|-----------------------------------|-----------------------------------------|------------------|---------------------|---------|----------|
|                                   | Botanical Name                          | Min. height (cm) | Min. container size | Density | Quantity |
| 7                                 | Astrantia 'Roma'                        | 20-30            | 3L                  | 5/m²    | TBC      |
| 7                                 | Eryngium planum                         | 20-30            | 3L                  | 5/m²    | TBC      |
| 7                                 | Molinia caerulea 'Edith Dudsus'         | 40-60            | 3L                  | 5/m²    | TBC      |
| 7                                 | Pennisetum alopecuroides 'Little Bunny' | 40-60            | 3L                  | 5/m²    | TBC      |
| 7                                 | Deschampsia cespitosa 'Goldtau'         | 40-60            | 3L                  | 5/m²    | TBC      |
| 7                                 | Pittosporum tobira 'Nanum'              | 30-40            | 3L                  | 3/m²    | TBC      |
| 7                                 | Pinus mugo 'mops'                       | 15-20            | 3L                  | 3/m²    | TBC      |
| 7                                 | Echinacea pallida                       | 30-40            | 2L                  | 5/m²    | TBC      |
| 7                                 | Asarum europaeum                        | 10-20            | 2L                  | 7/m²    | TBC      |

| Botanical Name   | Density                  | Height(cm) |
|------------------|--------------------------|------------|
| Carpinus betulus | pregrown instant hedging | 1200mm min |

| Botanical Name                        | Abbv. | Form         | Clear Stem       | Height   | Girth / Form  | Root Cond. | Support           | Number | Notes   |
|---------------------------------------|-------|--------------|------------------|----------|---------------|------------|-------------------|--------|---|
| <i>Pyrus calleryana</i> 'Chanticleer' | PcC   | Semi- mature | 2m               | 6.0-6.5m | 20-25         | RB         | Underground guyed | 9      | General note for all trees: trees specified as rootball for installing within planting season. If trees are planted from April to October, containerised stock must be used. Trees are sited within planters except for the two species indicated which are to be planted within hard landscape. Underground soil system and tree pit detailing is required for these trees. |
| <i>Carpinus betulus</i> 'Lucas'       | CbL   | Semi- mature | 2m               | 6.0-6.5m | 20-25         | RB         | Underground guyed | 7      |   |
| <i>Pinus nigra</i>                    | Pn    | Semi- mature | 2m               | 6.0-6.5m | 20-25         | RB         | Underground guyed | 1      |   |
| <i>Prunus serrula</i>                 | Ps    | Multi-stem   | Brushed up to 1m | 3.0-3.5m | Umbrella form | RB         | Underground guyed | 4      |   |
| <i>Magnolia grandiflora</i>           | Mg    | Multi-stem   | Brushed up to 1m | 3.0-3.5m | Umbrella form | RB         | Underground guyed | 2      |   |

| Botanical Name            | Abbv. | Form       | Clear Stem       | Height   | Girth / Form  | Root Cond. | Support           | Number | Notes   |
|---------------------------|-------|------------|------------------|----------|---------------|------------|-------------------|--------|---|
| Magnolia stellata 'Rosea' | MsR   | Multi-stem | Brushed up to 1m | 3.0-3.5m | Umbrella form | RB         | Underground guyed | 1      | General note for all trees: trees specified as rootball for installing within planting season. If trees are planted from April to October, containerised stock must be used. Trees are sited within planters except for the two species indicated which are to be planted within hard landscape. Underground soil system and tree pit detailing is required for these trees. |
| Parrotia persica          | Pp    | Multi-stem | Brushed up to 1m | 2.5-3.0m | Umbrella form | RB         | Underground guyed | 2      |   |

Ground floor street planting

Ground floor courtyard planting

Ground floor hedge planting

Pre-grown ivy screen

Roof terrace shrub planting

Roof terrace climber planting

Tree

| Botanical Name                               | Min. height (cm) | Min. container size | Density | Quantity |
|----------------------------------------------|------------------|---------------------|---------|----------|
| Molinia caerulea 'Edith Dudsus'              | 40-60            | 3L                  | 5/m²    | TBC      |
| Geum 'Totally Tangerine'                     | 30-40            | 3L                  | 5/m²    | TBC      |
| Persicaria affinis 'Superba'                 | 30-40            | 2L                  | 3/m²    | TBC      |
| Pinus mugo 'Mops'                            | 15-20            | 3L                  | 3/m²    | TBC      |
| Salvia nemorosa 'Schneehügel'                | 30-40            | 3L                  | 5/m²    | TBC      |
| Stachys byzantina 'Big Ears'                 | 30-40            | 2L                  | 5/m²    | TBC      |
| Aster 'Little Carlow'                        | 20-30            | 2L                  | 5/m²    | TBC      |
| Deschampsia cespitosa 'Goldtau'              | 40-60            | 3L                  | 5/m²    | TBC      |
| Dryopteris affinis 'Cristata Angustata'      | 30-40            | 3L                  | 3/m²    | TBC      |
| Euphorbia amygdaloides robbiae               | 30-40            | 3L                  | 5/m²    | TBC      |
| Lavandula angustifolia 'Hidcote'             | 20-30            | 3L                  | 5/m²    | TBC      |
| Oenothera lindheimeri 'Whirling Butterflies' | 40-60            | 2L                  | 5/m²    | TBC      |

| Botanical Name              | Min. height (cm) | Min. container size | Density | Quantity |
|-----------------------------|------------------|---------------------|---------|----------|
| Trachelospermum jasminoides | 150-180          | 7.5L                | 5/m²    | TBC      |

- Notes
1. All dimensions in mm, unless otherwise stated.
2. Scaling from drawing if printed incorrectly may lead to errors.
3. All information outside red line boundary shown for contextual purpose only
4. All hatch patterns are indicative only unless stated otherwise.
5. This drawing is to be read in conjunction with the following ALL re-form landscape architecture AND all relevant documentation from the design team
6. Levels information on this drawing illustrates the design and the contractor is to check and verify all levels and dimensions against site survey information.
7. Any discrepancies in the design information are to be brought to the attention of re-form landscape architecture, in writing, prior to commencement of construction works.
8. All proprietary products shall be installed in strict accordance with manufacturers written instructions.
9. Refer to other consultants' drawings and specifications for the following design information:
  - Foundation details
  - Base course and/or sub bases design & specification
  - Waterproofing of any element
  - Levels & Drainage design and infrastructure
  - Lighting and ducting
  - Fencing & proposed utilities
10. Plant quantities are to suit site areas in accordance with scheduled plant densities.
11. Any proposed plant substitution shall be agreed with the landscape architect prior to ordering.

|                          |                         |       |         |                   |
|--------------------------|-------------------------|-------|---------|-------------------|
| 28.01.26 for information | VC                      | TD    | JM      | P02               |
| Date                     | Description of revision | Drawn | Checked | Approved/Revision |

re-form  
landscape architecture

W: re-formlandscape.com  
E: info@re-formlandscape.com  
T: Edinburgh +44 (0)131 354 1876  
Leeds +44 (0)113 245 4695  
Manchester +44 (0)161 397 4953

**Project**  
Lord Street, Manchester  
RF25-1259

**Client**  
Linear Living

**Document title**  
SOFTWARES PLAN

| Paper size | Scale |
|------------|-------|
| A1         | 1:100 |

**Status**  
FOR REVIEW AND COMMENT

|                          |                 |
|--------------------------|-----------------|
| <b>Drawing number</b>    | <b>Revision</b> |
| 1259-RFM-XX-00-DR-L-0008 | P02             |

© re-form landscape architecture