




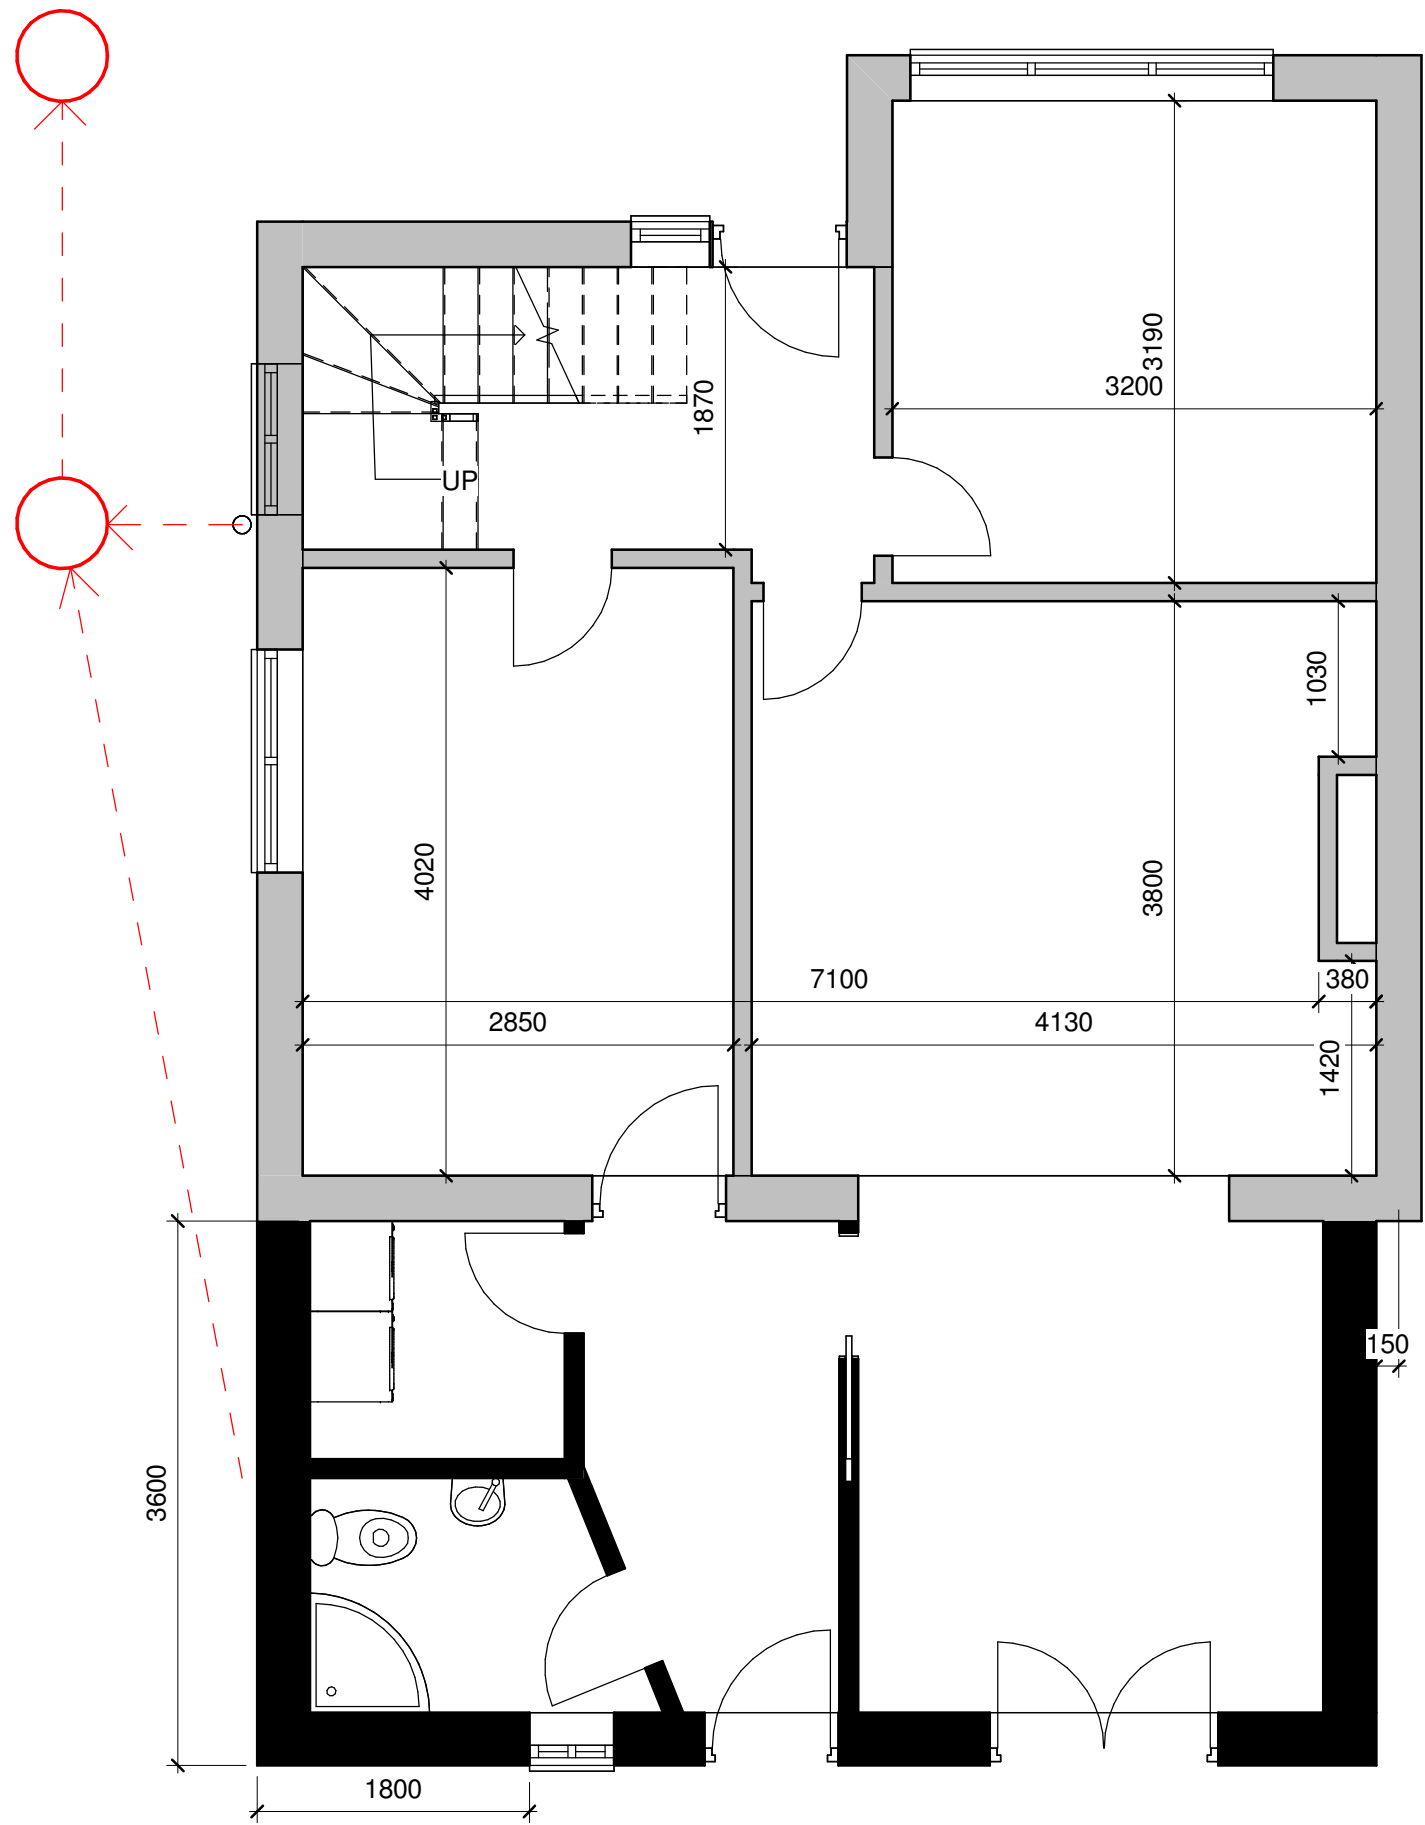


Proposed Ground Floor
1 : 50

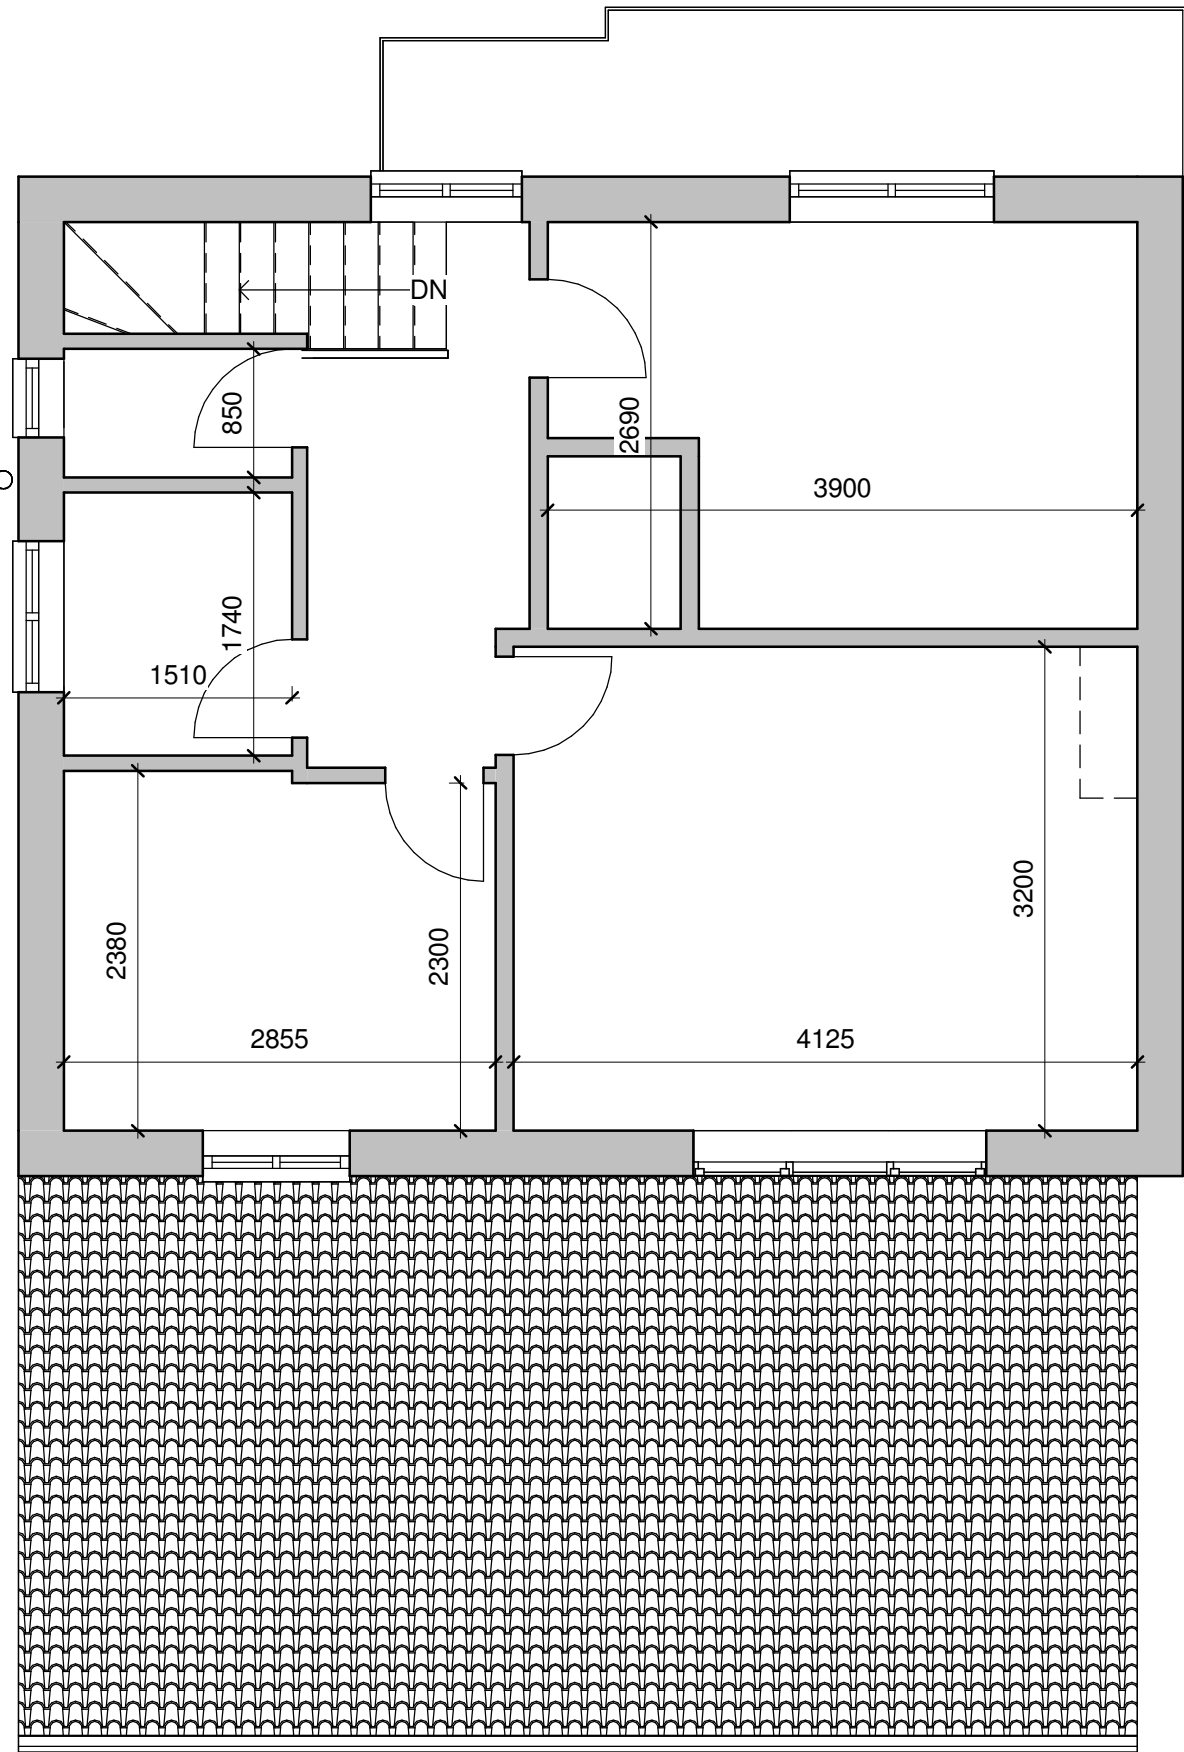

Proposed First Floor
1 : 50

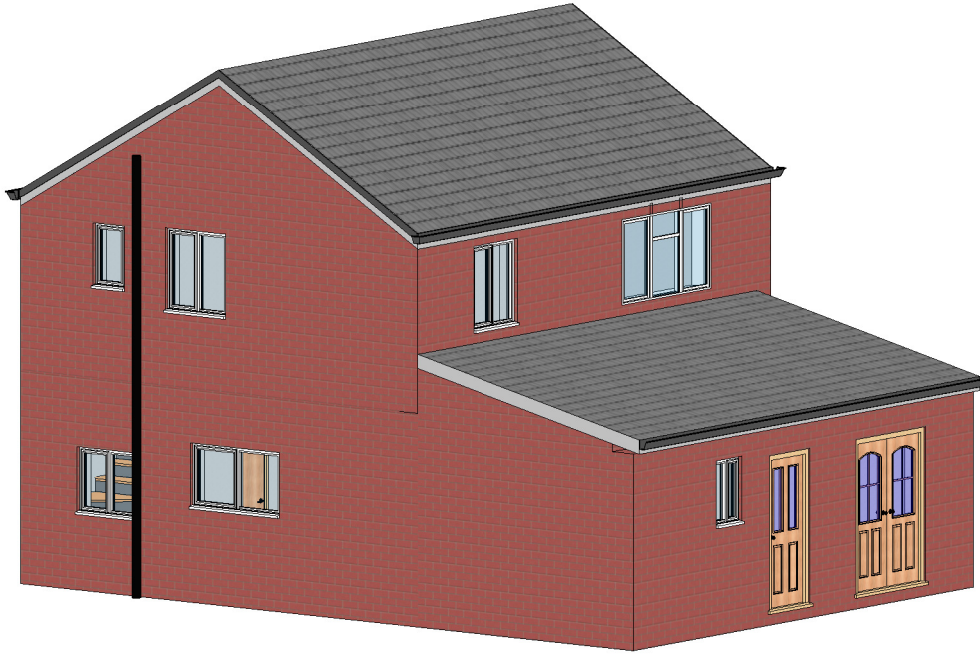


3D

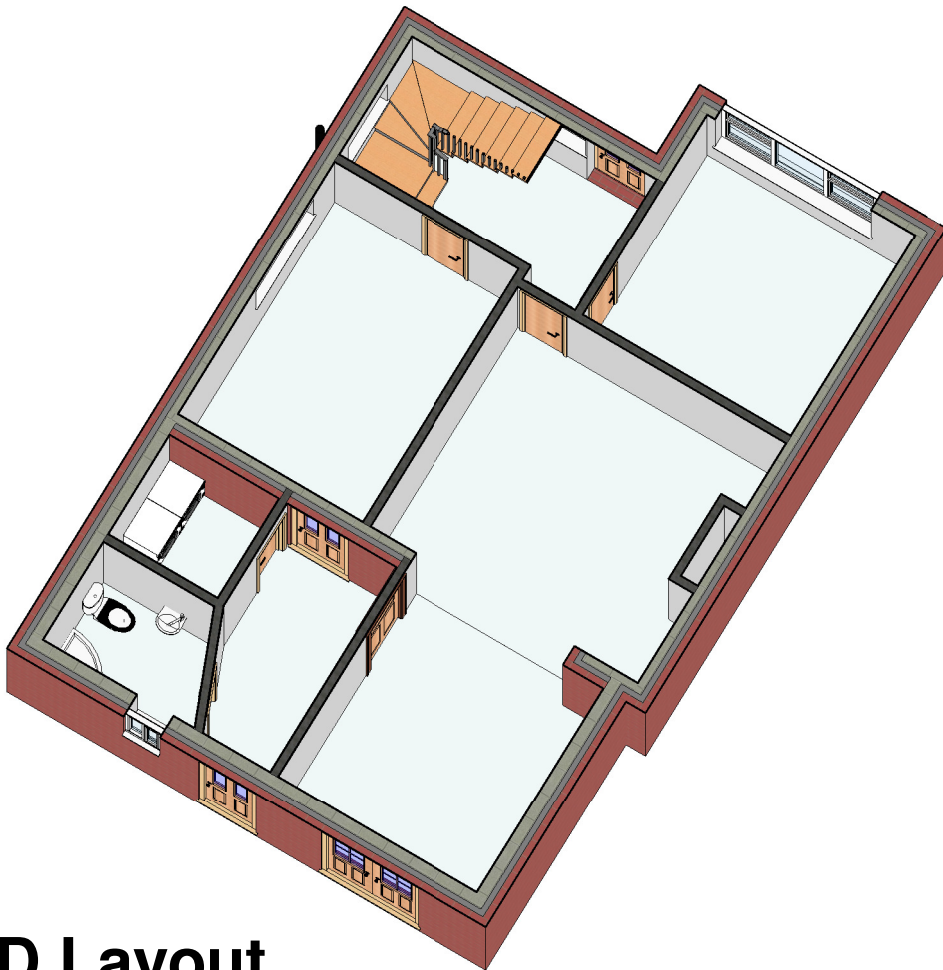

3D Layout




Location Plan
1 : 1250

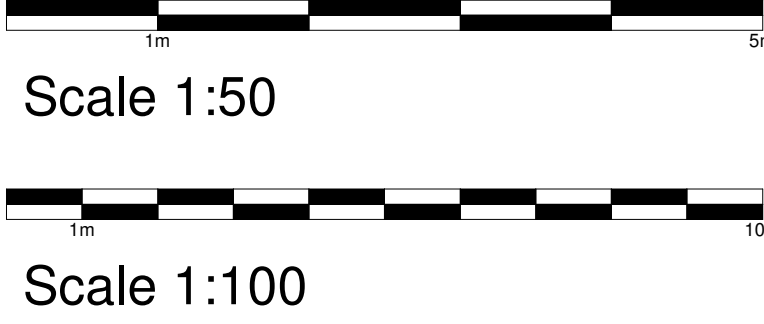

Scale: @ A1.
Dimensions must be checked by contractor before work is commenced.


This drawing remains the property of Belal Rashid Technical Architecture and should not be reproduced in full or in part without prior consent from Belal Rashid Technical Architecture.

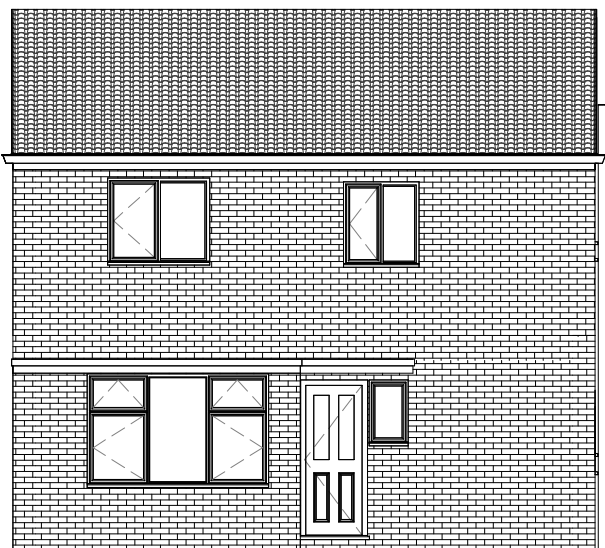


Proposed Front
1 : 100




Proposed Rear
1 : 100

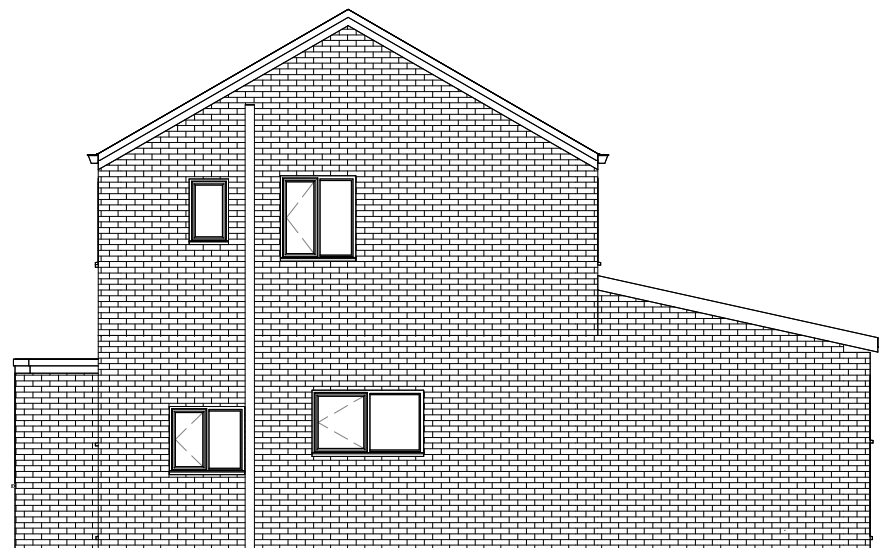

Proposed Side I
1 : 100

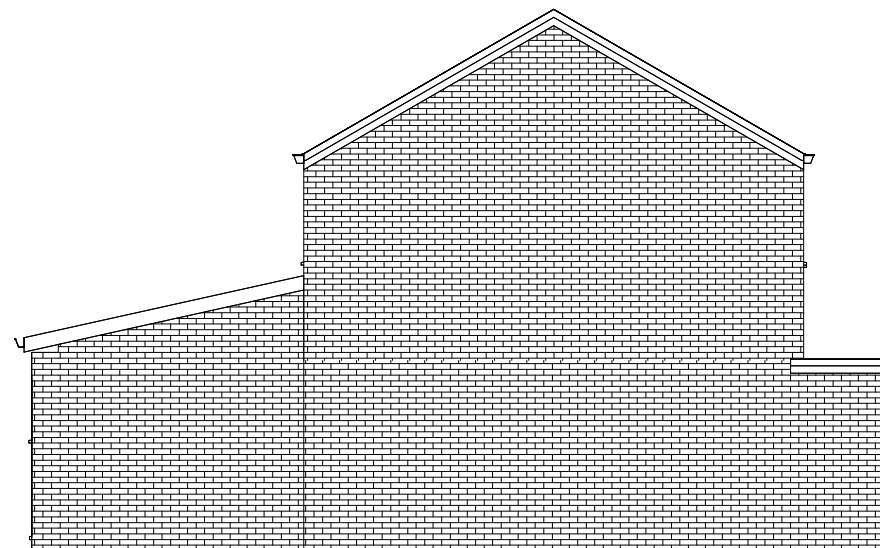

Proposed Side II
1 : 100

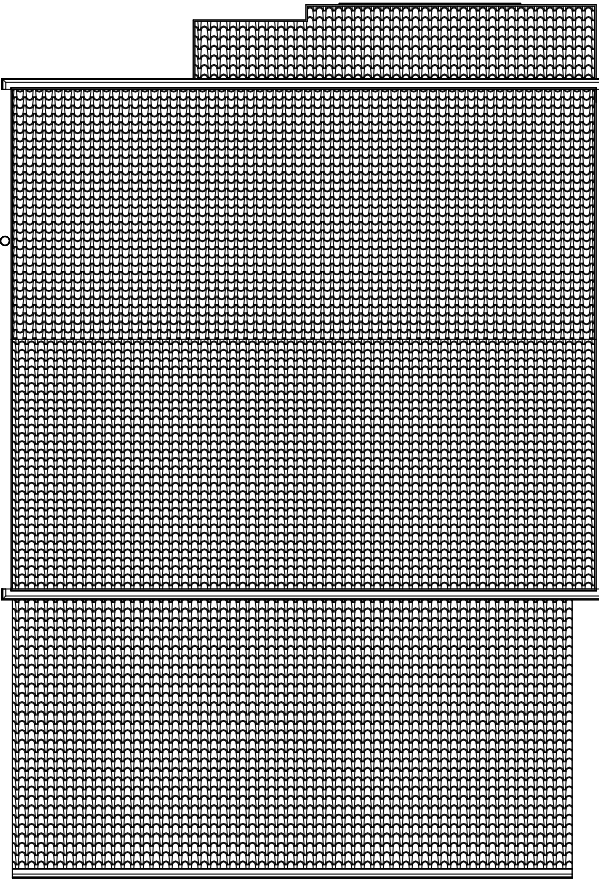

Proposed Roof
1 : 100

Client:
Mr. Abdul Naeem Dar

Project:
Extension
Project Address:
35 Benmore Rd
Manchester M9 6LQ
United Kingdom

Drawing Name: Proposed
Drawing Number: A102
Drawing Date: 01/01/26
Author: R.Jabr. B.Rashid

Belal Rashid Technical Architecture
11 Queen Street
Oldham
Greater Manchester
OL1 1RD

Web: www.brta.co.uk
Email: info@brta.co.uk
Tel: 0161 241 9650

