


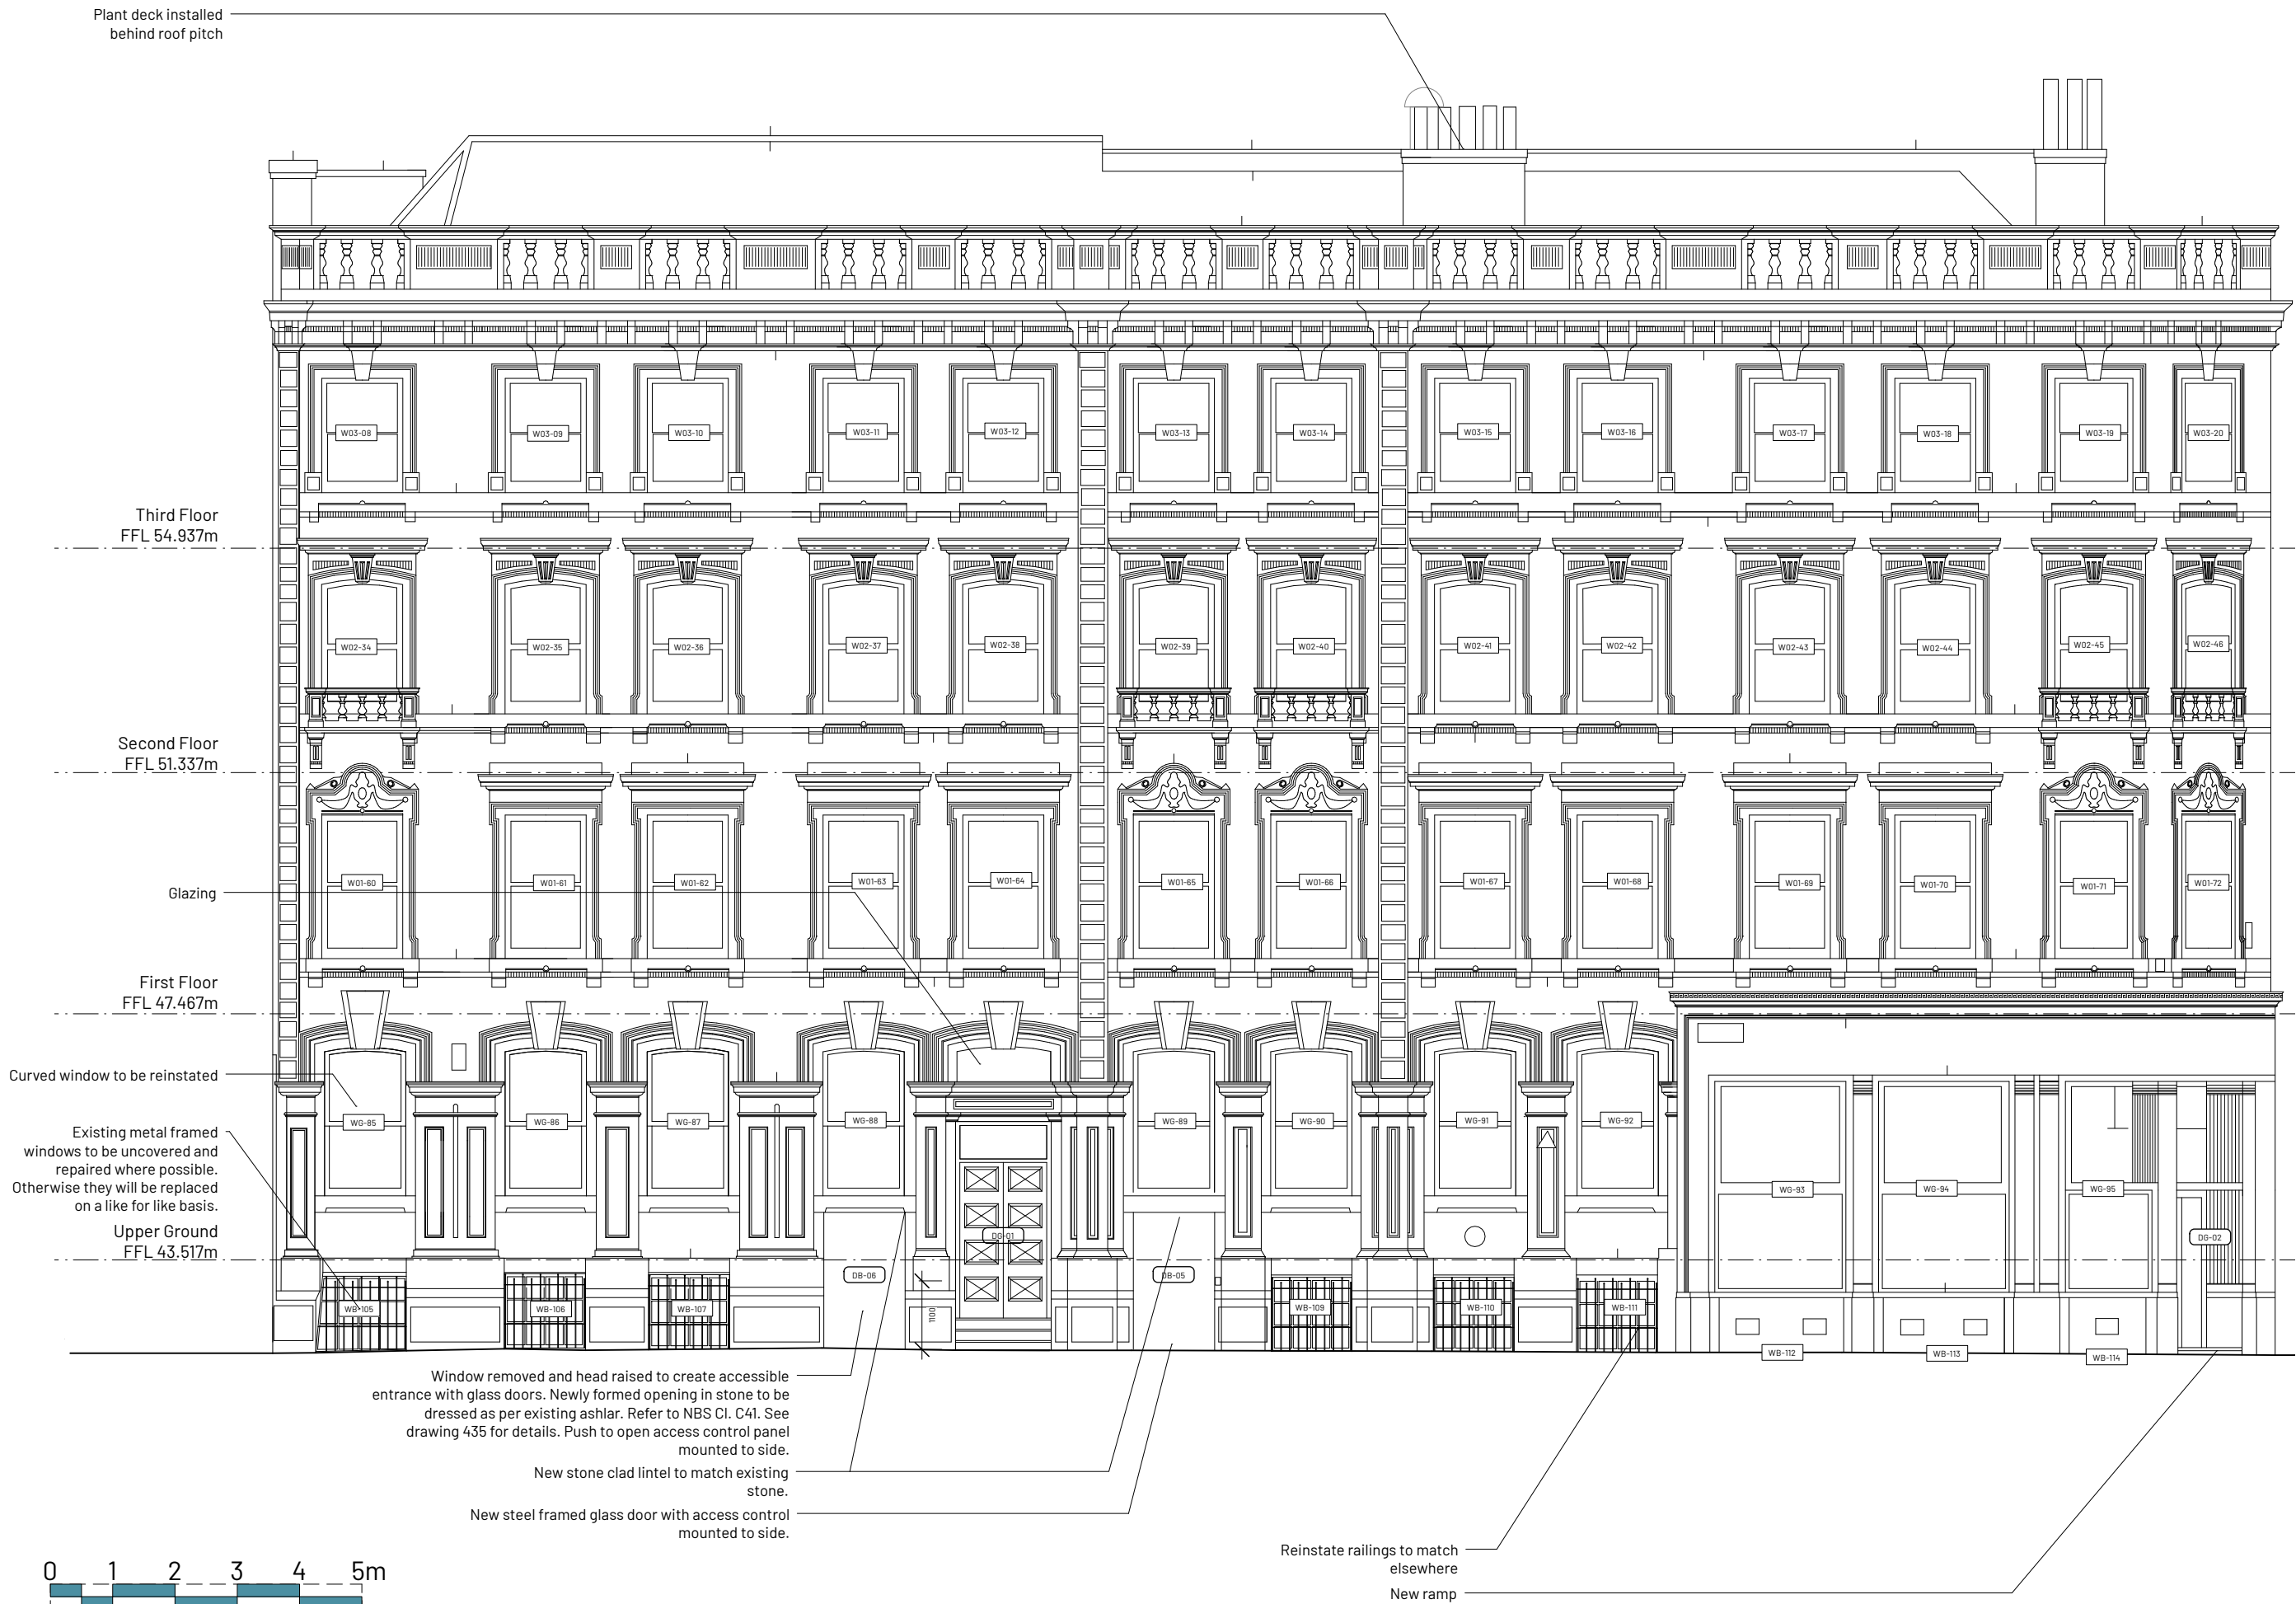

|                        |                                                              |     |     |   |
|------------------------|--------------------------------------------------------------|-----|-----|---|
| <b>H</b><br>17/03/2026 | New doors updated to suit drawing 435.                       | HW  | H   | W |
| <b>G</b><br>05/03/26   | Updated to show revised entrances                            | MM  | H   | W |
| <b>F</b><br>12/08/24   | Note regarding curved window reinstatement included          | RG  | H   | W |
| <b>E</b><br>27/06/24   | Existing hoist show to be retained. Sash windows reinstated. | HW  | H   | W |
| <b>D</b><br>05.03.24   | Signage removed                                              | RG  |     |   |
| <b>C</b><br>08/01/2024 | Signage indicated                                            | HW  |     |   |
| <b>B</b><br>03/05/2023 | Annotations and windows updated                              | RG  |     |   |
| <b>A</b><br>02/05/2023 | Annotations updated                                          | RG  |     |   |
| Rev                    | Note                                                         | DRN | CHK |   |

Mosley Street

Proposed Elevation -  
Princess Street

|          |               |
|----------|---------------|
| scheme   | 1995          |
| drwg no. | <b>P(220)</b> |
| revision | H             |

|                  |            |
|------------------|------------|
| scale            | 1:100 @ A3 |
| date first drawn | Jan 23     |
| drawn            | RG         |

SK sketch E existing P proposed T tender C construction F final issue

[www.ateliermb.co.uk](http://www.ateliermb.co.uk)  
t 0161 236 0051  
e architect@ateliermb.co.uk