



3 Window C Section
Scale: 1:10

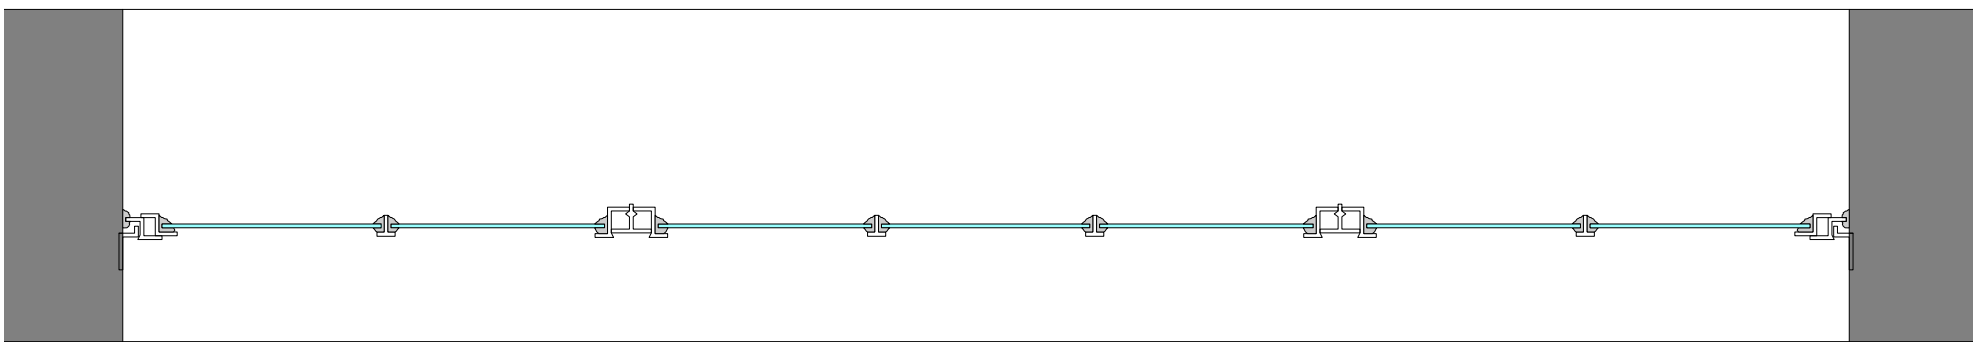

1 Window C Plan
Scale: 1:10

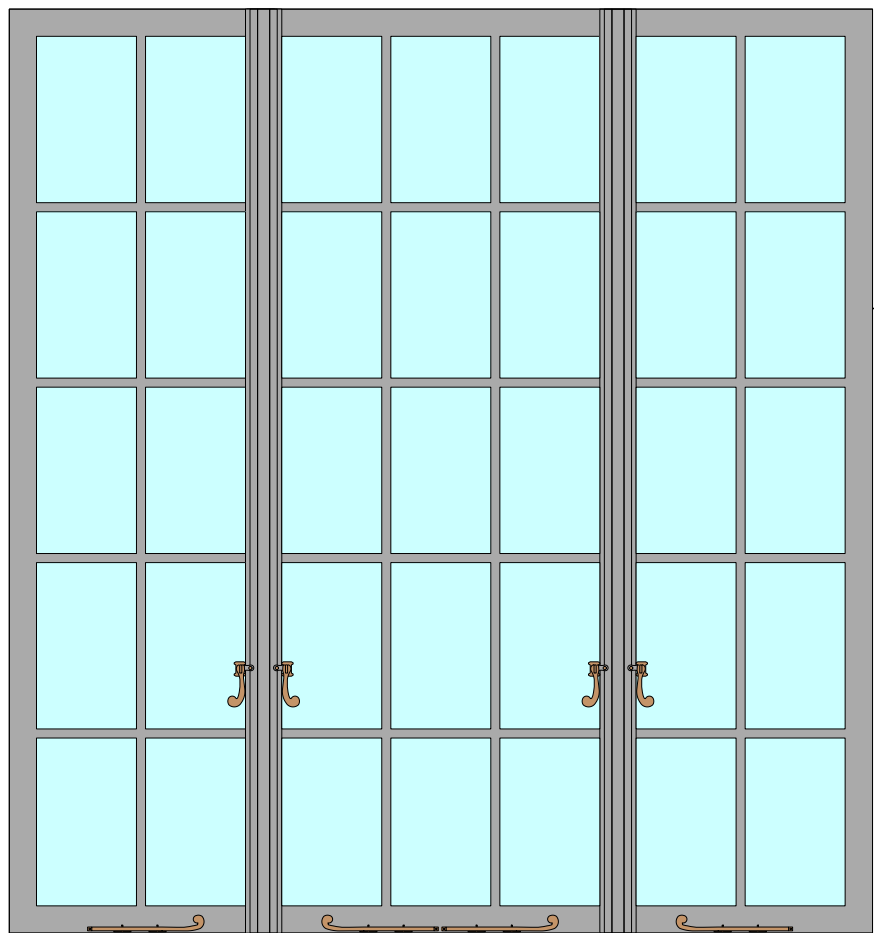

2 Window C Elevation
Scale: 1:20

Existing steel window painted black

REV	NOTE	DRN	CHK
-----	------	-----	-----

HOTEL GOTHAM
SECONDARY GLAZING

Existing Window C
Fifth Floor Tyle 2

PROJECT REF. 2112
DRWG NO. E(125)
REVISION
SCALE 1:100 @ A3
DATE 1st Feb 26
DRAWN GS

SK sketch E existing P proposed T tender C construction FI final issue

+44 161 236 0051
ARCHITECT@ATELIERMB.CO.UK

ATELIER.MB