THIS DRAWING IS PROTECTED BY COPYRIGHT AND MUST NOT BE COPIED OR REPRODUCED WITHOUT THE WRITTEN CONSENT OF R G PARTNERSHIP LIMITED. NO DIMENSIONS ARE TO BE SCALED FROM THIS DRAWING. ALL DIMENSIONS AND SIZES TO BE CHECKED ON SITE. NORTH POINTS SHOWN ARE INDICATIVE. ©

SITE SPECIFIC HAZARDS

IN ACCORDANCE WITH THE REQUIREMENTS OF THE CDM REGULATIONS 2015 THE FOLLOWING SIGNIFICANT RESIDUAL HAZARDS HAVE NOT BEEN DESIGNED OUT OF THIS PROJECT AND MUST BE TAKEN INTO CONSIDERATION BY CONTRACTORS PLANNING TO UNDERTAKE THE WORKS SHOWN ON THIS DRAWING:


SCALE 1:50

0m 0.5 1 1.5 2 2.5 3

NOTES

DRAWING BASED ON PARAGON SURVEY
REF PS-2100

STRUCTURAL GRID SHOWN
INDICATIVELY BASED ON RECORD INFO
& COLUMN PROJECTIONS

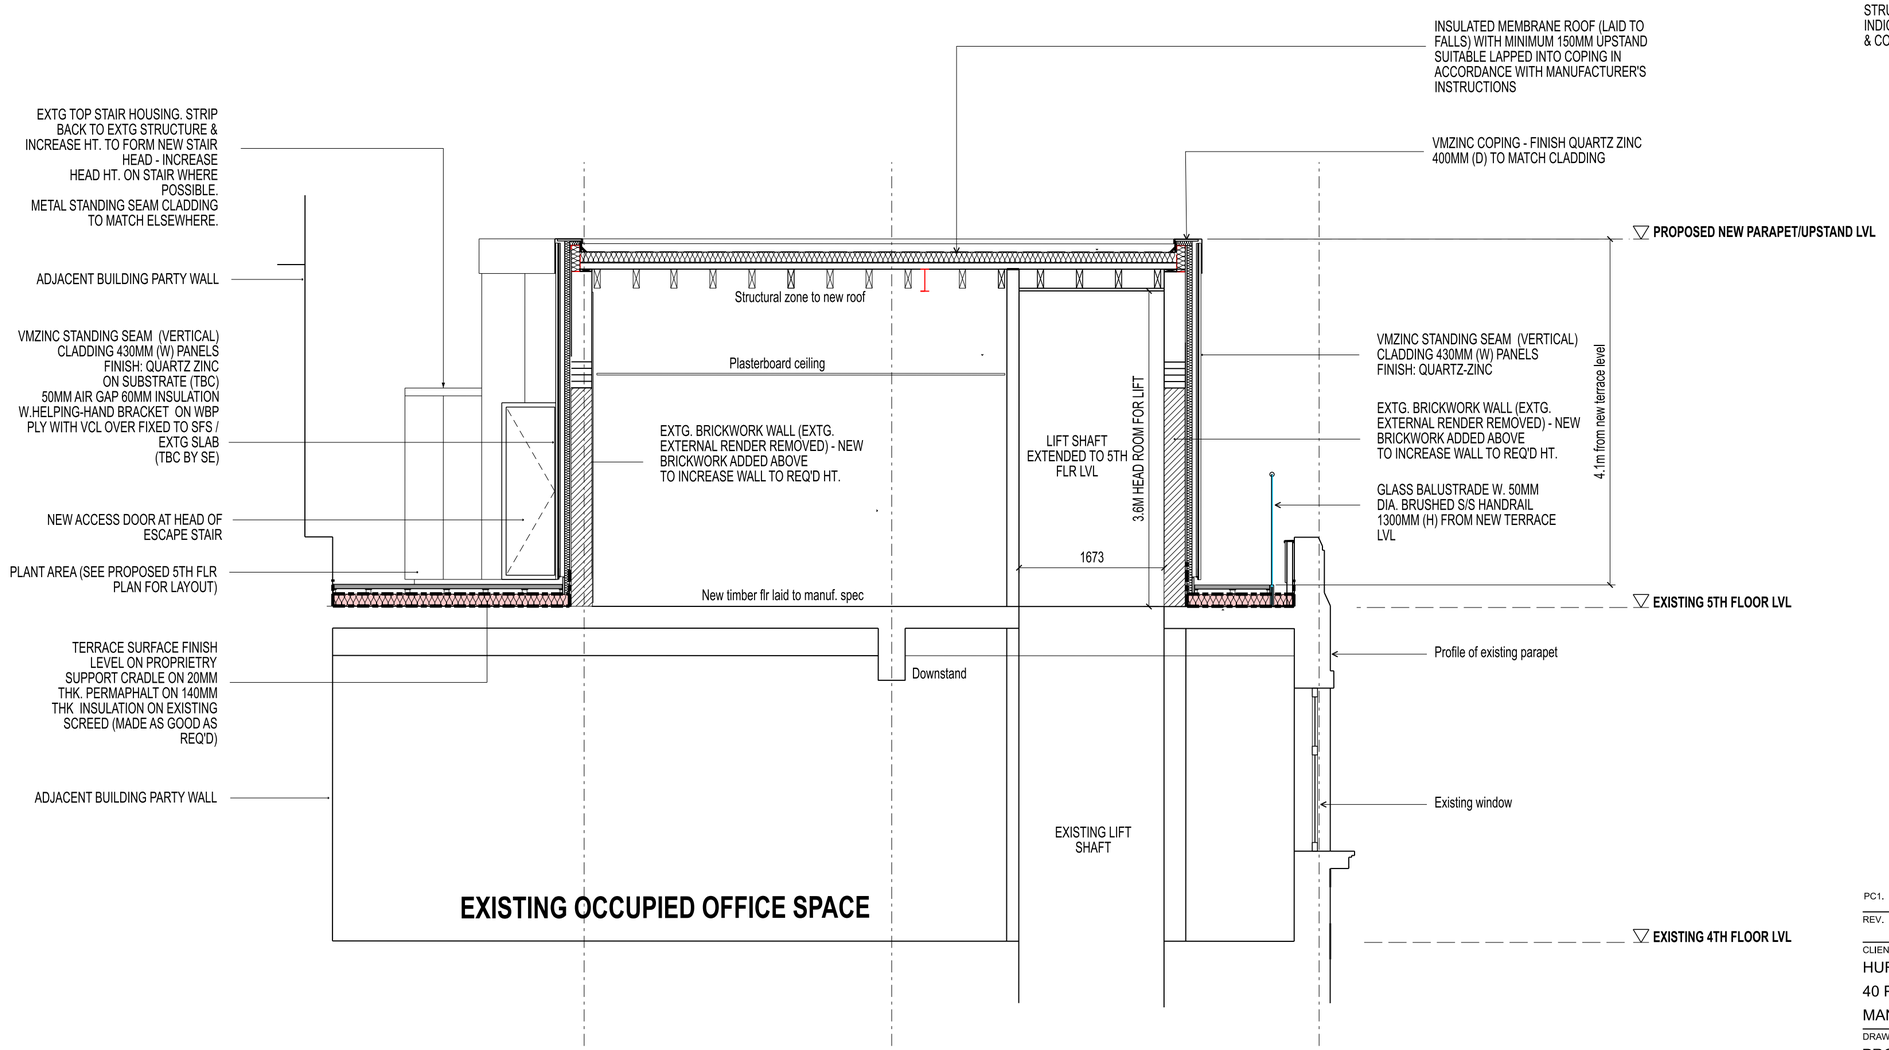

REV.	DATE	NOTES	INIT.
PC1.	18.03.26	SUBMITTED FOR PLANNING CONDITIONS DISCHARGE	DH.

CLIENT / PROJECT

HURSTWOOD HOLDINGS
40 PETER STREET
MANCHESTER

DRAWING TITLE

PROPOSED SECTION CC

STATUS

PLANNING CONDITIONS

DATE	DRAWN	SCALE @ A2
MAR 26	DH	1:50

PROJECT NUMBER	UNIT / BLOCK	CI / SFB CODE	TYPE & NUMBER	REVISION LETTER
11189		PC	S03	PC1

Site Location Plans	L	GA Plans	P	Elevations	E
Sections	S	Details	D	Prelim Colour	C

THE RATCLIFFE GROVES PARTNERSHIP

MANCHESTER
105 MANCHESTER ROAD
BURY LANCASHIRE BL9 0TD
T. 0161 797 6000 E. manchester@rgp.uk.com
www.rgp.uk.com

LONDON
19 BEDFORD ROW
LONDON WC1R 4EB
T. 020 7600 6666 E. london@rgp.uk.com

RGP architects

jim.burdaher MANCHESTER, 40 PETER STREET 19/03/2026 12Cr2r12 P:\DOCS\11000\11100-11199\11189\1-Sheets\PLANNING CONDITIONS\11189-PC-S03 Proposed Section CC.dgn