

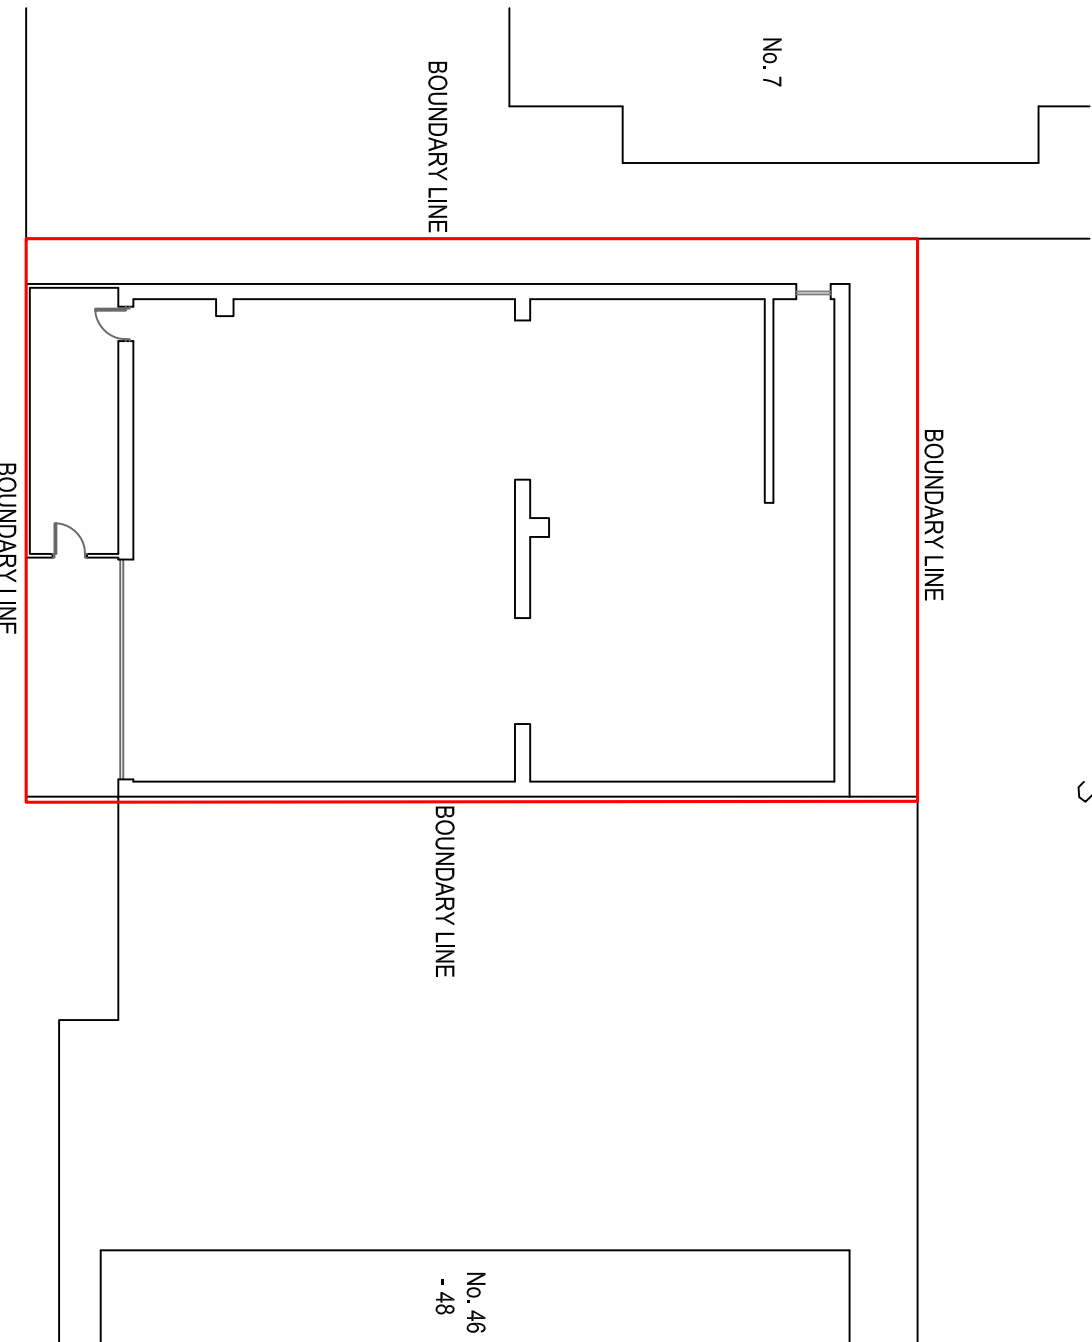



EXISTING SITE PLAN 1:2000

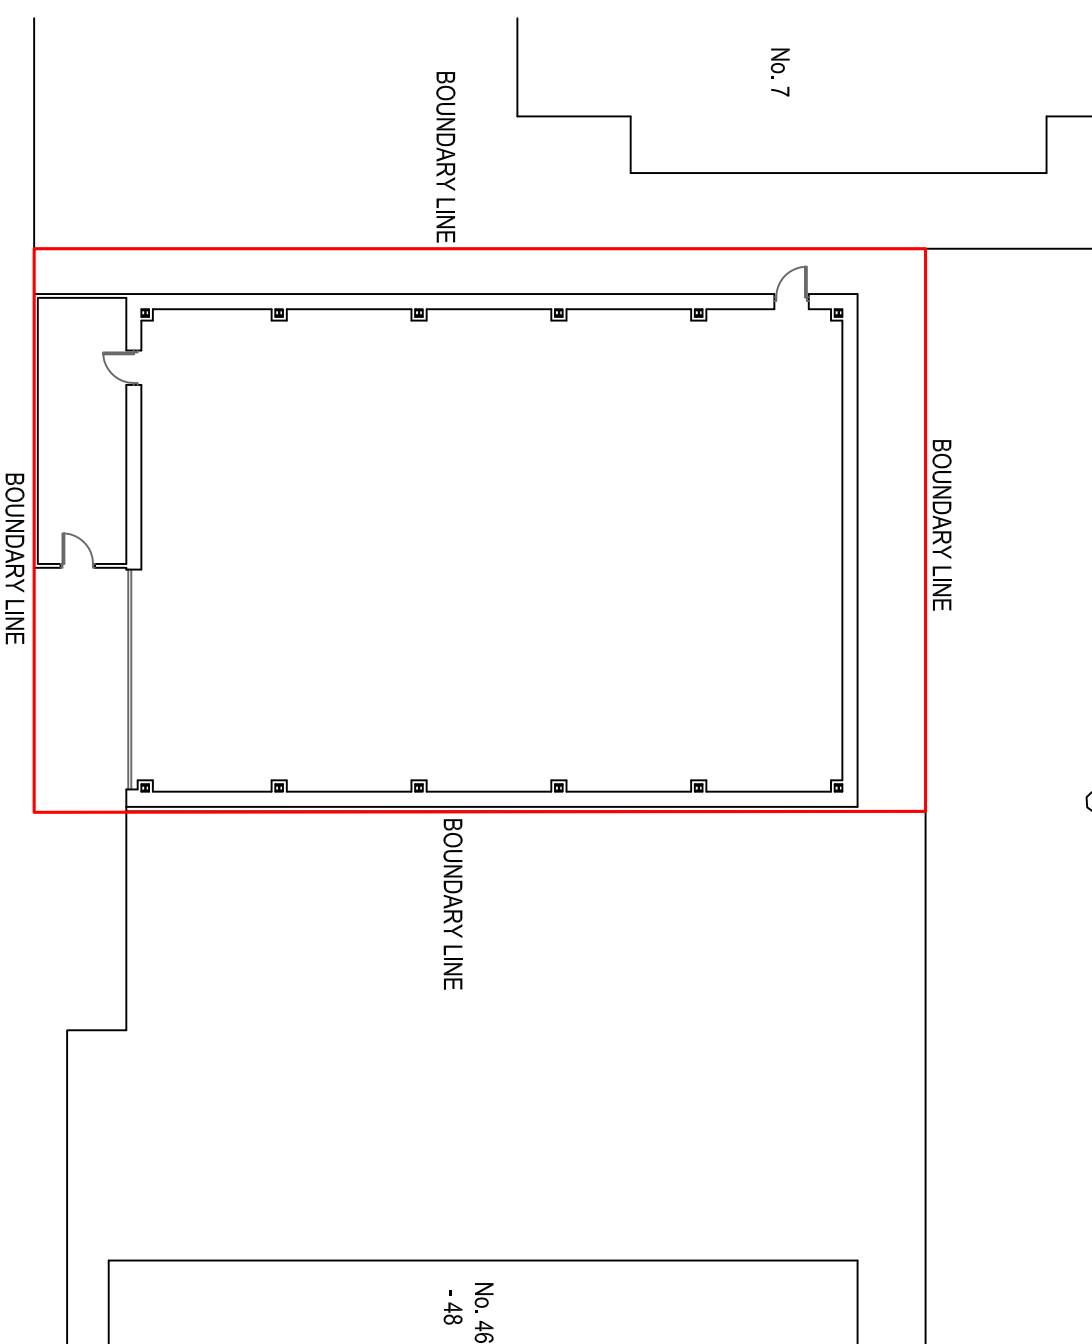


PROPOSED SITE PLAN 1:200

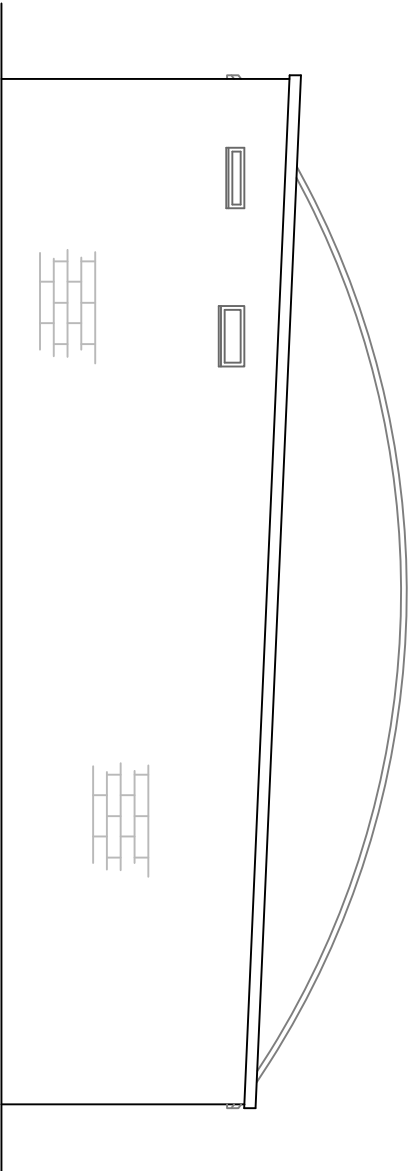

EXISTING REAR ELEVATION 1:100

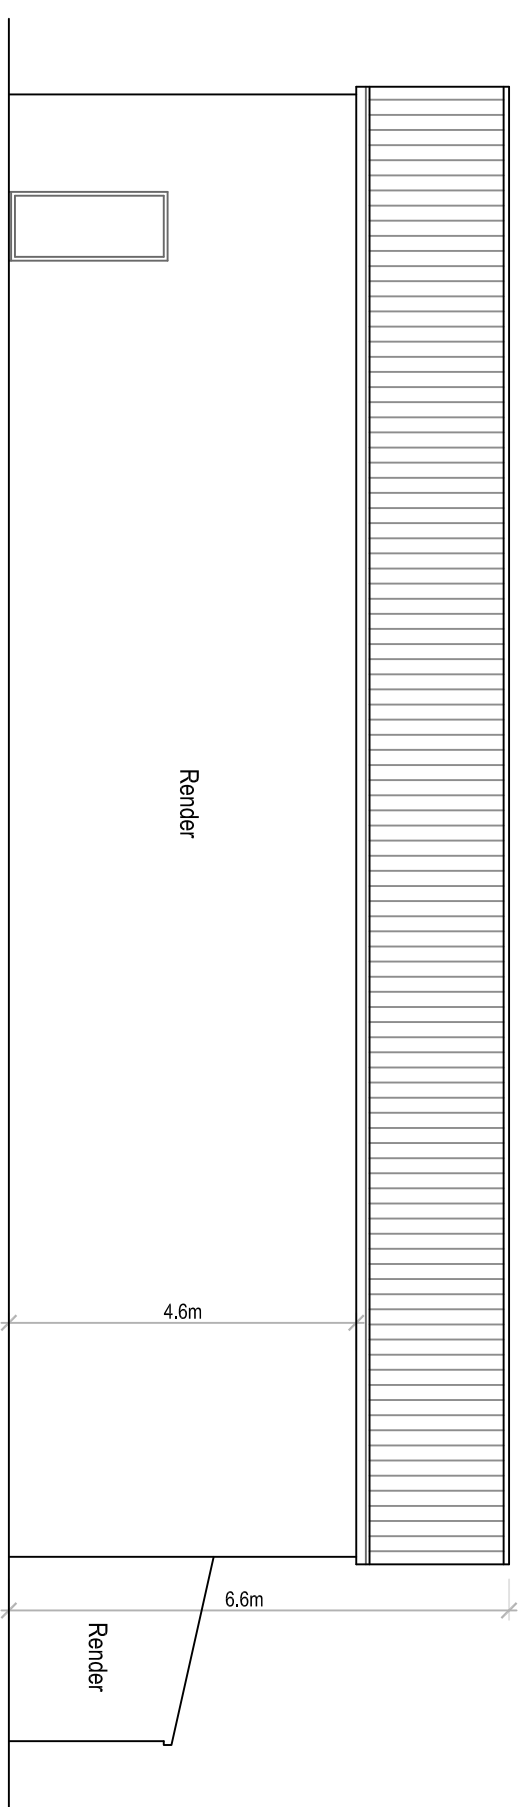

EXISTING SIDE ELEVATION 1:100

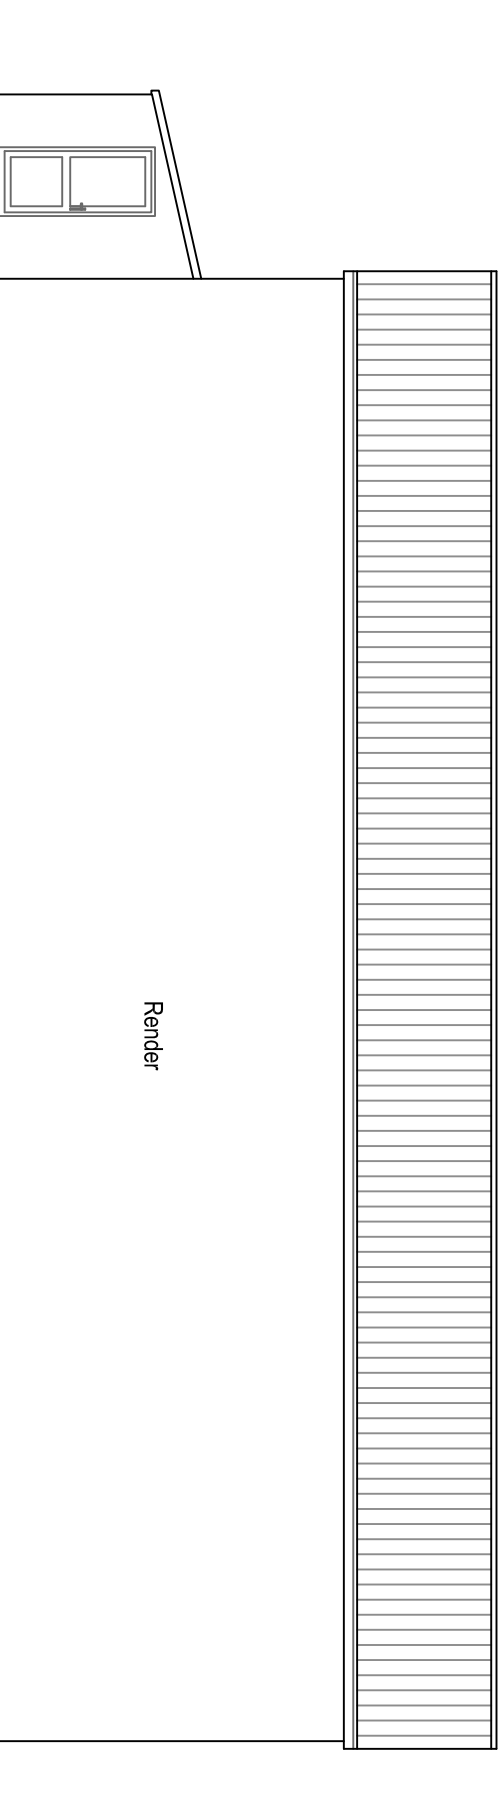

PROPOSED SIDE ELEVATION 1:100