

DO NOT SCALE THIS DRAWING.

HEALTH AND SAFETY INFORMATION

IN ADDITION TO THE HAZARDS/RISKS NORMALLY ASSOCIATED WITH THE TYPES OF WORK
DETAILED ON THIS DRAWING, NOTE THE FOLLOWING

CONSTRUCTION

WORKS IN PROXIMITY TO LIVE SERVICES
WORKS INTERFACE WITH PUBLIC

MAINTENANCE/CLEANING/OPERATION


WORKS IN PROXIMITY TO LIVE SERVICES
WORKS INTERFACE WITH PUBLIC

DECOMMISSIONING/DEMOLITION

WORKS IN PROXIMITY TO LIVE SERVICES
WORKS INTERFACE WITH PUBLIC


NOTES:

- THIS DRAWING IS BASED ON:
 - LANDSCAPE ARCHITECT LAYOUT DRAWING
520-LAP-SK-005-P5-LandscapeGA REV P5 RECEIVED 23.10.24
BY LANDSCAPE PROJECTS
 - GPR/TOPO SURVEY 12650G UNDERTAKEN IN 2015 BY LOCATE
SURVEYS LTD
- ALL EXISTING UTILITIES ARE TO BE CONFIRMED ON SITE AND
SAFE WORKING PRACTICES TO BE USED PRIOR TO
EXCAVATION.
- THIS DRAWING IS TO BE READ IN CONJUNCTION WITH ALL
OTHER RELEVANT DRAWINGS, DETAILS AND SPECIFICATIONS.
- ALL DIMENSIONS ARE IN METRES UNLESS STATED OTHERWISE.
- THIS DRAWING IS NOT FOR CONSTRUCTION.

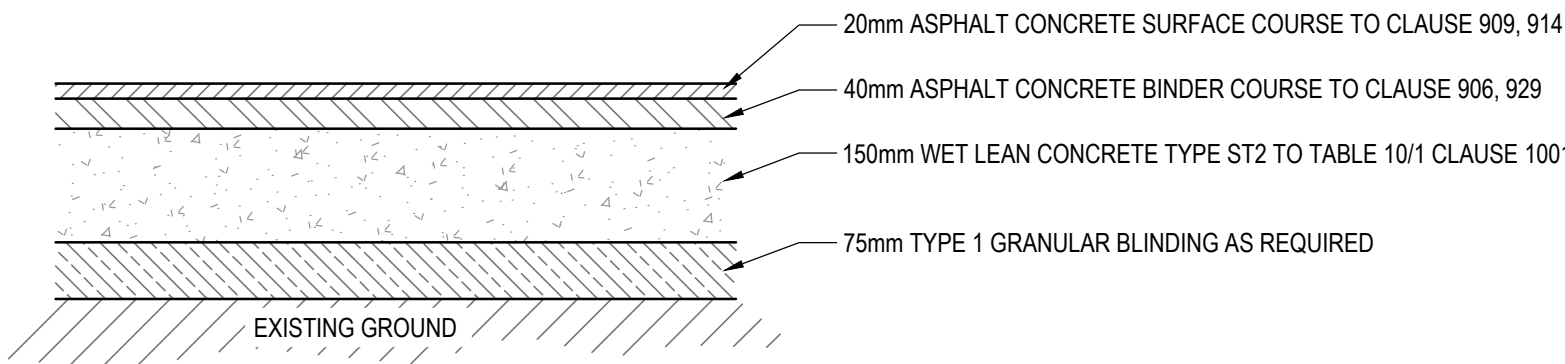


CONSTRUCTION TYPE A
FLEXIBLE FOOTWAY CONSTRUCTION

NTS

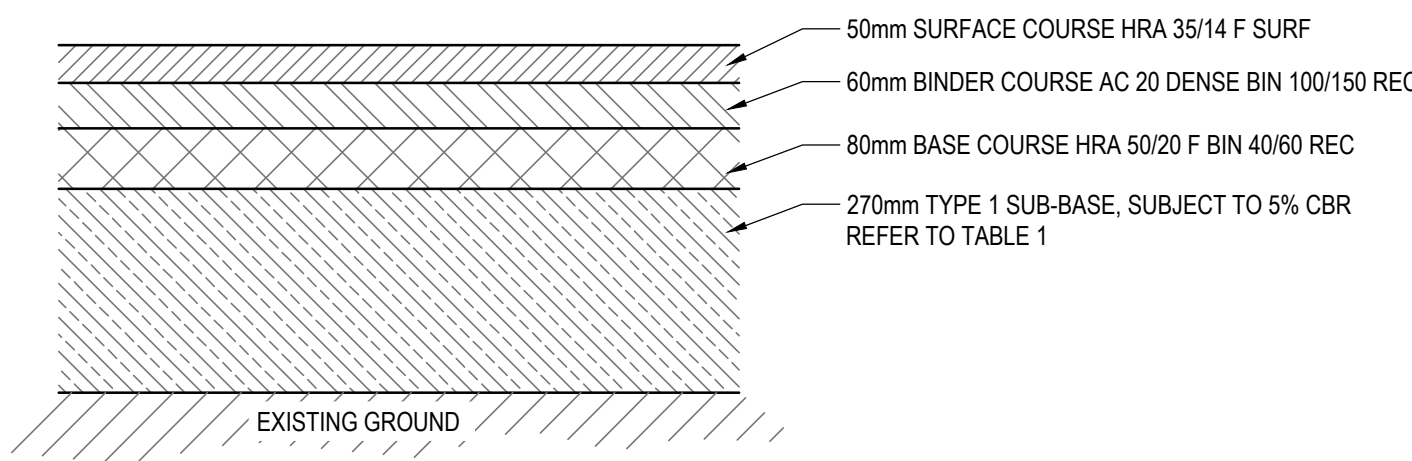


CONSTRUCTION TYPE B
CARRIAGEWAY CONSTRUCTION

NTS

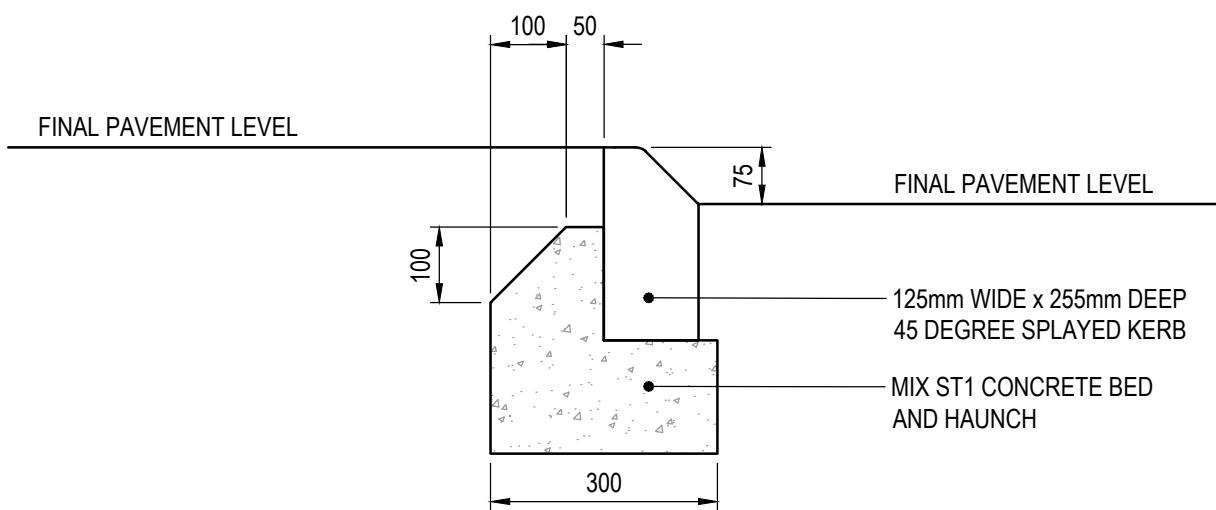

TYPICAL PRECAST 45 DEGREE SPLAYED KERB
(TYPE K2)

NTS

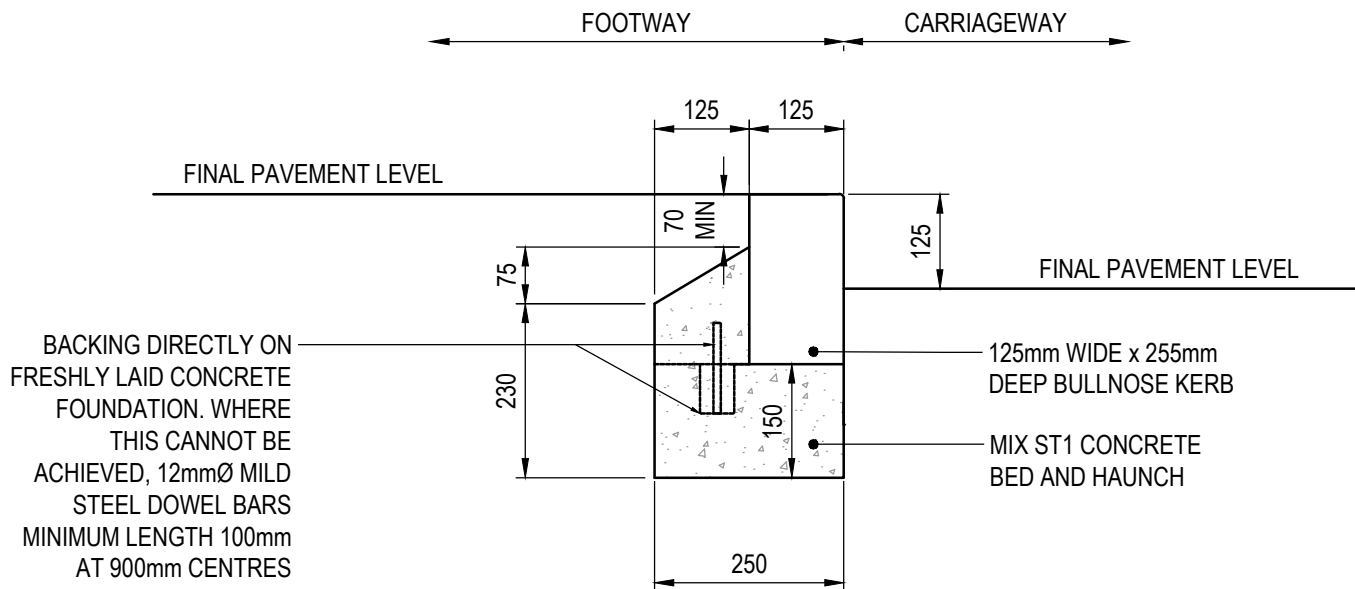

PRECAST CONCRETE BULLNOSE KERB
(TYPE K1)

SCALE 1:100

TABLE 1						
CLASS 2 SUB-BASE ONLY (mm)						
DESIGN CBR						
2%	3%	4%	5%	6%	10%	15%
420	370	310	270	260	230	220

EXTRACTED FROM DMRB CD 225 (FIGURE 3.18)

P01 ISSUED FOR INFORMATION

19.02.26 D.L. F.R. F.R.

Rev	Description	Date	Iss'd	Rev'd	App'd
-----	-------------	------	-------	-------	-------

FOR TECHNICAL APPROVAL

Project Stage

COMMENT

Status of Drawing

BURO HAPPOLD

3 Wellington Place
Leeds
LS1 4AP
UK

Tel: +44 (0)113 204 2200
Fax: +44 (0)870 787 4144
Email: 0062342@burohappold.com
Web: www.burohappold.com

Client *Graham Group*

Architect *Landscape Projects Ltd.*

Project **UoM - FALLOWFIELD**

Orig Title
**PAVEMENT DETAILS
S278 HIGHWAY WORKS**

Job No.
62346

Scale@A1
NTS

Drawn/Designed By.
D.LONG

Checked By.
F.RODRIGUEZ

Approved By.
F.RODRIGUEZ

Drawing No.

0062342-BHE-XX-XX-DR-C-2113

Revision

P01