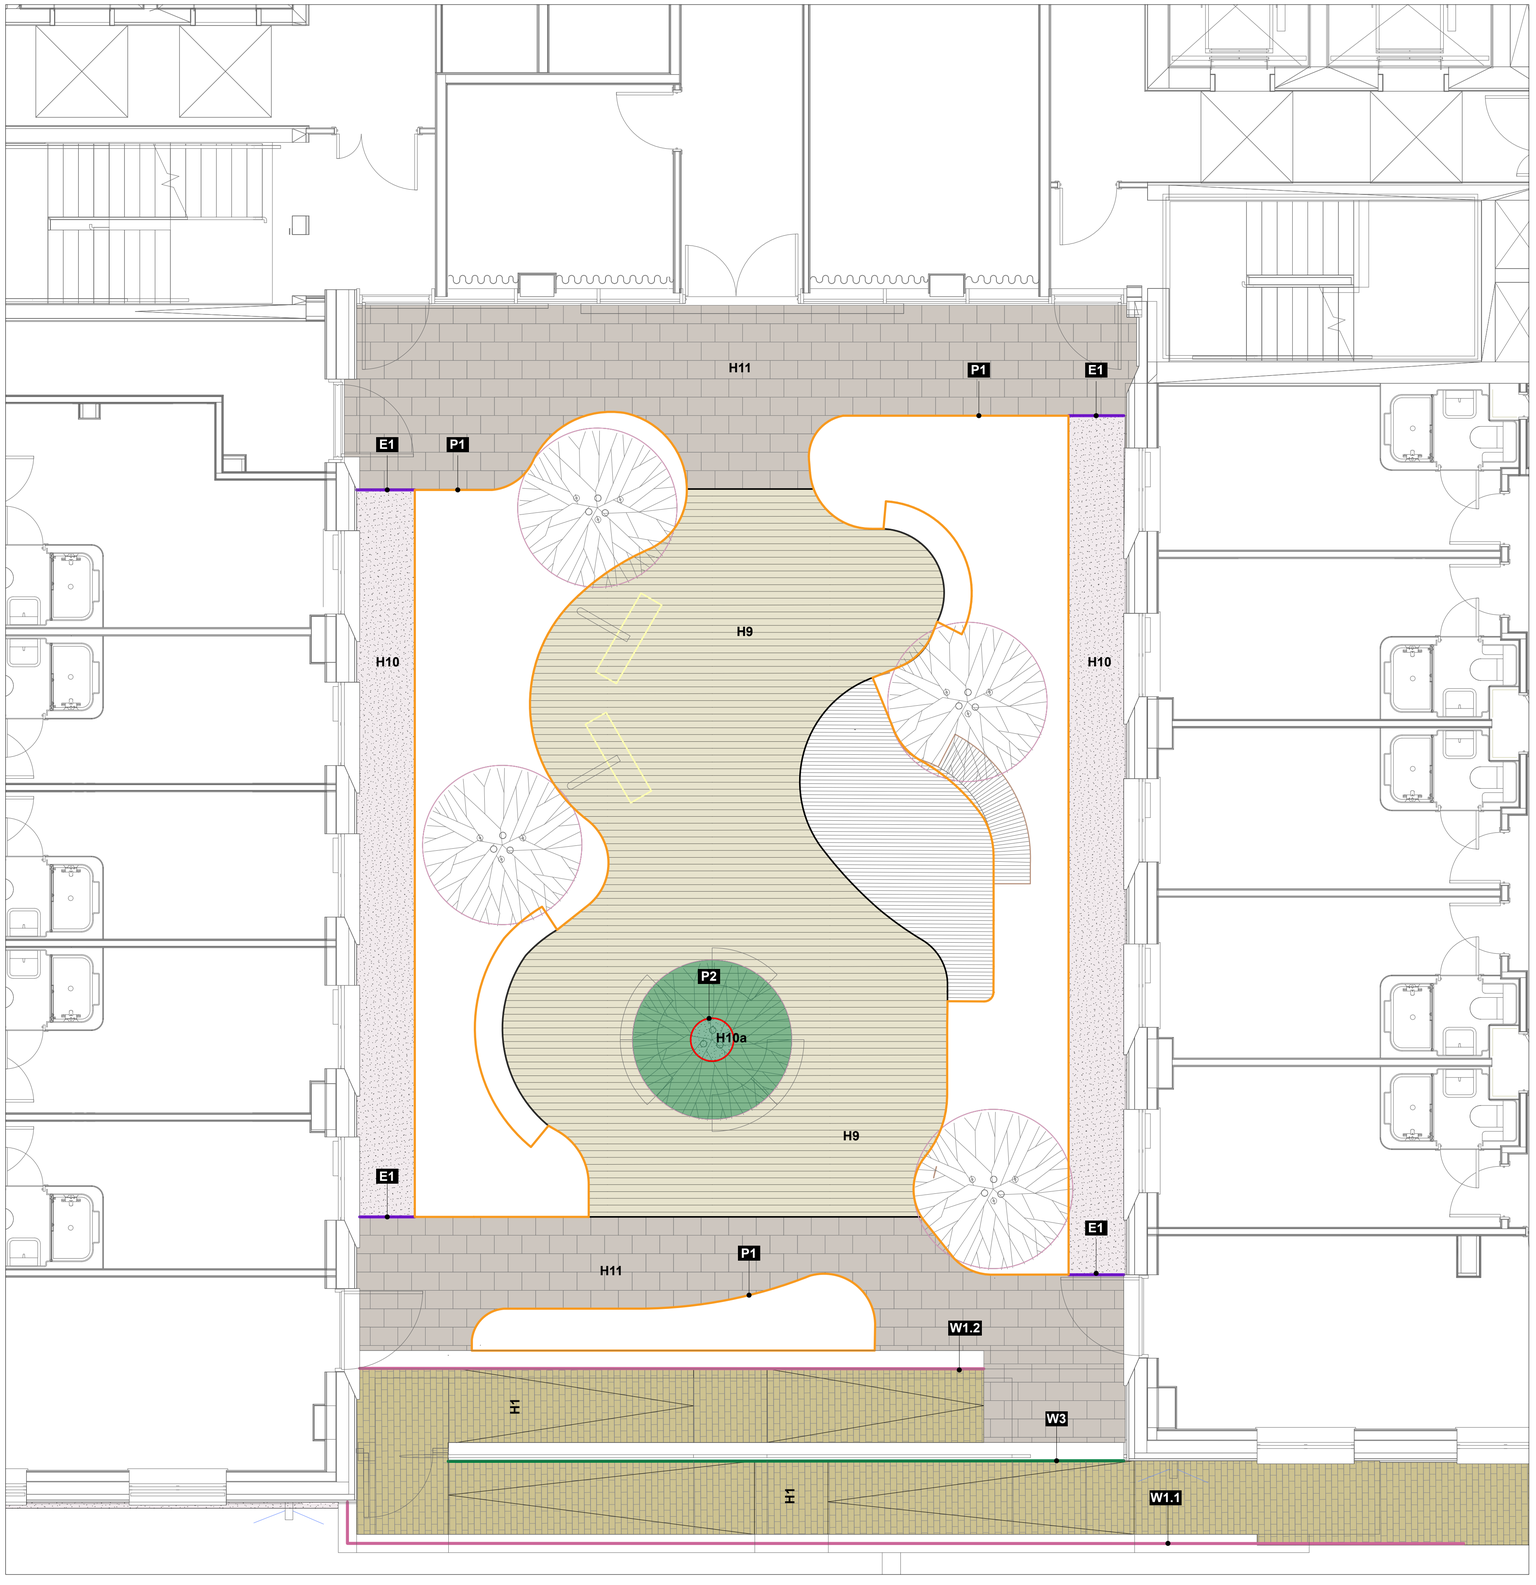



## KEY

### HARDWORKS

H9

**PORCELAIN PAVERS**
**COMPOSITE DECKING BOARDS**
**Refer to specification clause Q55/110.**
Product: Enhanced Grain
Colour: Limed Oak
Supplier: Millboard or equal and approved
Size: 176 x 3600 x 32mm
Other: To be laid on non-combustible pedestals

H10

**NIDA-GRAVEL**
**Refer to specification clause Q23/160A.**
Product: Nidagravel 130 Gravel Stabilisation Grid
Supplier: NidaGravel UK or equal and approved
Gravel: Golden Corn Flint by Long Rake Spar or equal and approved
Size: 10mm angular gravel

H10a

**LOOSE GRAVEL AROUND FEATURE TREE**
**Refer to specification clause Q23/160B.**
Product: Golden Corn Flint
Supplier: Long Rake Spar or equal and approved
Size: 10mm angular gravel

H11

**PERMEABLE CONCRETE SLAB**
**Refer to specification clause Q25/125A.**
Product: Ecogranite permeable aquaslab or equal and approved
Supplier: Hardscape or equal and approved
Size: 300 x 450 x 60mm
Laid: Half Stretcher bond

H1

**BLOCK PAVING**
**Refer to specification clause Q25/120.**
Product: Perfecta Paving or equal and approved
Colour: Natural
Supplier: Marshalls or equal and approved
Size: 450 x 450 x 50mm

### EDGES

P1

**RAISED STEEL PLANTER EDGE**
- Refer to specification clause Q50/122.
- Staple Planter Edge with Velox System by Logic or equal and approved.

P2

**FLUSH ALUMINUM PLANTER EDGE**
- Refer to specification clause Q10/201.
- Flushed to adjcent decking finish.

E1

**ALUMINUM EDGING**
- Refer to specification clause Q10/200.
- Aluexcel aluminum edging by Kinley or equal and approved. To gravel stripes at courtyards.

W1.1 + W1.2

**CONCRETE RETAINING WALL - To fire escape ramp**
- Refer to specification clause Q50/120.
- Concrete retaining wall steel flat bar balustrade

W3


**CONCRETE RETAINING WALL - To mid-section of fire escape ramp**
- Refer to specification clause Q50/121.
- Concrete retaining wall with glass balustrade.

© THIS DRAWING IS COPYRIGHT PROTECTED AND MAY NOT BE REPRODUCED IN WHOLE OR PART WITHOUT WRITTEN AUTHORITY FROM THE OWNER.

## NOTES:

1. Do not scale from this drawing.
2. Always work to noted dimensions.
3. All dimensions are in millimetres unless otherwise stated.
4. All setting out, levels and dimensions to be agreed on site.
5. The dimensions of all materials must be checked on site before being laid out.
6. This drawing must be read with the relevant specification clauses and detail drawings.
7. Order of construction and setting out to be agreed on site.

## Location Plan

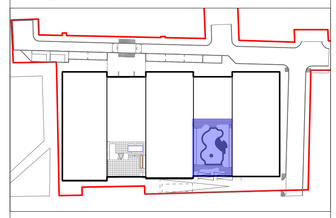

| Revision | Date | Description | Drawn | Apprvd. |
|---|---|---|---|---|
| C02 | 26/02/26 | Full Construction Issue | EK | RM |
| P07 | 13/01/26 | Stage 4 updates | JD | YH |
| P06 | 26/11/25 | Stage 4 issue updates | AG | YH |
| P05 | 14/11/25 | Stage 4 issue updates | HX | RM |
| P04 | 31/10/25 | Stage 4 Issue | HX | RM |

**Planit I.E. Limited**
Manchester | London | Liverpool | Leeds | Standish
**E:** info@planit-ie.com **W:** planit-ie.com

**MANCHESTER**
2 Back Grafton St ,
Altrincham,
WA14 1DY
T: 0161 928 9281

**Client** IQ Student Accommodation

**Project** Chandos House, Manchester

**Drg Title** Eastern Courtyard_HARDWORKS & EDGING

| Created on | Created by | Approved by |
|---|---|---|
| 27-07-23 | CB | RM |

| Scale | Size | Workstage |
|---|---|---|
| 1:50 | A1 | STAGE 4 |

| Drg No. | Suitability | Revision |
|---|---|---|
| 63073-PLA-ZZ-ZZ-DR-L-1001 | S4 | C02 |

© Planit I.E. Limited