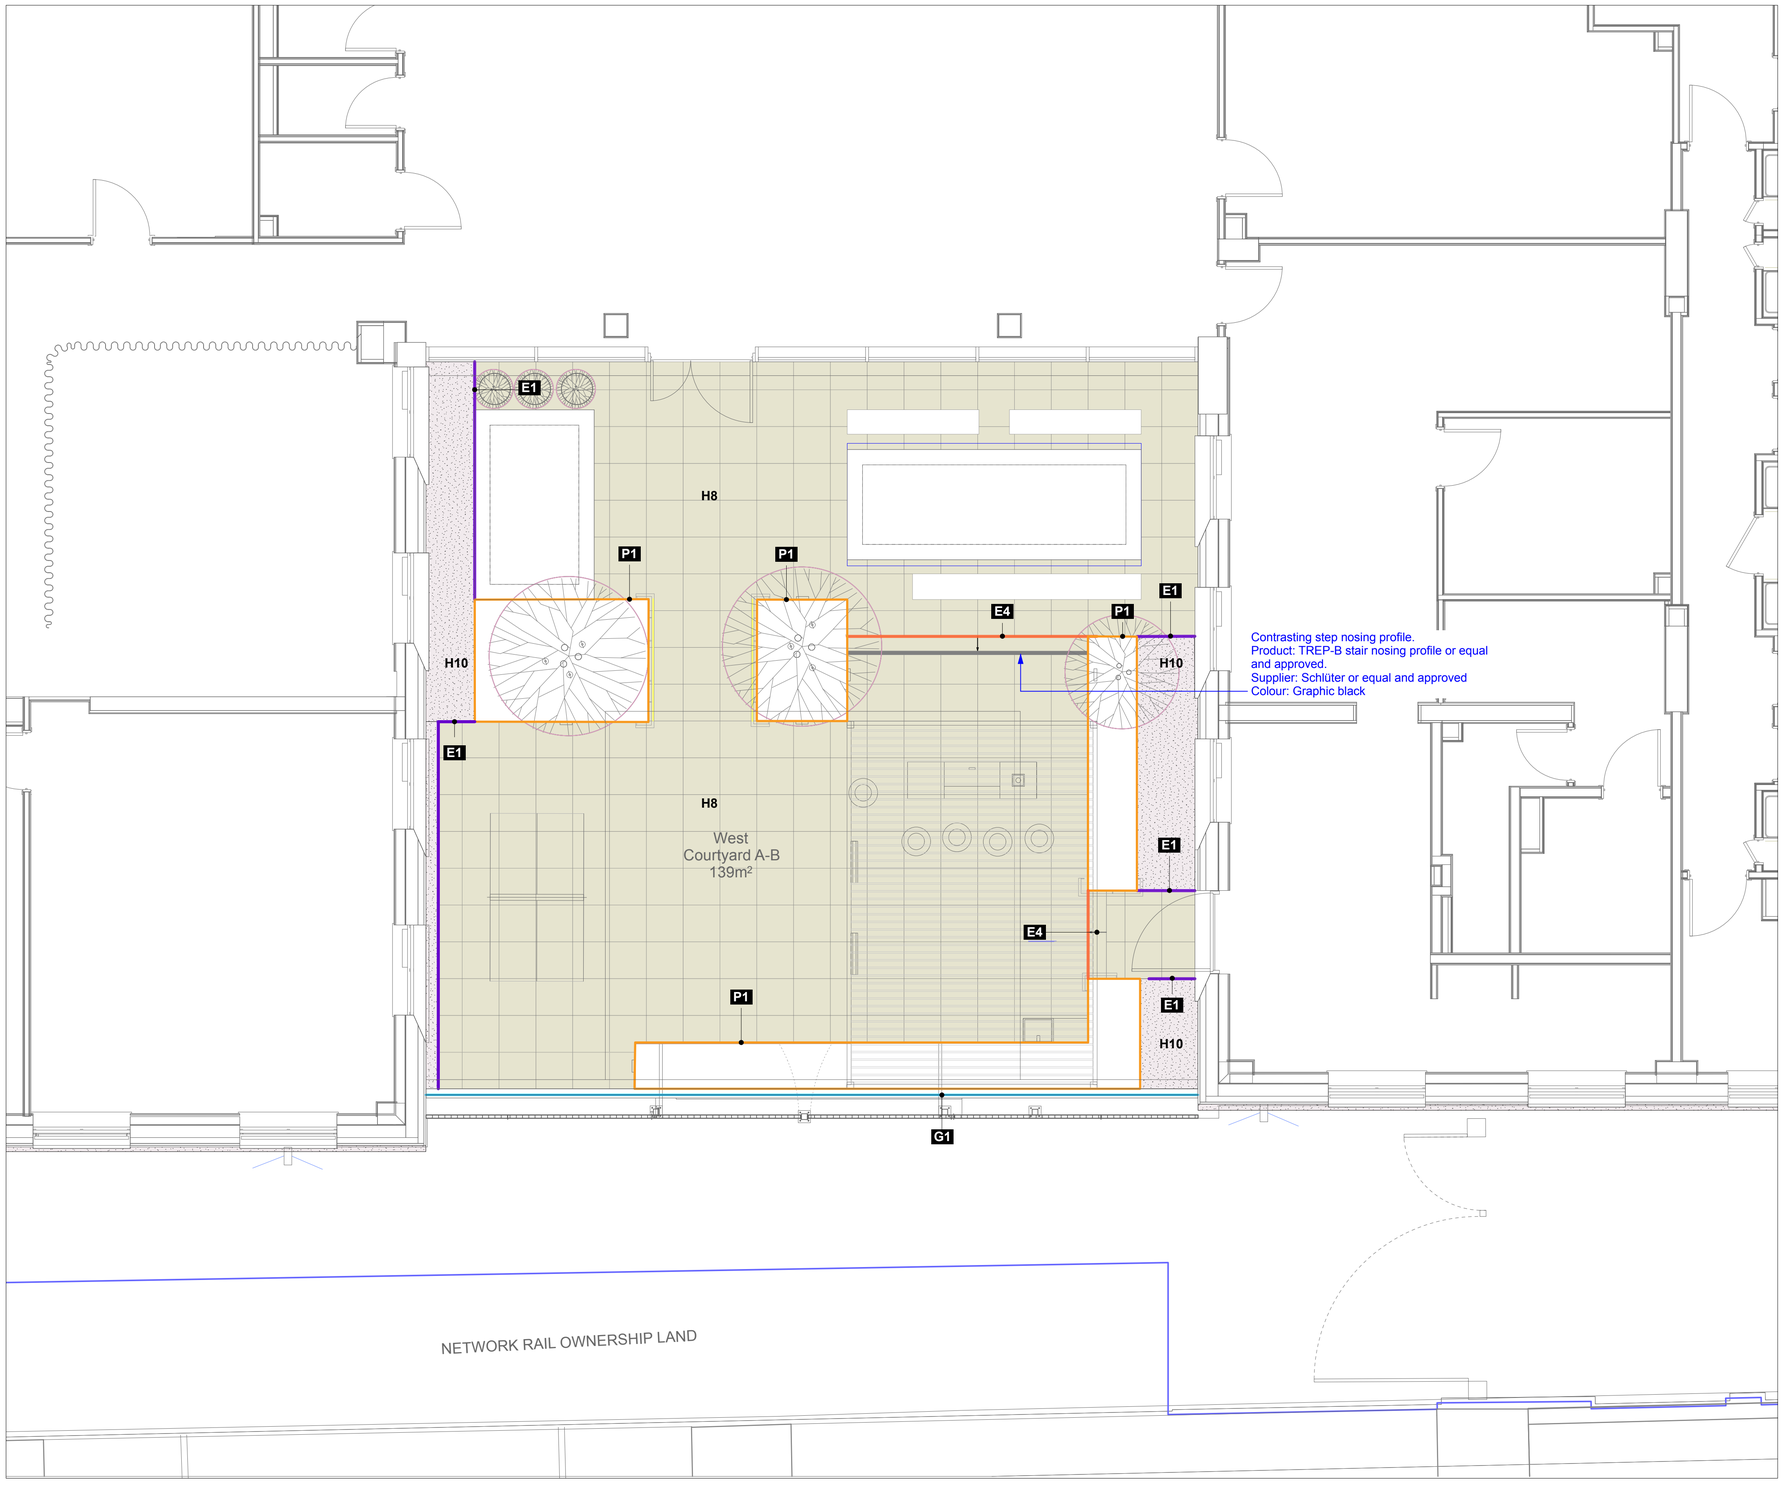


KEY

HARDWORKS

H8 — **PORCELAIN PAVERS**
Refer to specification clause Q25/127.
Product: Quadro or equal and approved
Colour: Argento
Supplier: Ryno or equal and approved
Size: 600 x 600 x 20 mm
Other: To be treated with anti-slip application. Wind uplift clips not required, due to surrounding buildings and structures

H10 — **NIDA-GRAVEL**
Refer to specification clause Q23/160A.
Product: Nidagravel 130 Gravel Stabilisation Grid
Supplier: NidaGravel UK or equal and approved
Gravel: Golden Corn Flint by Long Rake Spar or equal and approved
Size: 10mm angular gravel

EDGES

G1 — **GLASS BALUSTRADE**
- Refer to specification clasue Q50/121A.

P1 — **RAISED STEEL PLANTER EDGE**
- Refer to specification clause Q50/122.
- Staple Planter Edge with Velox System by Logic or equal and approved.

E4 — **ANTI-SLIP ALUMINUM EDGING - To porcelain step edging**
- Refer to specification clause Q25/127.

E1 — **ALUMINUM EDGING**
- Refer to specification clause Q10/200.
- Aluexcel aluminum edging by Kinley or equal and approved. To gravel stripes at courtyards.

© THIS DRAWING IS COPYRIGHT PROTECTED AND MAY NOT BE REPRODUCED IN WHOLE OR PART WITHOUT WRITTEN AUTHORITY FROM THE OWNER.

NOTES:

1. Do not scale from this drawing.
2. Always work to noted dimensions.
3. All dimensions are in millimetres unless otherwise stated.
4. All setting out, levels and dimensions to be agreed on site.
5. The dimensions of all materials must be checked on site before being laid out.
6. This drawing must be read with the relevant specification clauses and detail drawings.
7. Order of construction and setting out to be agreed on site.

Location Plan



Revision	Date	Description	Drawn	Apprvd.
C03	26/02/26	Full Construction Issue	EK	RM
C02	18/02/26	Updated to comments	EK	RM
C01	26/01/26	Stage 5 Updates	HX	YH
P07	13/01/26	Stage 4 updates	JD	YH
P06	27/11/25	Stage 4 issue updates	AG	YH

Planit I.E. Limited
Manchester | London | Liverpool | Leeds | Standish
E: info@planit-ie.com **W:** planit-ie.com

MANCHESTER
2 Back Grafton St ,
Altrincham,
WA14 1DY
T: 0161 928 9281

Client IQ Student Accommodation

Project Chandos House, Manchester

Drg Title Western Courtyard_HARDWORKS & EDGING

Created on	Created by	Approved by
27-07-23	CB	RM

Scale	Size	Workstage
1:50	A1	STAGE 5

Drg No.	Suitability	Revision
63073-PLA-ZZ-ZZ-DR-L-1002	S4	C03

© Planit I.E. Limited