




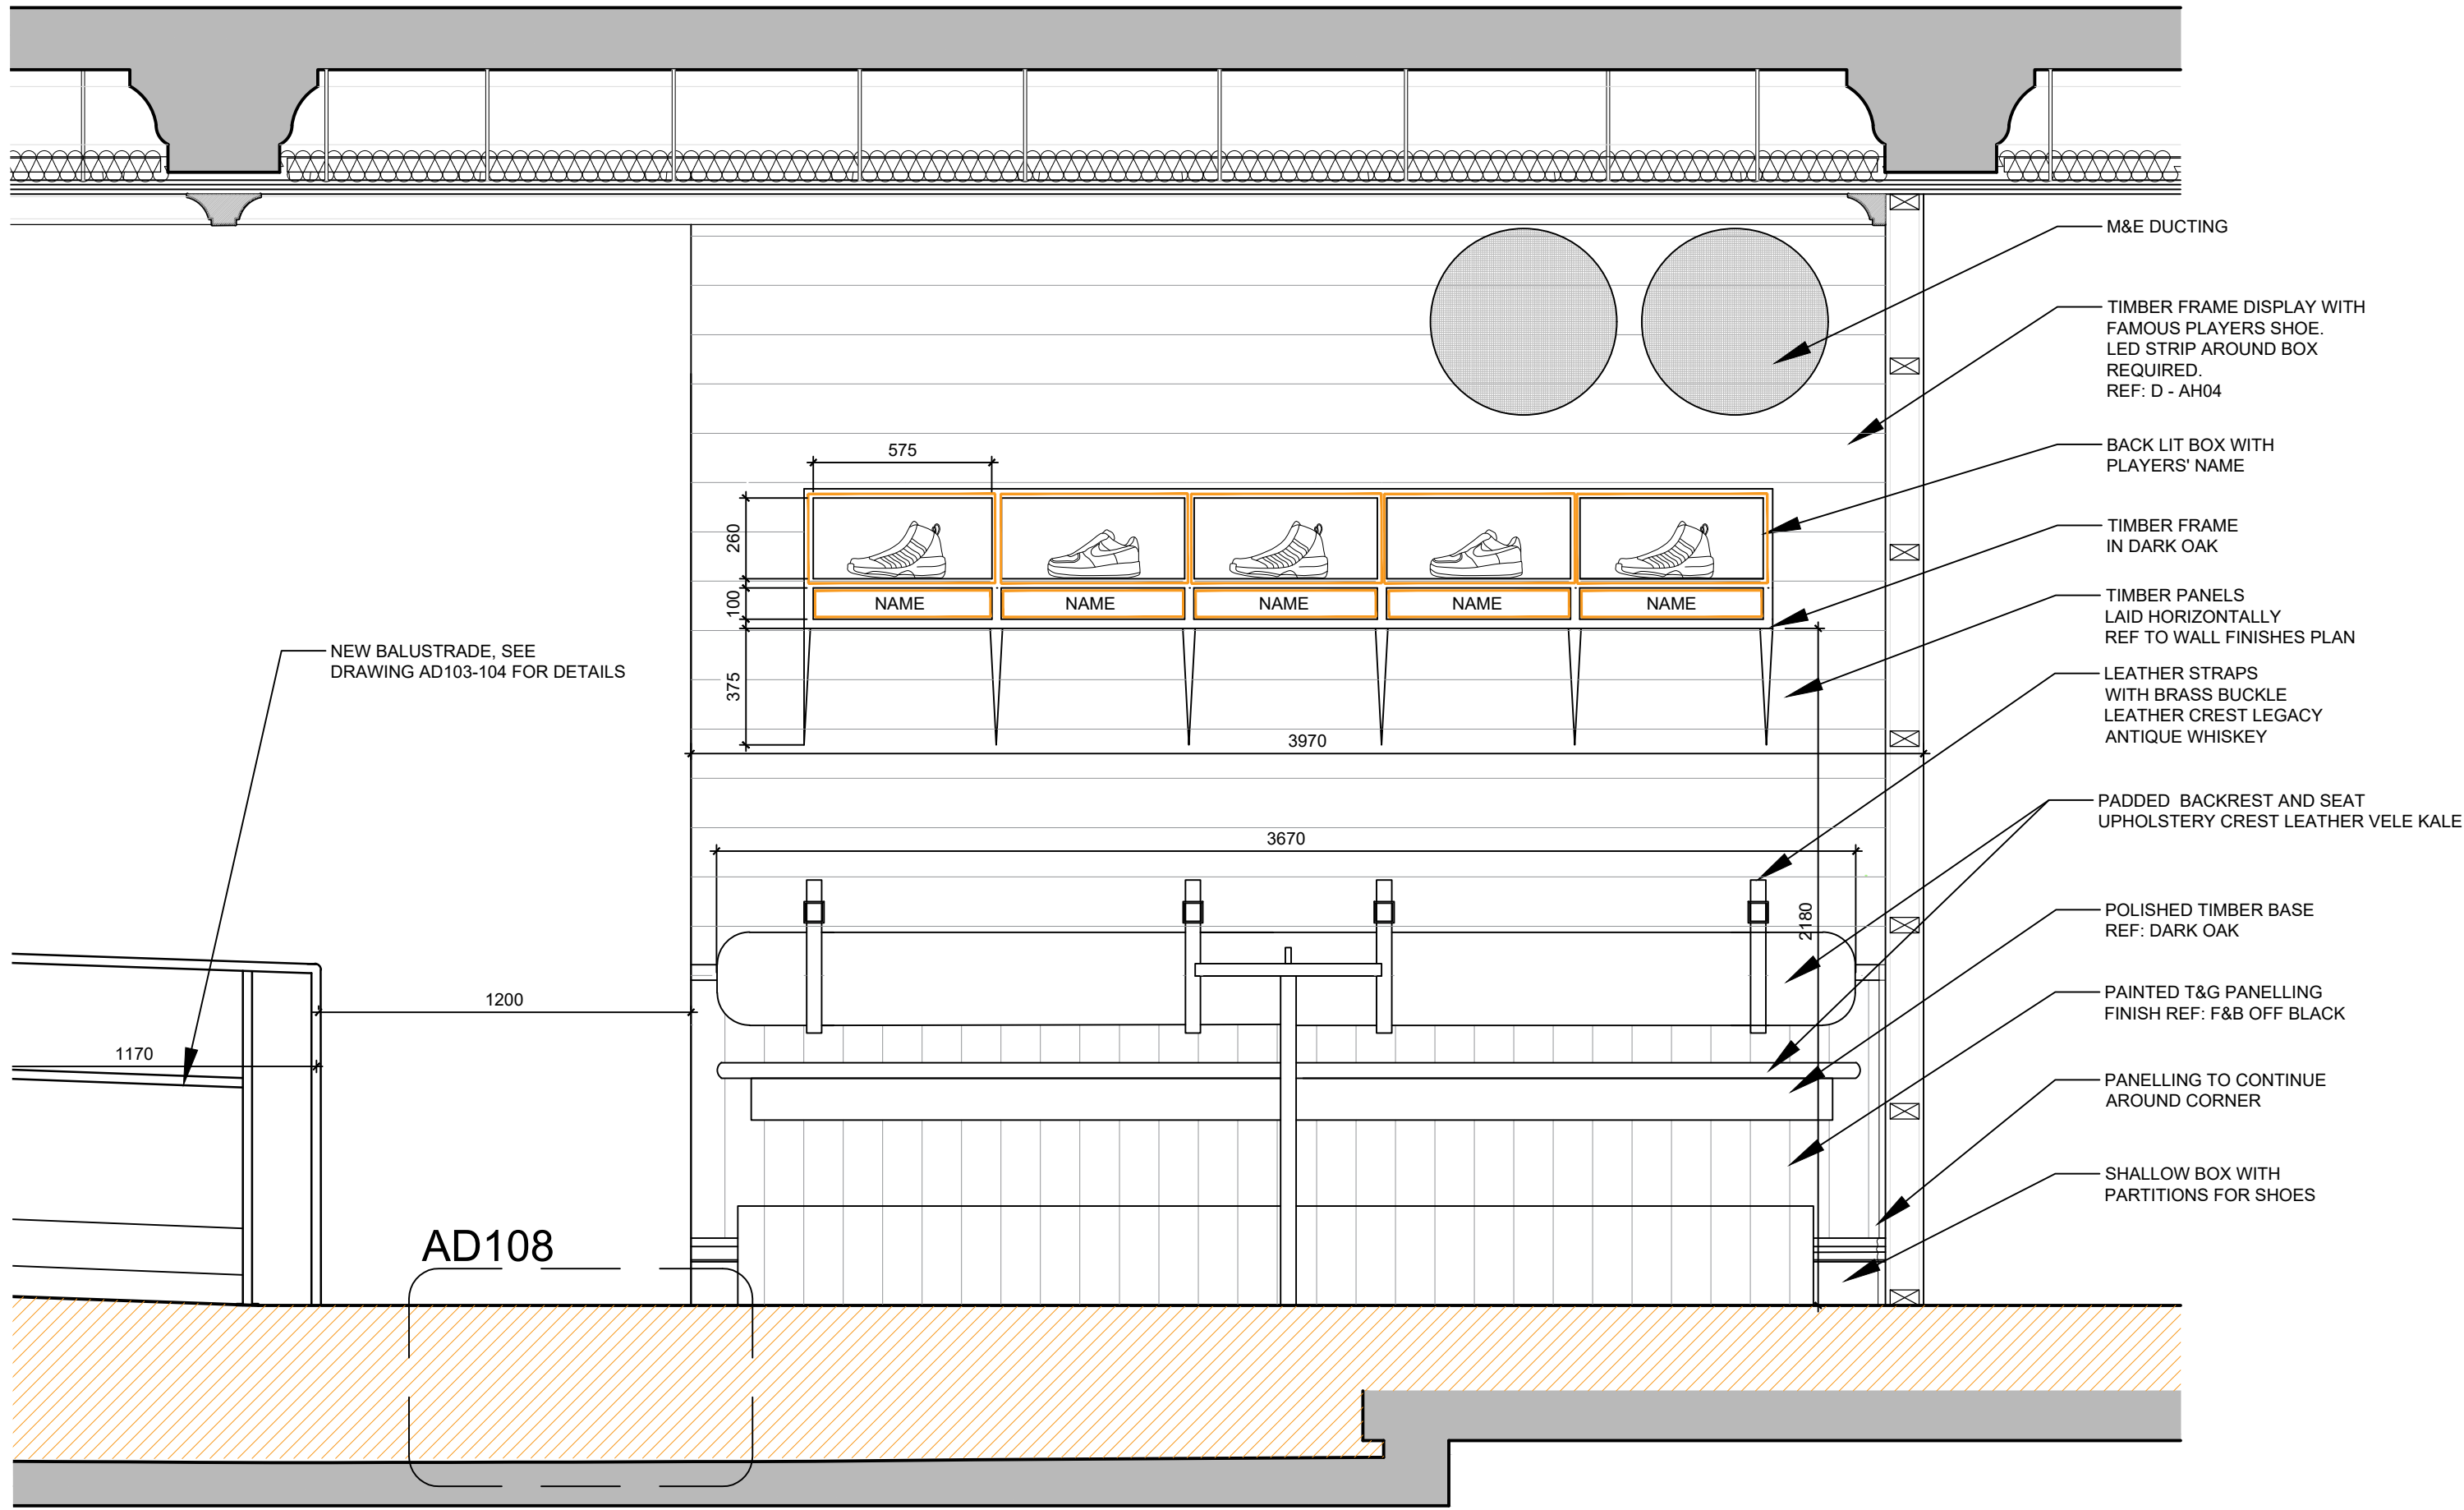


PROPOSED SECTION AH : PROPOSED BOWLING LANES FIXED SEATING AND RAMP
1:20

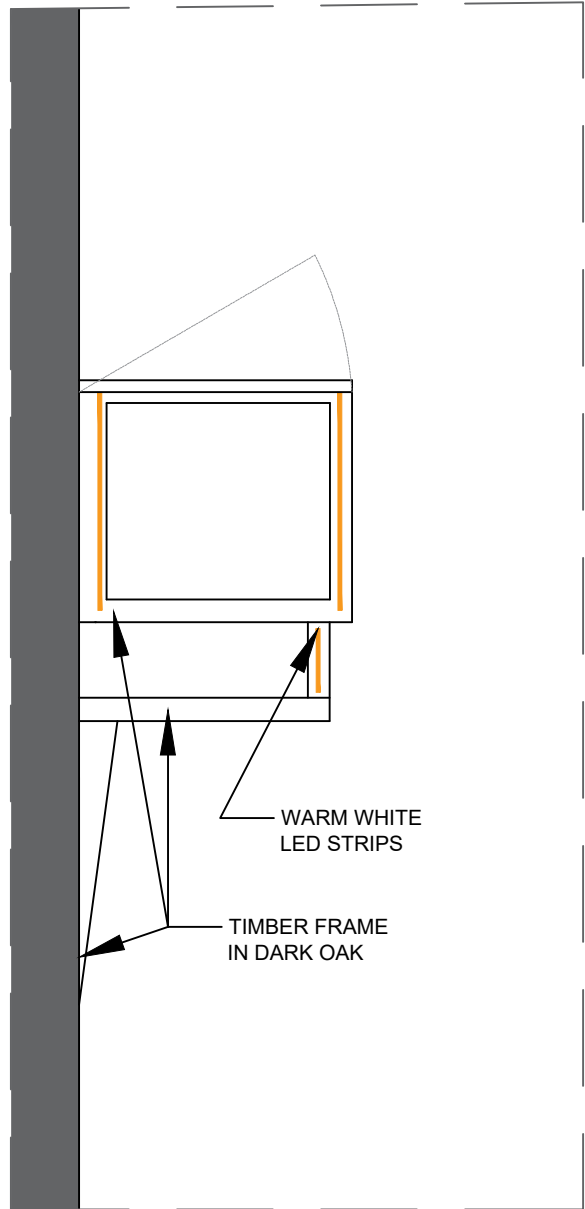

D - AH04 : PERCH SEATING WALL SHOES DISPLAY DETAIL
1:10

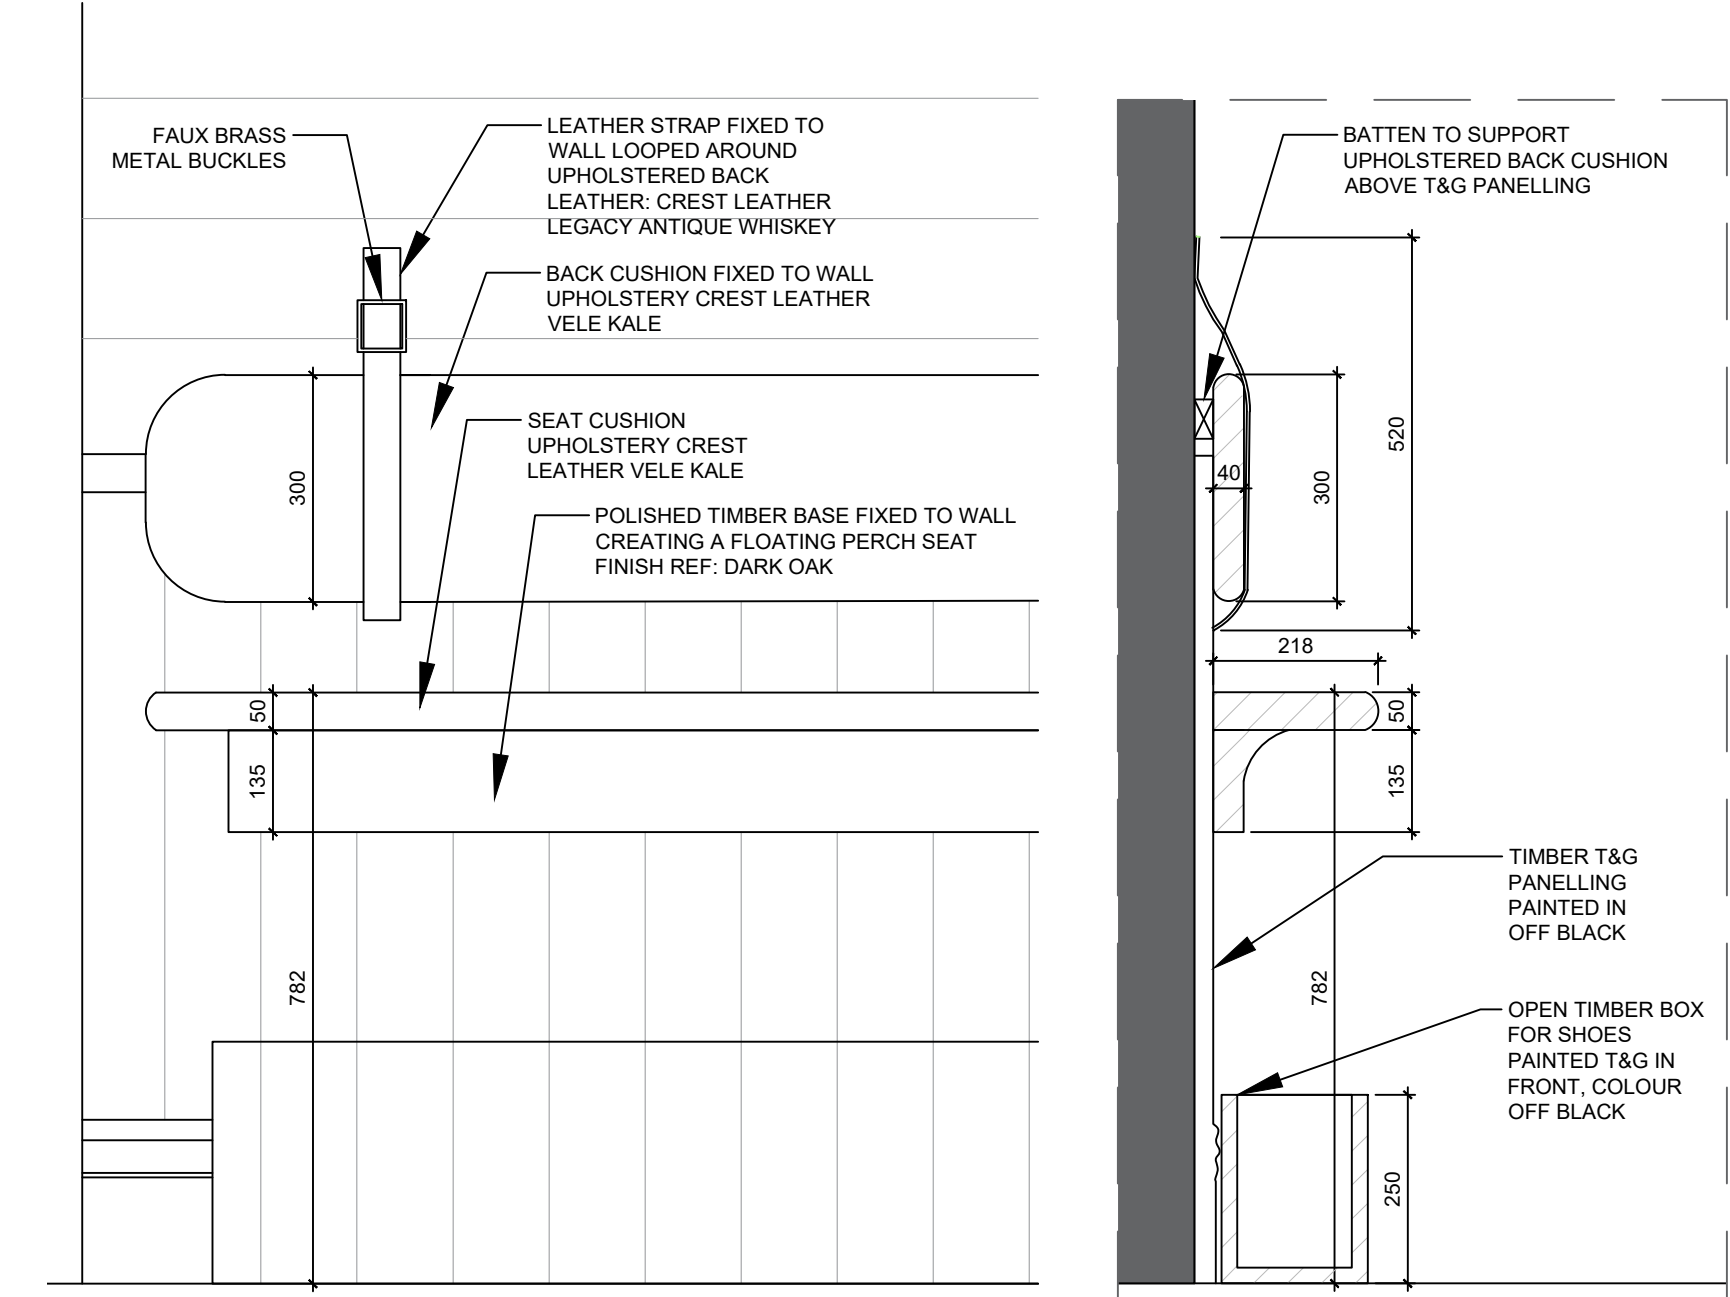

D - AH03 : PERCH UPHOLSTERY SECTION & ELEVATION
1:10

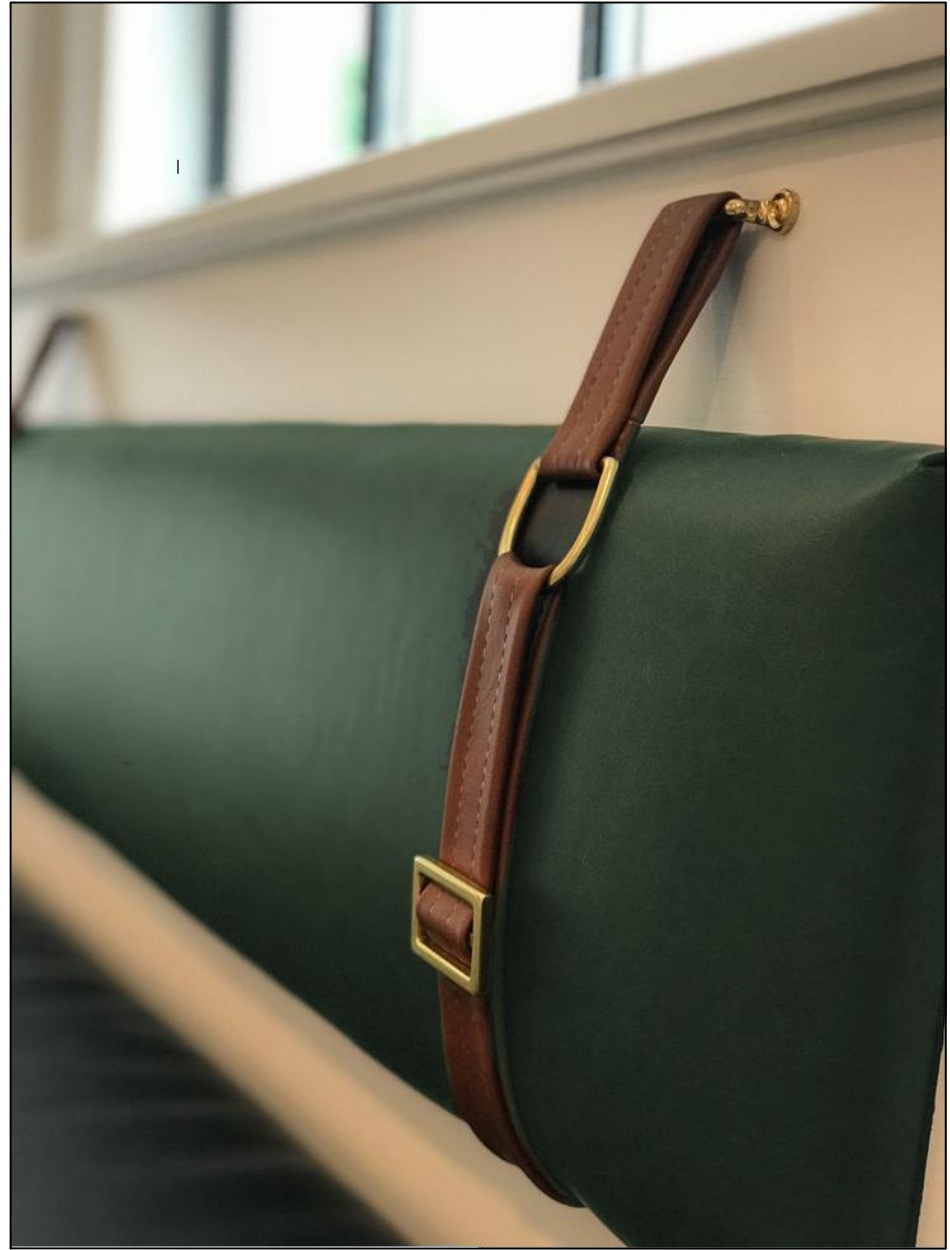

UPHOLSTERY DETAIL INSPO

Do not scale from this drawing. All dimensions to be checked on site prior to manufacture and construction. This drawing is the property of Harrison Ince Holdings Limited and should not be reproduced without permission.
All discrepancies to be brought to the attention of the architect immediately.
This drawing is to be read in conjunction with the specification / bill of quantities and related drawings.

REVISIONS				
-	FIRST ISSUE	17.03.2025	MSM	
A	FOR PLANNING	17.03.2025	LEB	
B	REVISED AFTER MEETING	25.03.2025	MSM	
C	PLANNING REVISION	24.04.2025	GW	
D	FINISHES ADDED	21.05.2025	MSM	
E	REVISED: WALL/COFFER DETAIL	14.07.2025	MSM	
F	REVISED AFTER 07.08.25 MEETING - FINISHES	28.08.2025	MSM	
G	ADDED NOTES AND CLADDING FINISH	01.12.2025	IB	
H	M&E ADDED	10.02.26	GW	


FINISHES KEY	
NAME	IMAGE
PANELLING, DADO RAIL, SKIRTING AND T&G OF COSTUMERS SHOES BOX, PAINTED IN F&B OFF BLACK	
TIMBER CLADDING ABOVE PANELLING: CHEAPER OPTION BETWEEN: HAVWOOD HRC2070/1 ZEPHYR, TREATED WITH COATING TO REACH D FR RATING (SAMPLE TO BE SHOWN TO DESIGNER), OR HRC1945 (THAT ALREADY REACHES FIRE D RATING)	
PERCH SEATING BASE IN DARK OAK, PERCH SEAT AND BACK FABRIC: CREST VELE KALE	
BACK OF FIXED SEATING STRAPS, CREST LEATHER, LEATHER ANTIQUE WHISKEY, BRASS BUCKLES	
USB SOCKETS, BRASS FINISH	
TIMBER FRAME OF SHOES DISPLAY: DARK OAK	
LED STRIPS: WARM WHITE	
NAME PLAQUE: WHITE WITH BLACK TEXT IN BRANDING FONT, FUTURA CONDENSED BOLD ITALIC	
BLACK METAL BALUSTRADE FRAME	

NOTE: ALL FABRICS TO MEET THE BRITISH FR STANDARDS FOR CONTRACT UPHOLSTERY, CRIB 5. PLEASE NOTE THAT SOME FABRICS NEED EXTRA FR TREATMENT TO MEET THE REQUIRED STANDARDS.

FINISHES

FOR PLANNING

ALL DIMENSIONS TO BE CHECKED
ON SITE BEFORE CONSTRUCTION

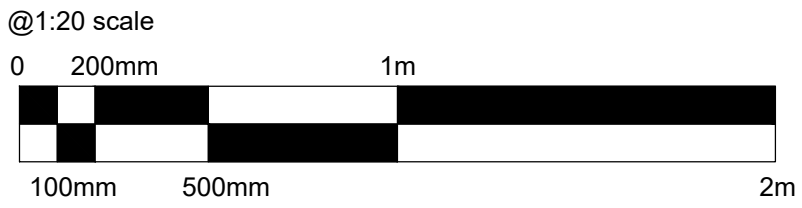

HARRISON INCE

ARCHITECTS INTERIOR DESIGNERS

PINS SOCIAL CLUB

SUNLIGHT HOUSE
LITTLE QUAY ST, MANCHESTER M3 3HP

PROPOSED SECTION AI
BOWLING LANES FIXED SEATING

DATE	FEBRUARY 2026	SCALE	1:20 @ A1
JOB NO.	01	DWG. NO.	AV207 H
DRAWN	CAD/MSM-LEB	CHECKED	

SECOND FLOOR
EASTGATE
2 CASTLE STREET
MANCHESTER
M3 4LZ
TEL: 0161 236 3650
EMAIL: enquiries@harrison-ince.co.uk