Scale 1:50

0 1 2 3 4 5

N

DISCLAIMER

ALL DRAWINGS TO BE CHECKED ON SITE. DO NOT SCALE. THIS DRAWING IS THE PROPERTY OF DEVELOPMENTS LTD. ALL DRAWINGS ARE COPYRIGHT AND CANNOT BE REPRODUCED WITHOUT WRITTEN PERMISSION. DRAWINGS ARE REFERENCE ONLY AND TO BE CHECKED BY SPECIALISTS/ CONTRACTORS PRIOR TO CONSTRUCTION. LBV DEVELOPMENTS HOLD NO LIABILITY FOR DISCREPANCIES FOUND DURING COSTING OR CONSTRUCTION.

-	FIRST ISSUE	15.08.25	HK
A	REAR RAMP INFORMATION ADDED AS PER PLANNING REQUEST	05.09.25	HK

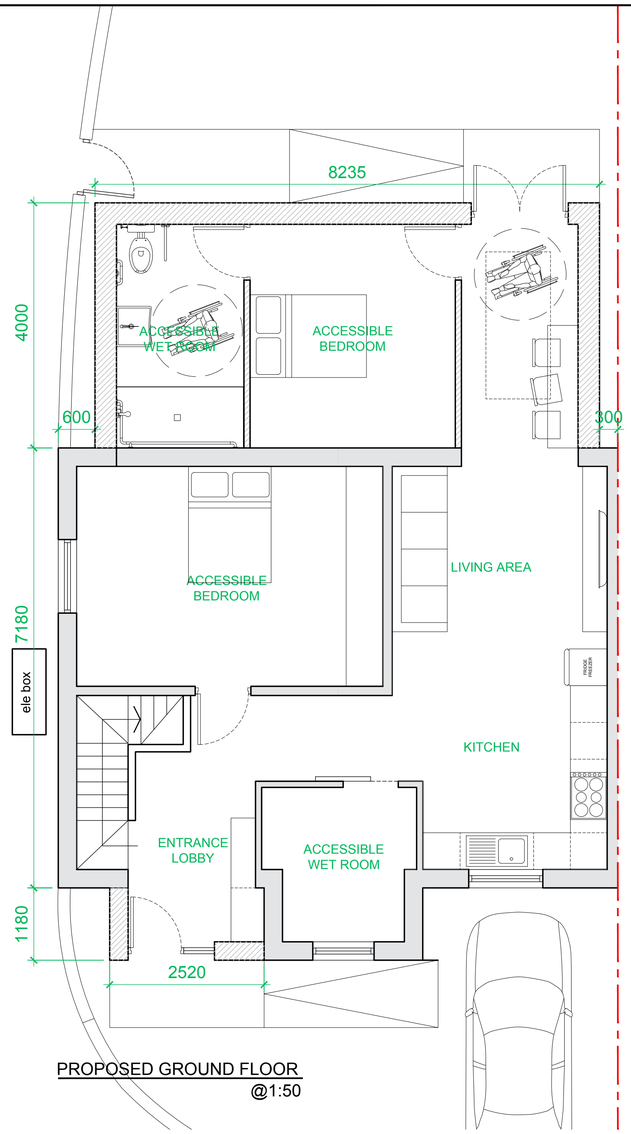

PROPOSED GROUND FLOOR
@1:50

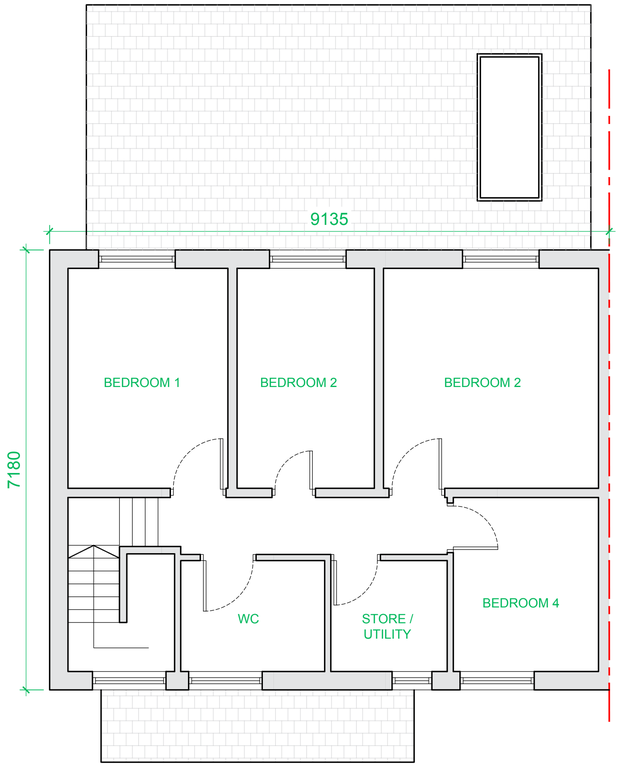

PROPOSED FIRST FLOOR
@1:50

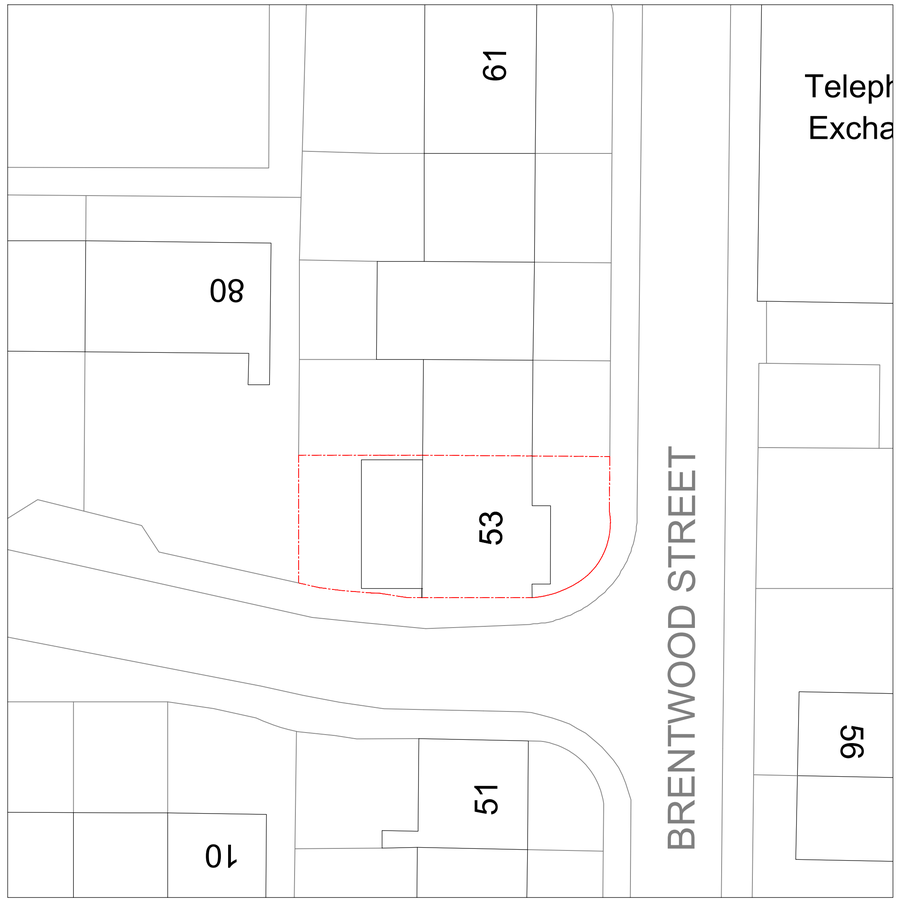

PROPOSED SITE PLAN 1:200

PROPOSED FRONT ELEVATION
@1:100

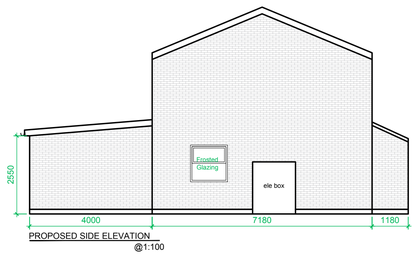

PROPOSED SIDE ELEVATION
@1:100

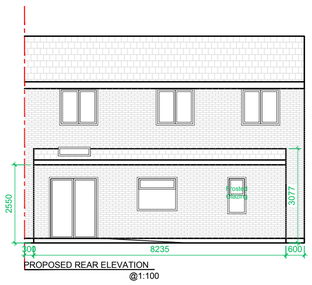

PROPOSED REAR ELEVATION
@1:100

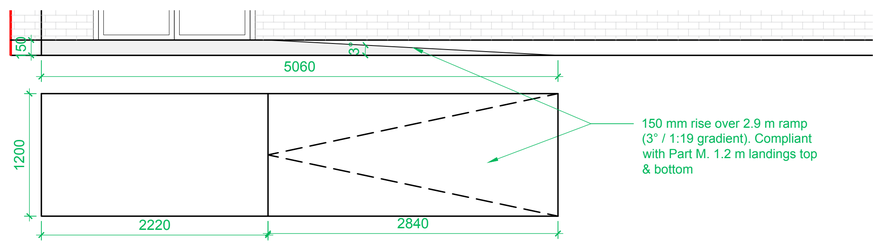

PROPOSED REAR RAMP

PLANNING ISSUE

LBV

CLIENT:	PROJECT:	TITLE:	DRAWING:	JOB:	SCALE:	DRAWN:	REVISION:
MS. SHEIKH	53 BRENTWOOD STREET MANCHESTER, M16 7LG	PROPOSED DRAWINGS	PD1.01	RP.65	1:50/100/200 @A1	HK	A

E-MAIL : INFO@LBVDEVELOPMENTS.COM
WEBSITE : WWW.LBVDEVELOPMENTS.COM
SOCIALS : @LBV.DEVELOPMENTS