


01 Location Plan
Scale 1:1250 @ A3

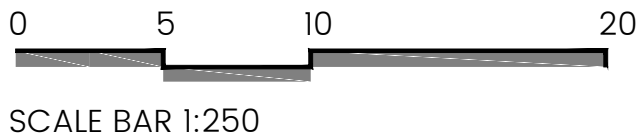


General Notes:

All site dimensions shall be verified by the Contractor on site prior to commencing any works.

Design intent drawing only. Construction to comply with latest building regulation requirements.

This drawing is the property of "Studio Tashkeel Architecture Ltd." and copyright is reserved by them. The drawing is not to be copied or disclosed by or to any unauthorised persons without the prior written consent of Studio Tashkeel Architecture Ltd.

Rev	Description	Date	Dr by	App by
C	Boundary Amended	2/4/26	DC	MS
B	Boundary ownership	6/3/26	MS	MK
A	Annotation amended	20/02/26	MS	MK
-	First Issue	18/12/25	MS	MK

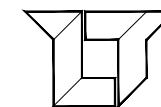

**STUDIO TASHKEEL
ARCHITECTURE LTD.**
1-3 Ashton Lane, Sale M33 6WT
Manchester, United Kingdom
T +44(0)161 546 5395
E info@StudioTashkeel.com
www.studiotashkeel.com

client name MSS Chakunda limited		
project 2 Greenhill Rd, Cheetham Hill, M8 9LG		
drawing Location Plan		
project number 25162	scale 1/1250 @ A3	
drawing number PI_001	rev C	issue status Planning
This drawing is to be read in conjunction with all related drawings. All dimensions must be checked and verified on site before commencing any work or producing shop drawings. The originator should be notified immediately of any discrepancy. This drawing is copyright and remains the property of Studio Tashkeel Architecture Ltd.		