EXISTING ELEVATION

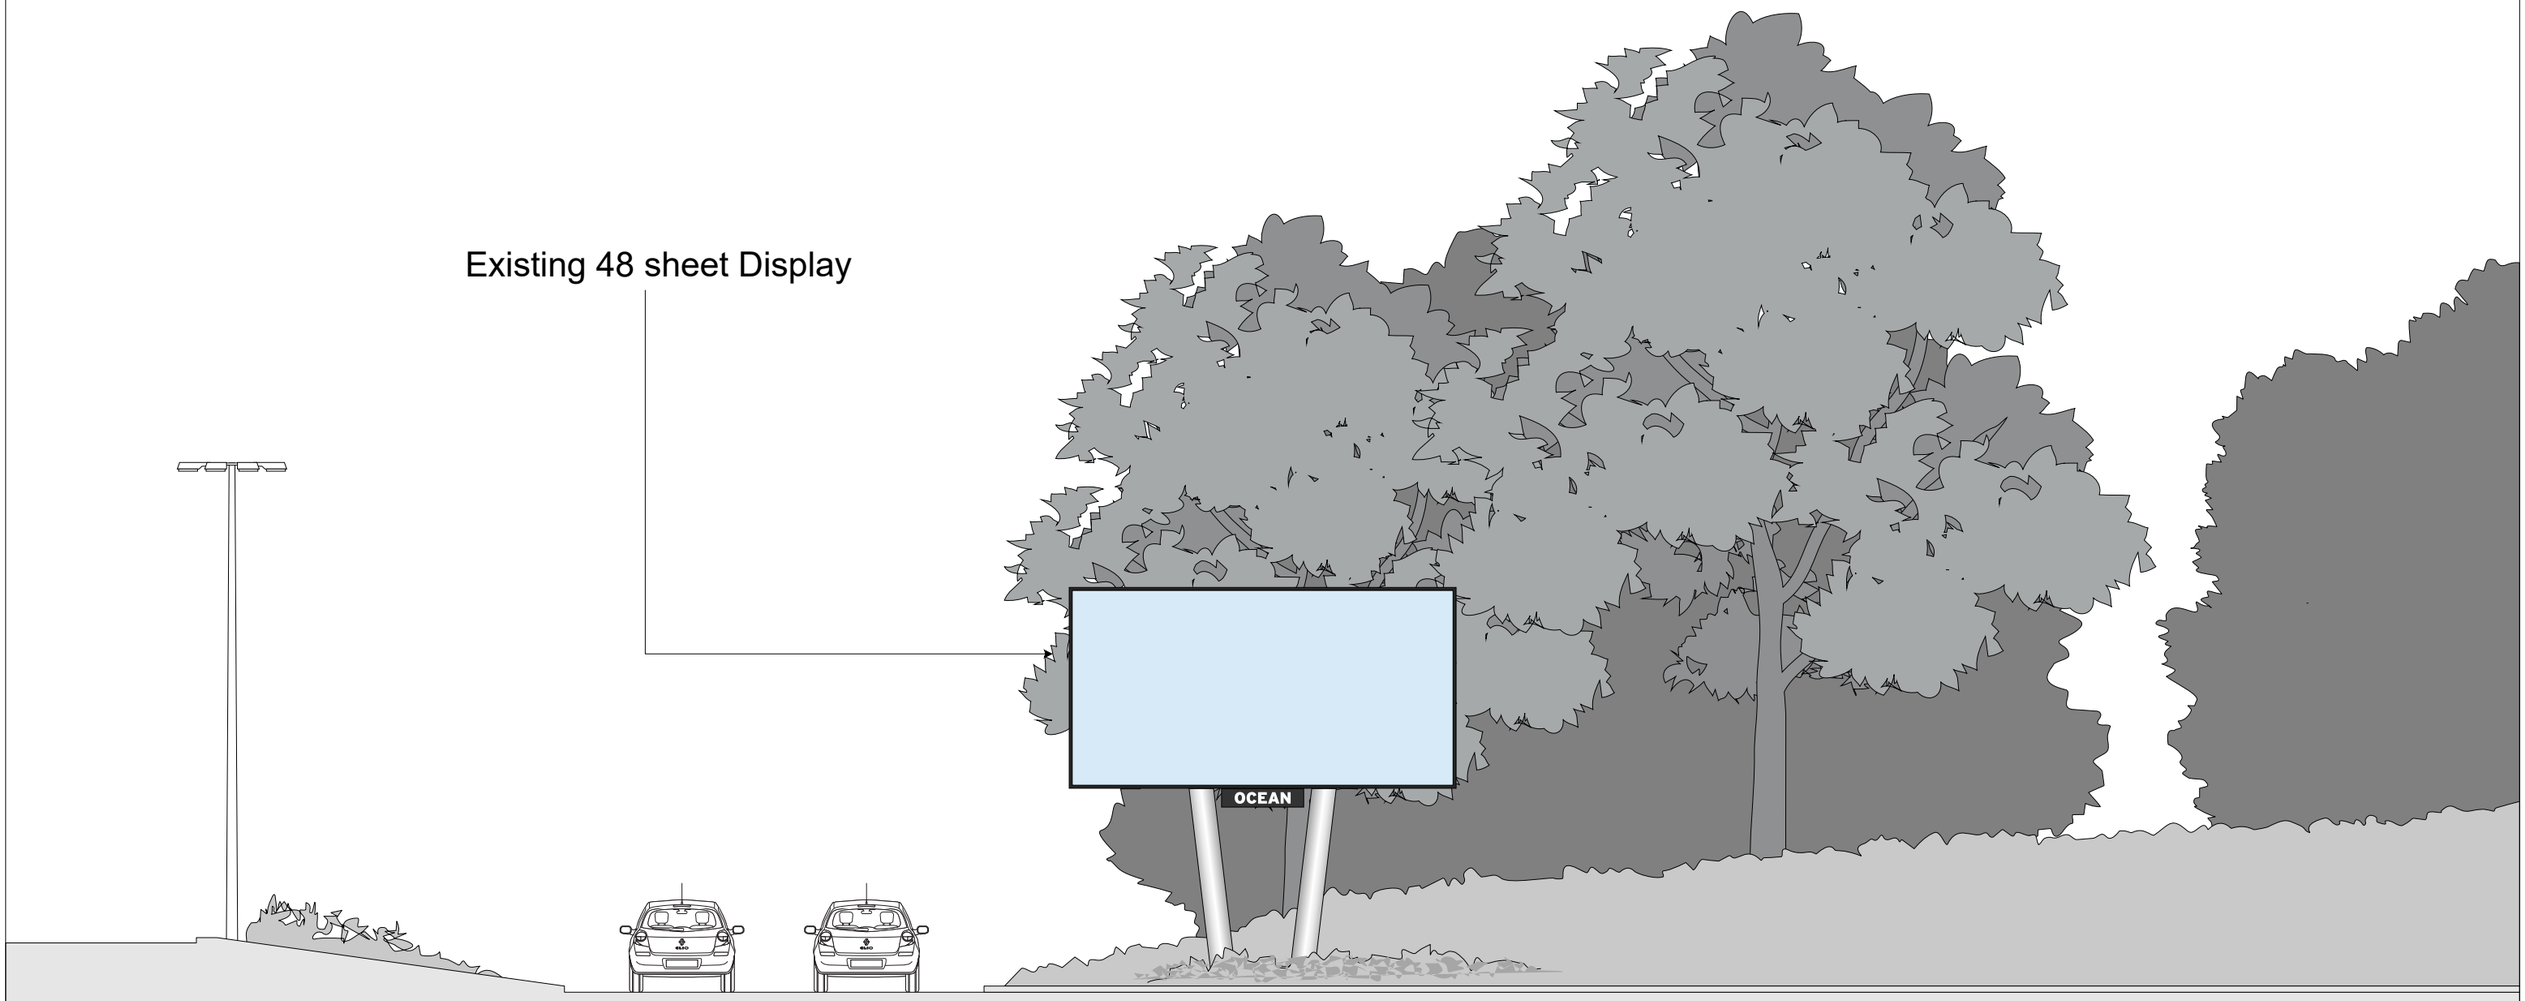

OCEAN	Site: Princess Road North of Greenheys Lane, Manchester M15 5QJ	Proposal: Conversion of existing advertising display to new Digital Concept Design	Dwg: Existing Elevation	Date: 10/04/2025	Dwg. No: PY4826-7-003	Rev:

Scale 1:100@A3

0m 2m 4m 6m 8m